


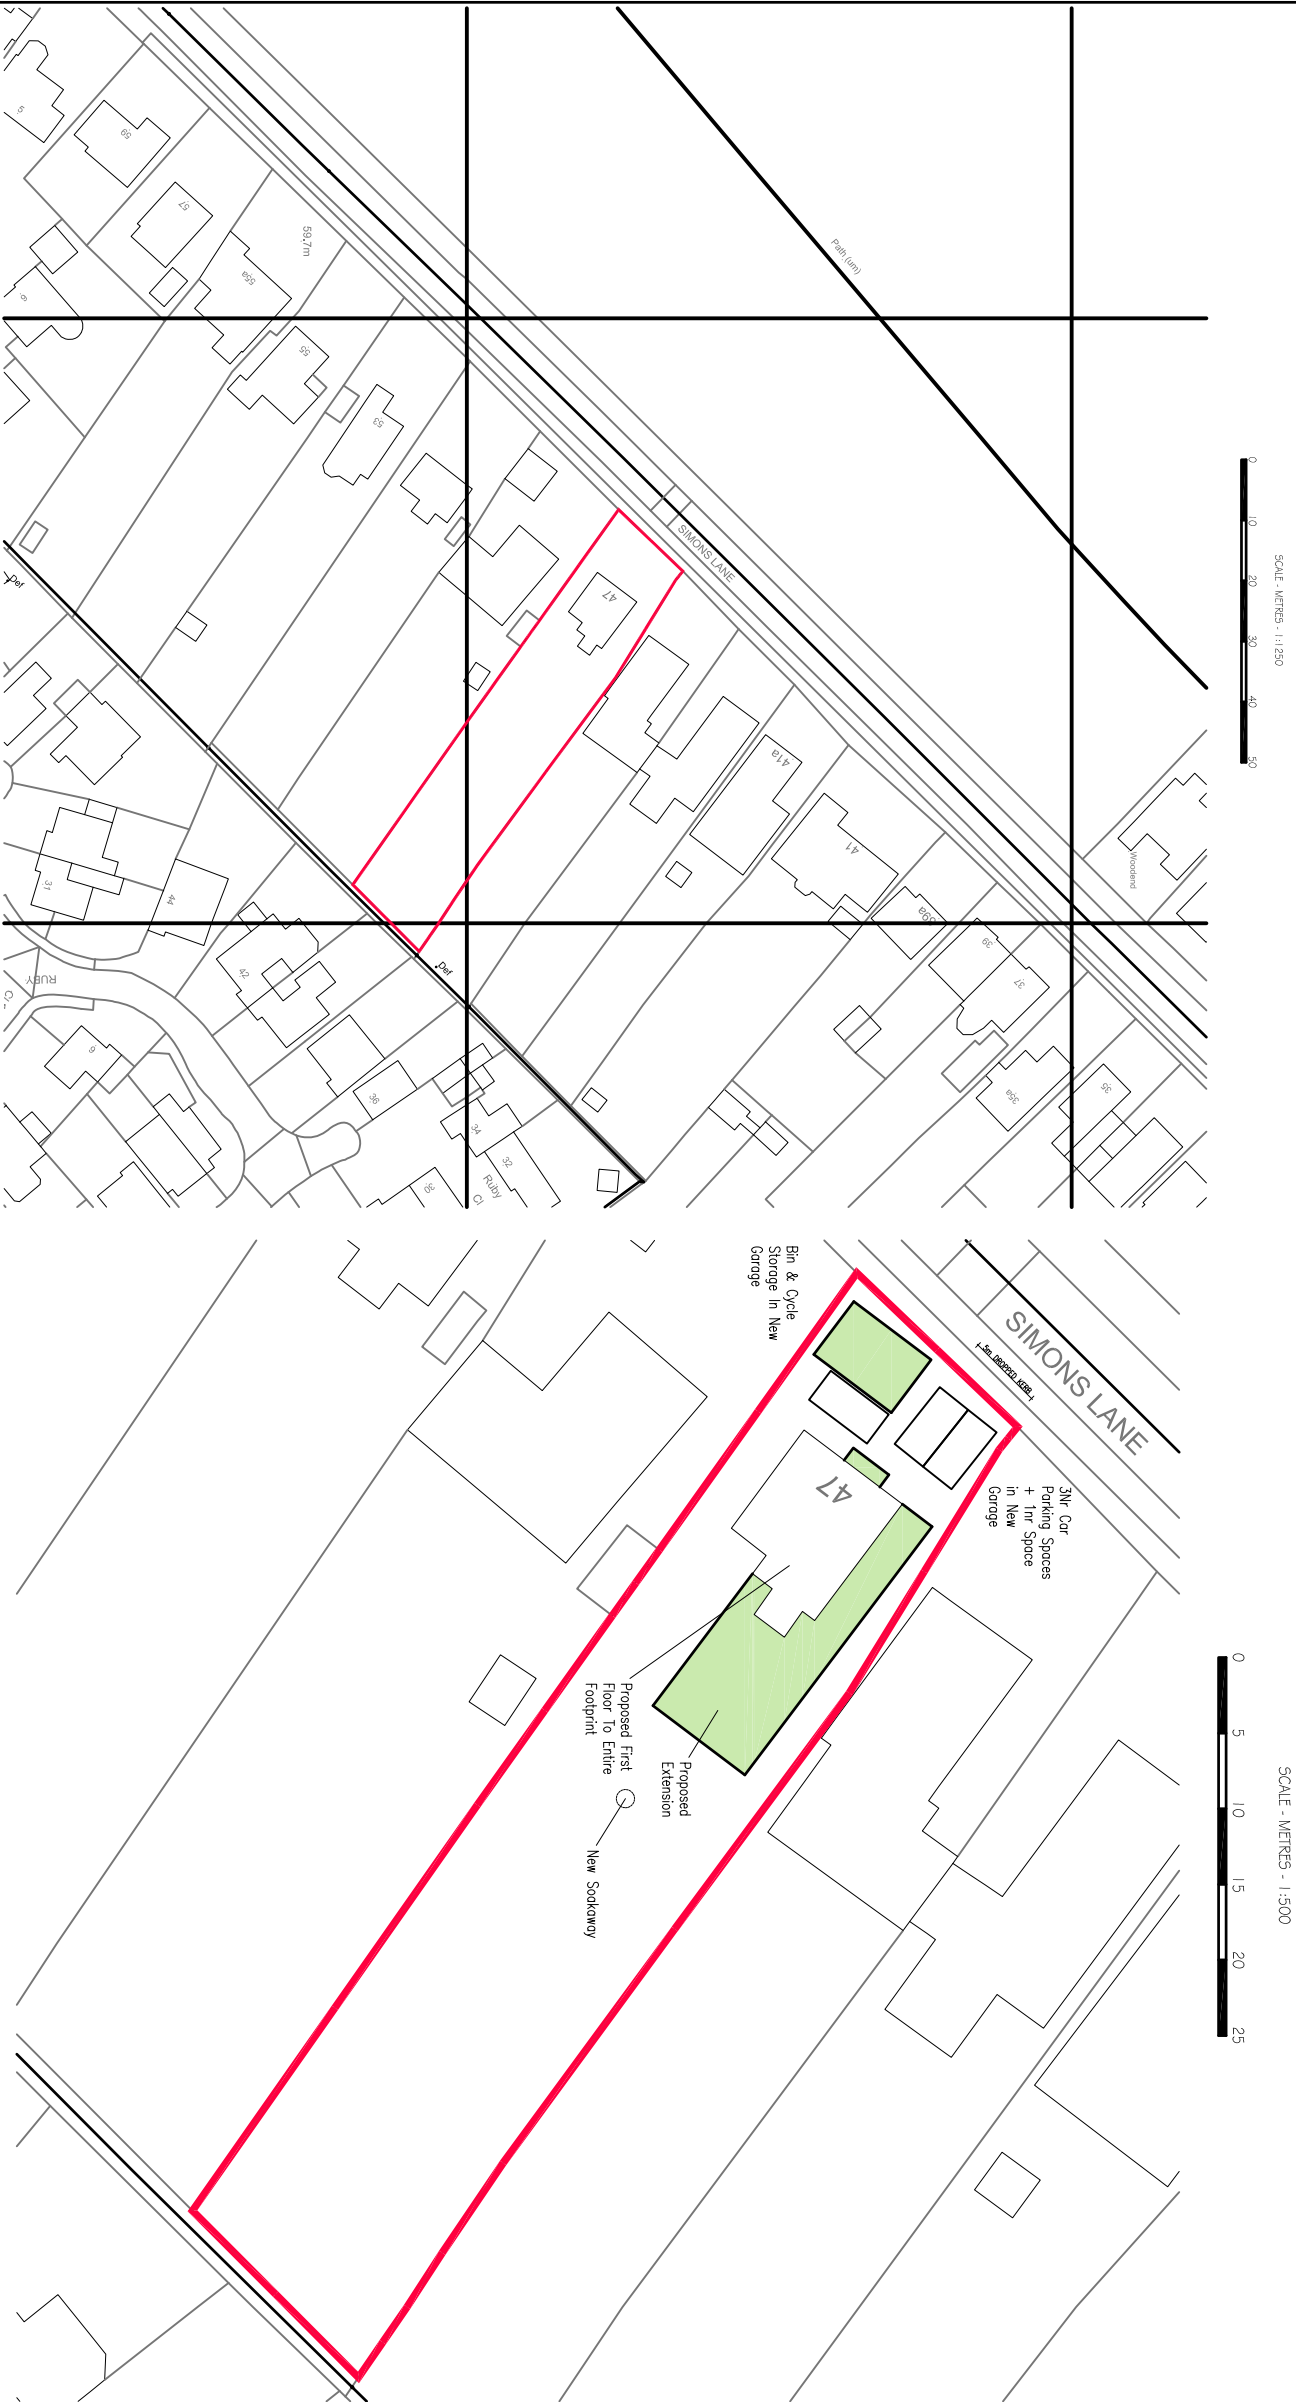

Crown Copyright and database rights 2023 OS Licence no. 100041041

Rev	C	28/07/24	Dropped Kerb location added.	BPS	
	B	24/07/24	Road Name added.	BPS	
	A	15/07/24	Garage Relocated.	BPS	

Scale:	1:1250 & 1:500@A3	Date:	15/04/2024
Drawn By:	BPS	Checked By:	

Client:	Mr & Mrs Morgan
Project:	47 Simons Lane, Wokingham, RG41 3HG.

Drawing Title:	Site Location & Block Plan. Proposed Extension & First Floor Addition.
----------------	---



Barrie P Smith Ltd
Tel: 01344 309050
Mob: 07920 863332
email: barrie@barriepsmith.com

Drawing Status:	Planning Application
-----------------	----------------------

Drawing No:	P432-0224/PA003 Rev C
-------------	-----------------------