


MOLE CLOSE

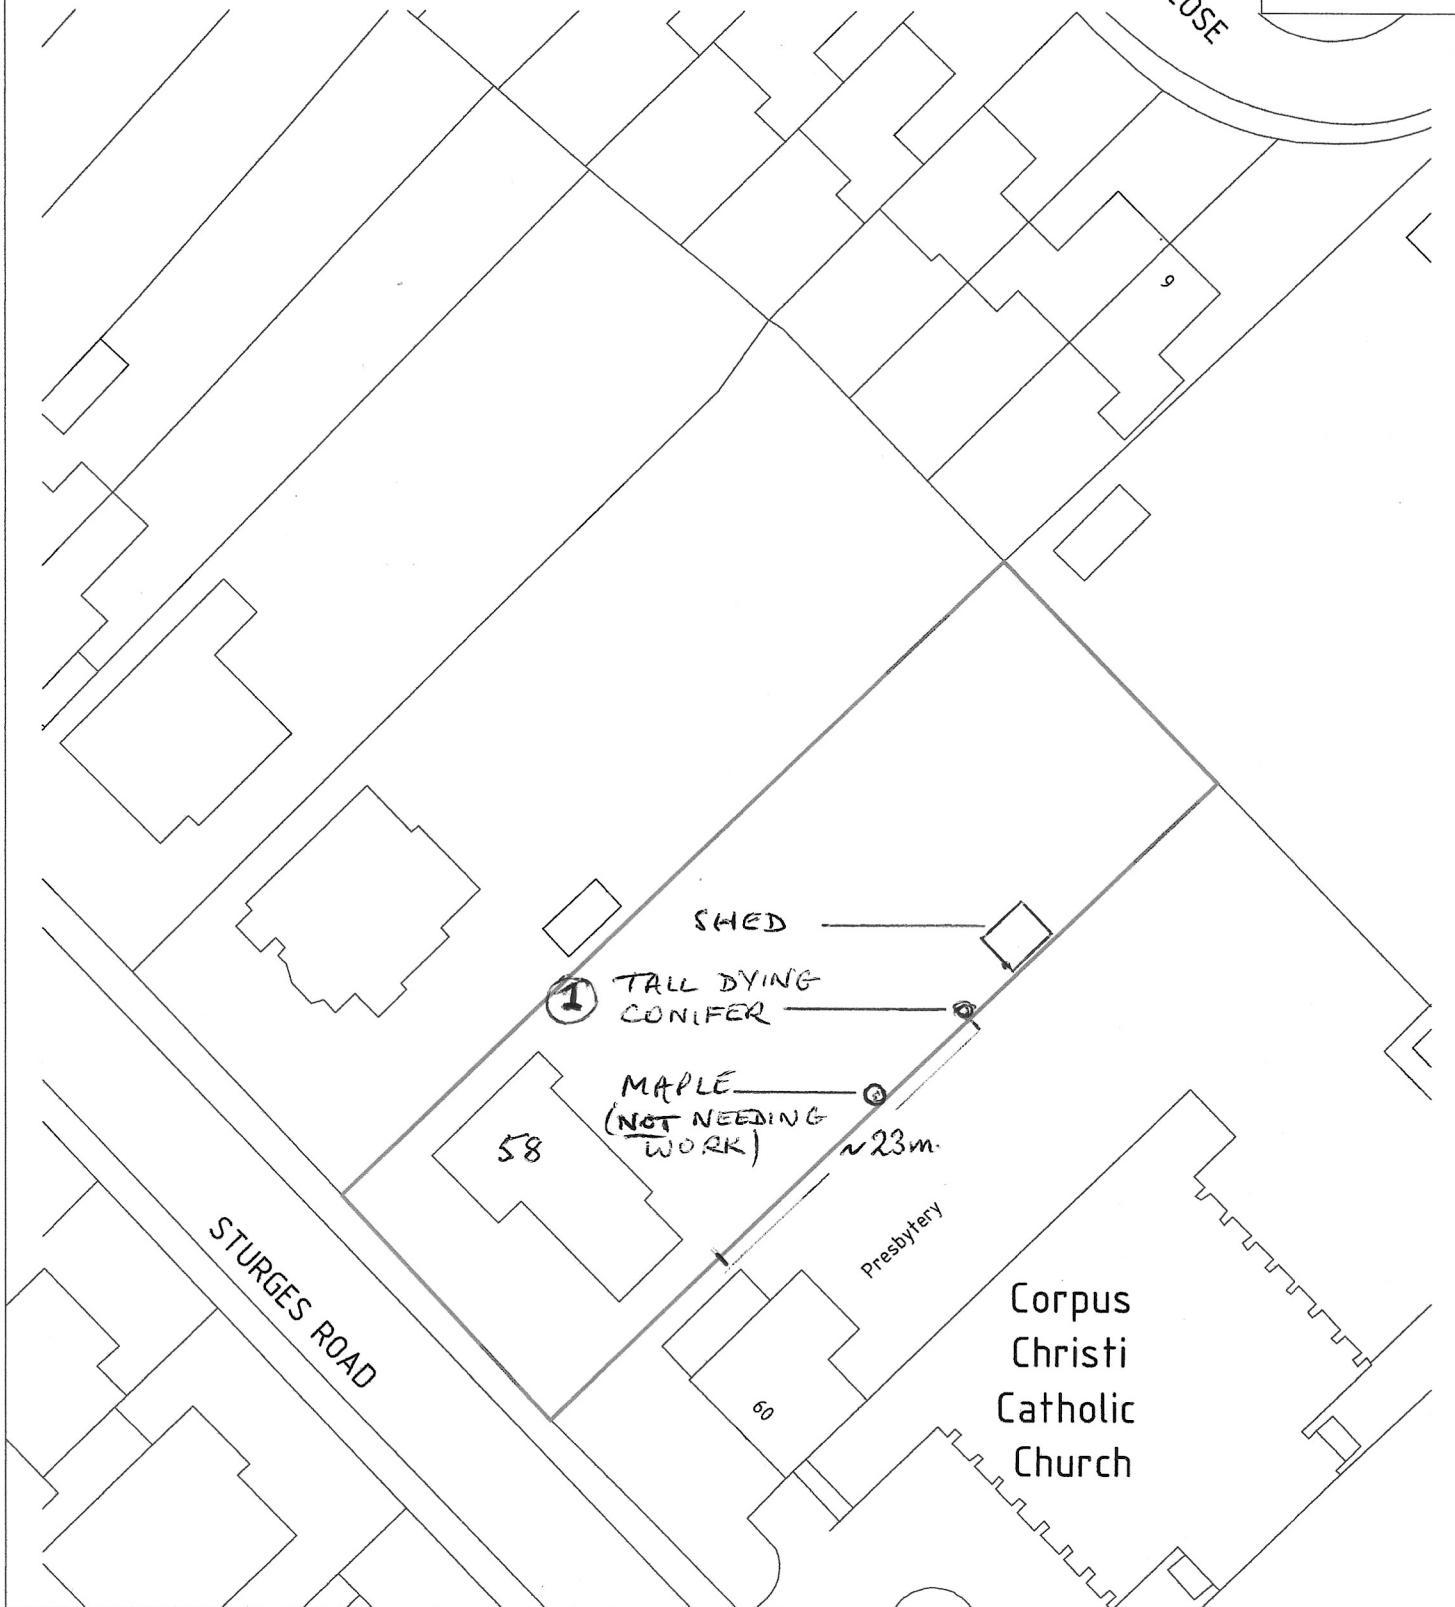

SCALE 1:500 @ A4

JOB

58 STURGES ROAD
WOKINGHAM
RG40 2HE

28.09.2026.