

DRG. REMAINS COPYRIGHT OF THE ARCHITECT.
DIMENSIONAL DISCREPANCIES TO BE REFERRED
TO THE ARCHITECT
~~DO NOT SCALE~~


DATE

REVISION3 Drawing


Scale 1:100

0 10m


DRAWING STATUS ☒ PRELIMINARY ☐ FOR APPROVAL ☐ CONSTRUCTION

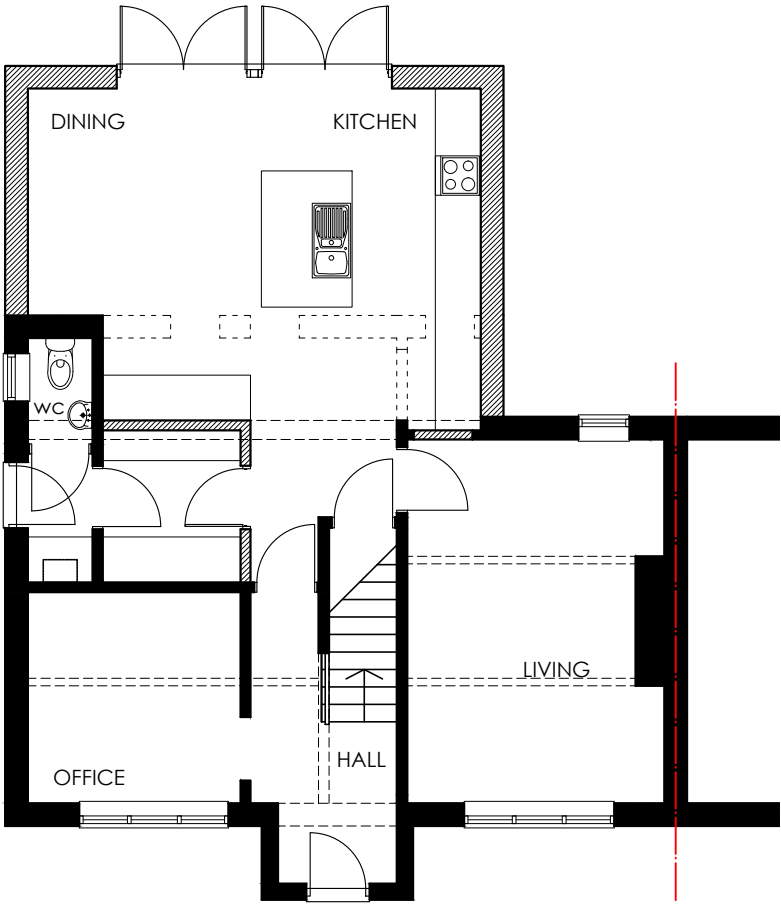

GROUND FLOOR
LAYOUT

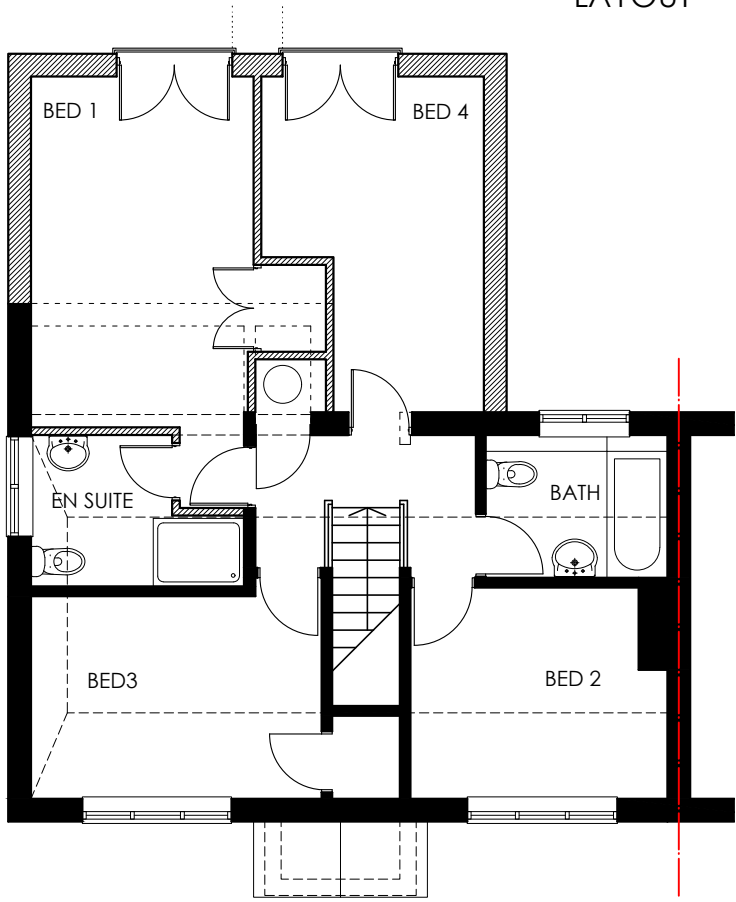

FIRST FLOOR
LAYOUT

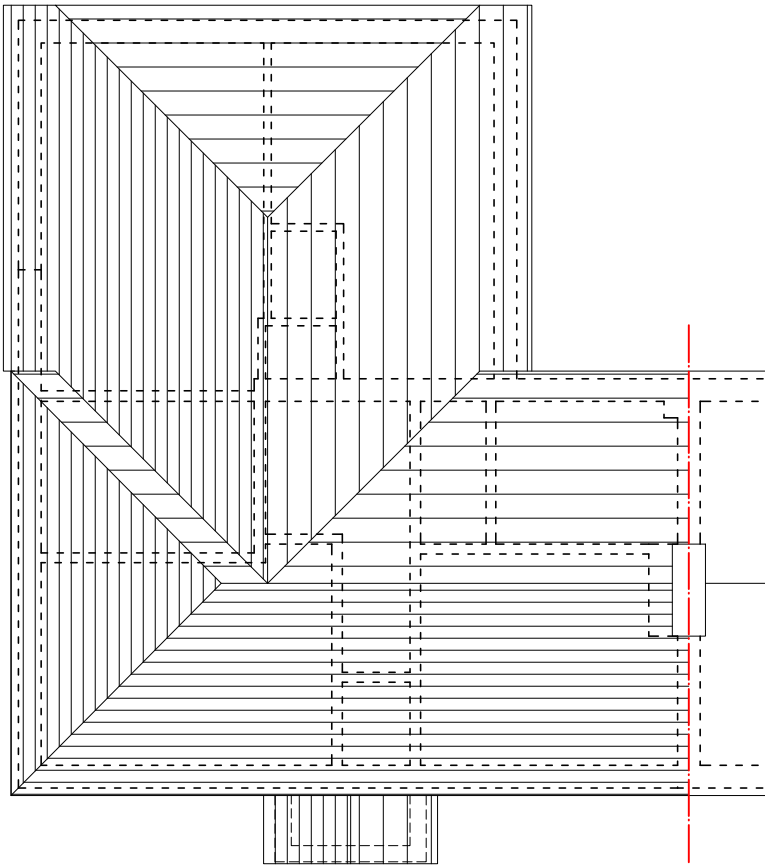

ROOF
LAYOUT

CLIENT
Hayley Hamilton
& George Searle

JOB TITLE
Proposed extension
7 Remenham Hill
Remenham

DATE
June 2025

DRG TITLE
Proposed Plans

JOB No.
2518

DWG No.
05

SCALE
1:100

REV.
-



anne owen
architects

Anne Owen Architects Ltd
24 Springfield Park, Twyford, Reading RG10 9JH
+44(0)118 932 0846 / 07788 262602
anne@annehearchitect.co.uk
www.annehearchitect.co.uk

Director: Anne Owen BA(Hons) BA(Ch RIBA)
Company Registered in England & Wales No. 8861202