




plan as existing

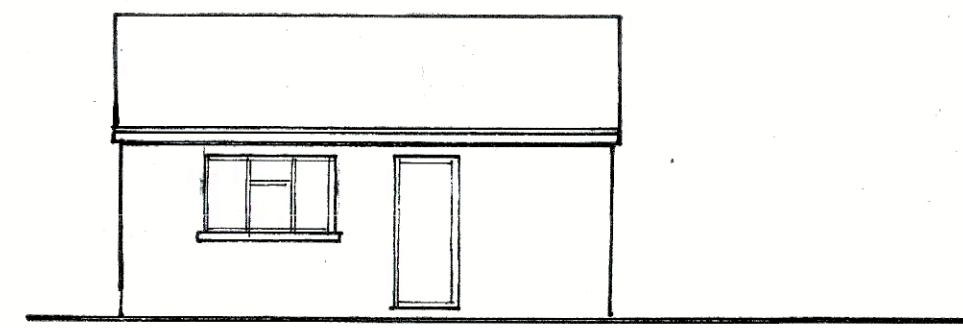


left side

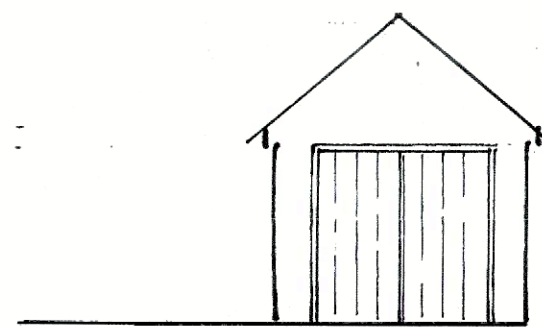


front

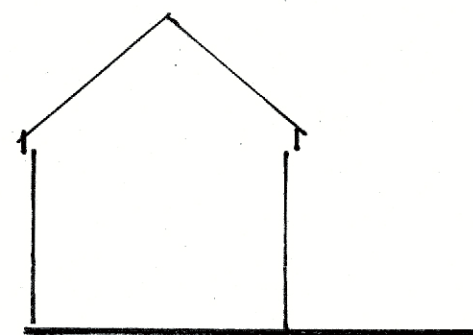

rear

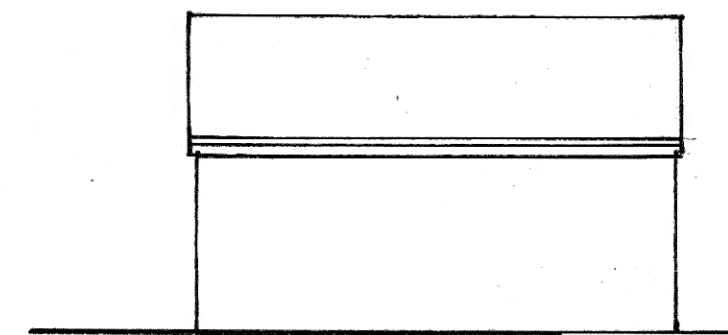


right side

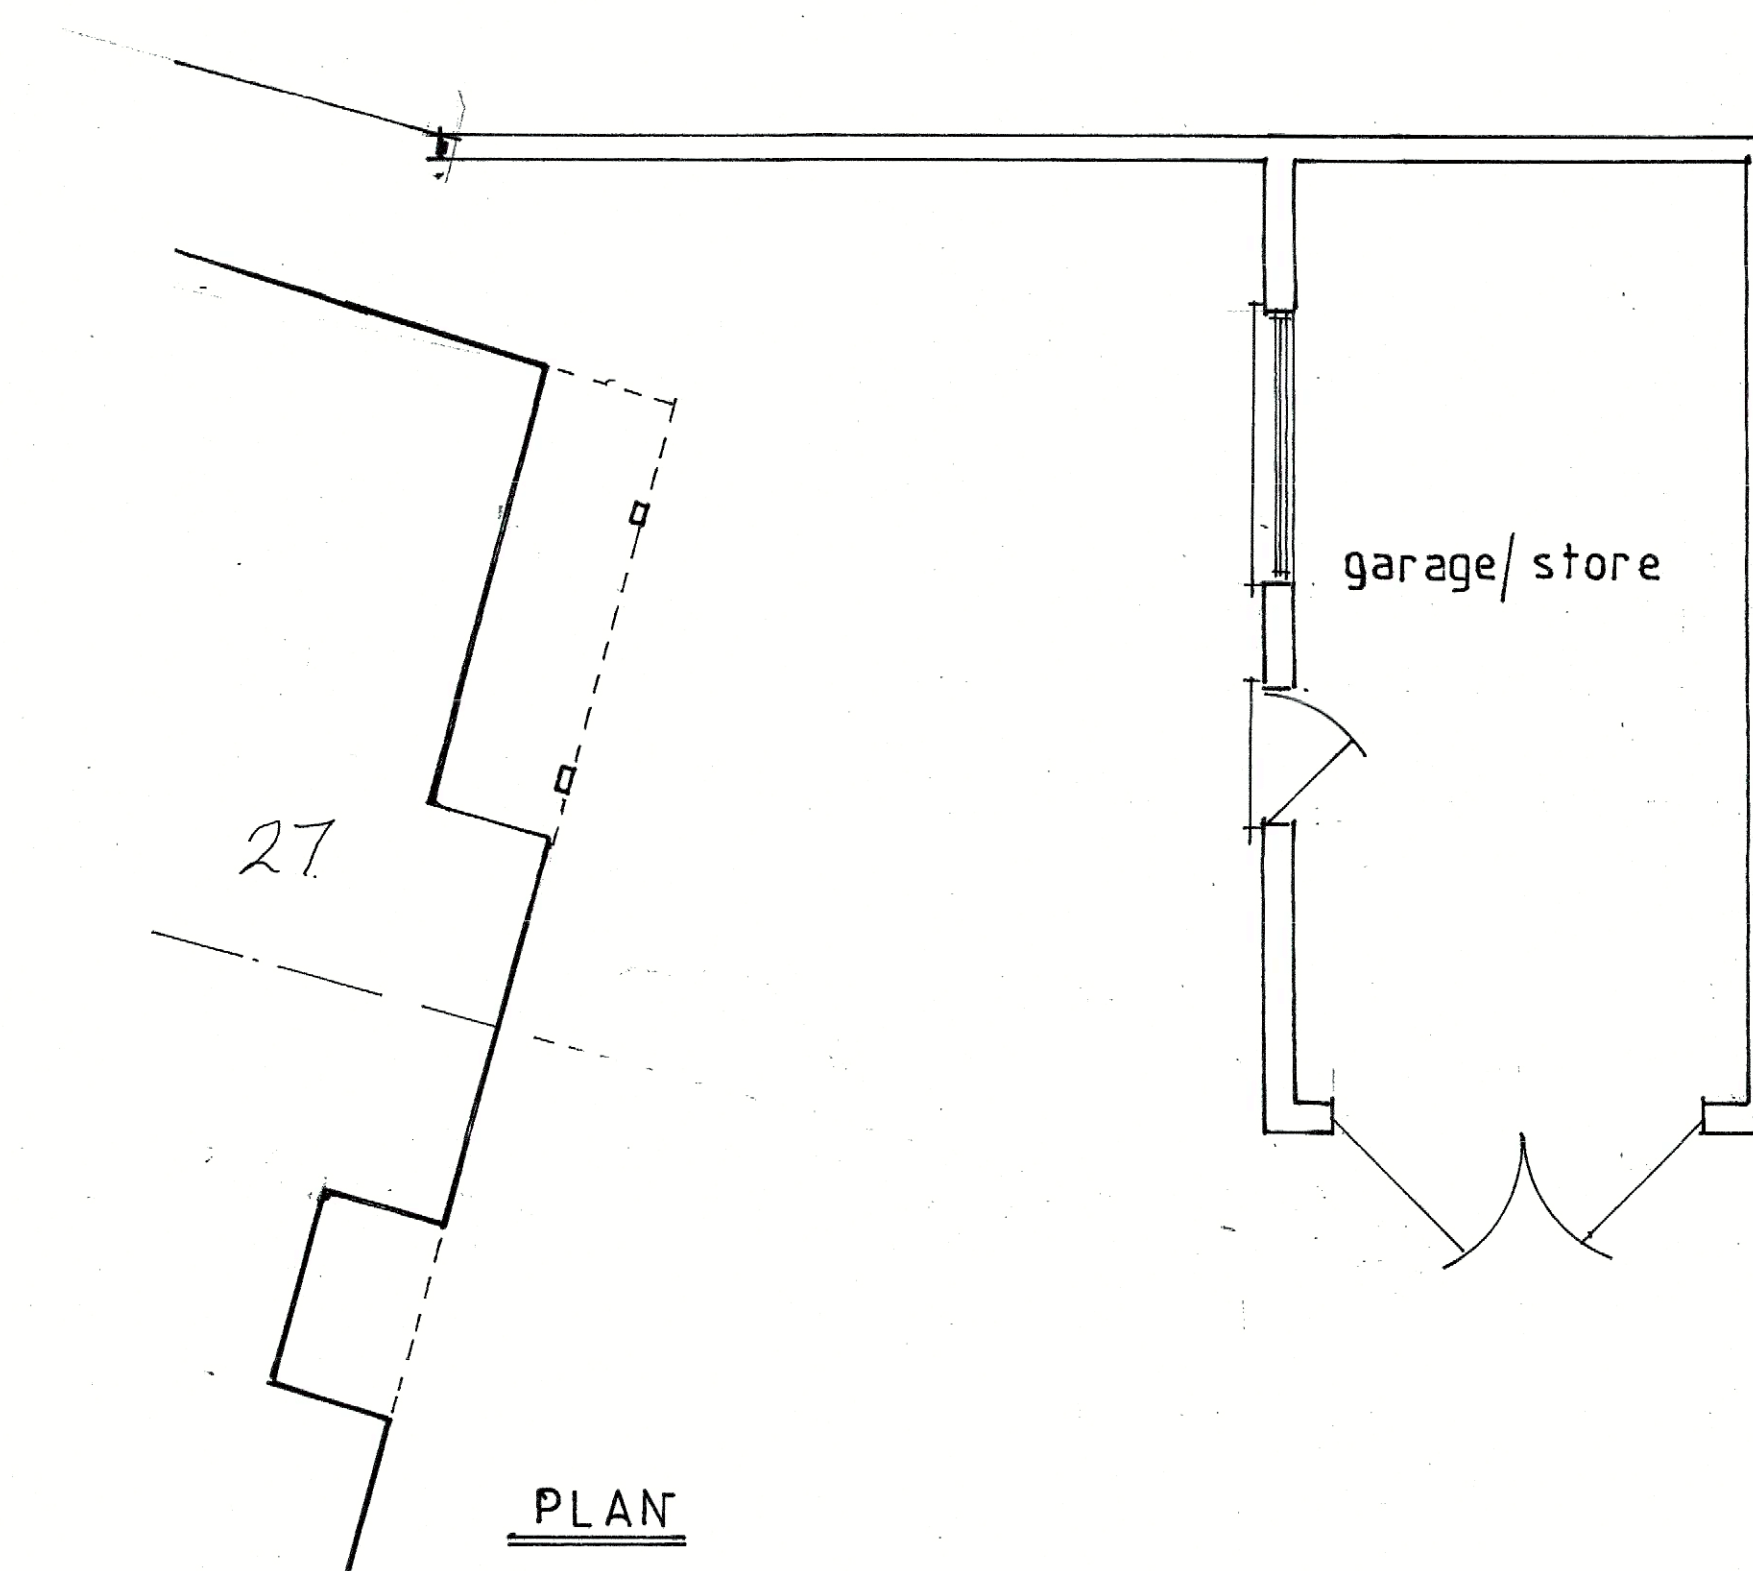


PLAN

27 BLACKSTONE WAY
RG6 1FF


proposed

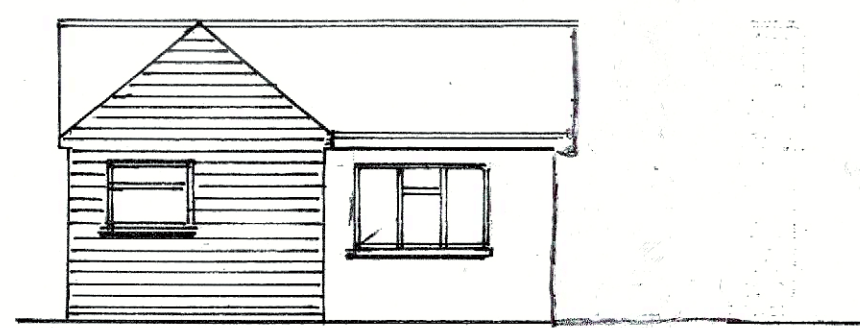

left side east

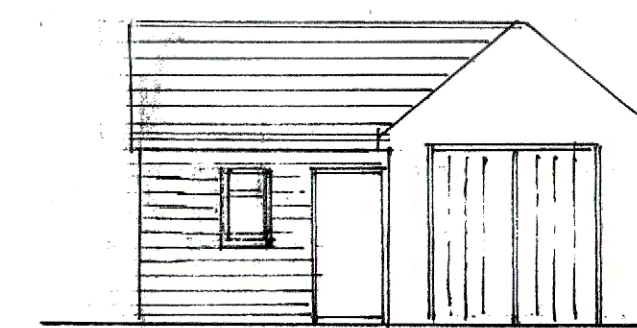


front north



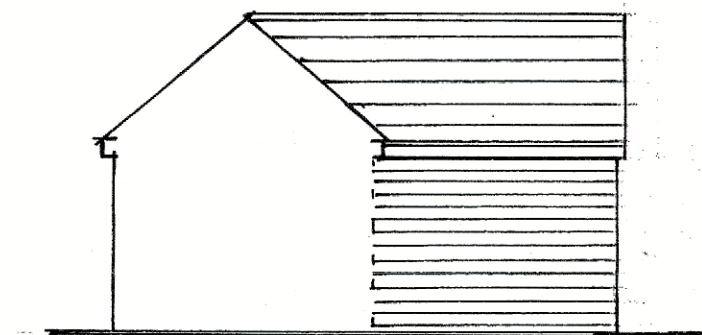


rear south

brickwork to match
existing
roof tiles to match existing
windows and doors to
match existing

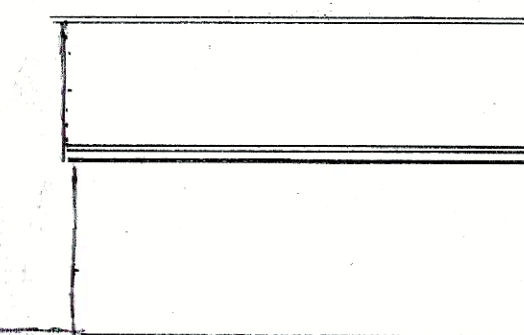

right side west

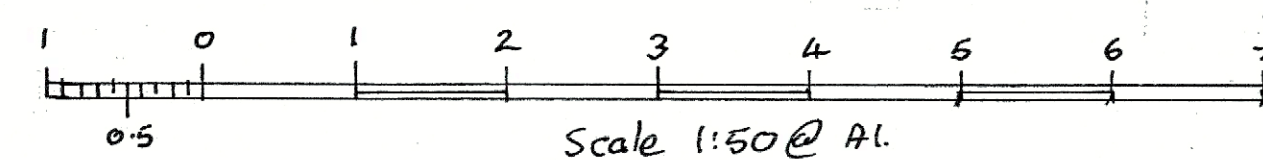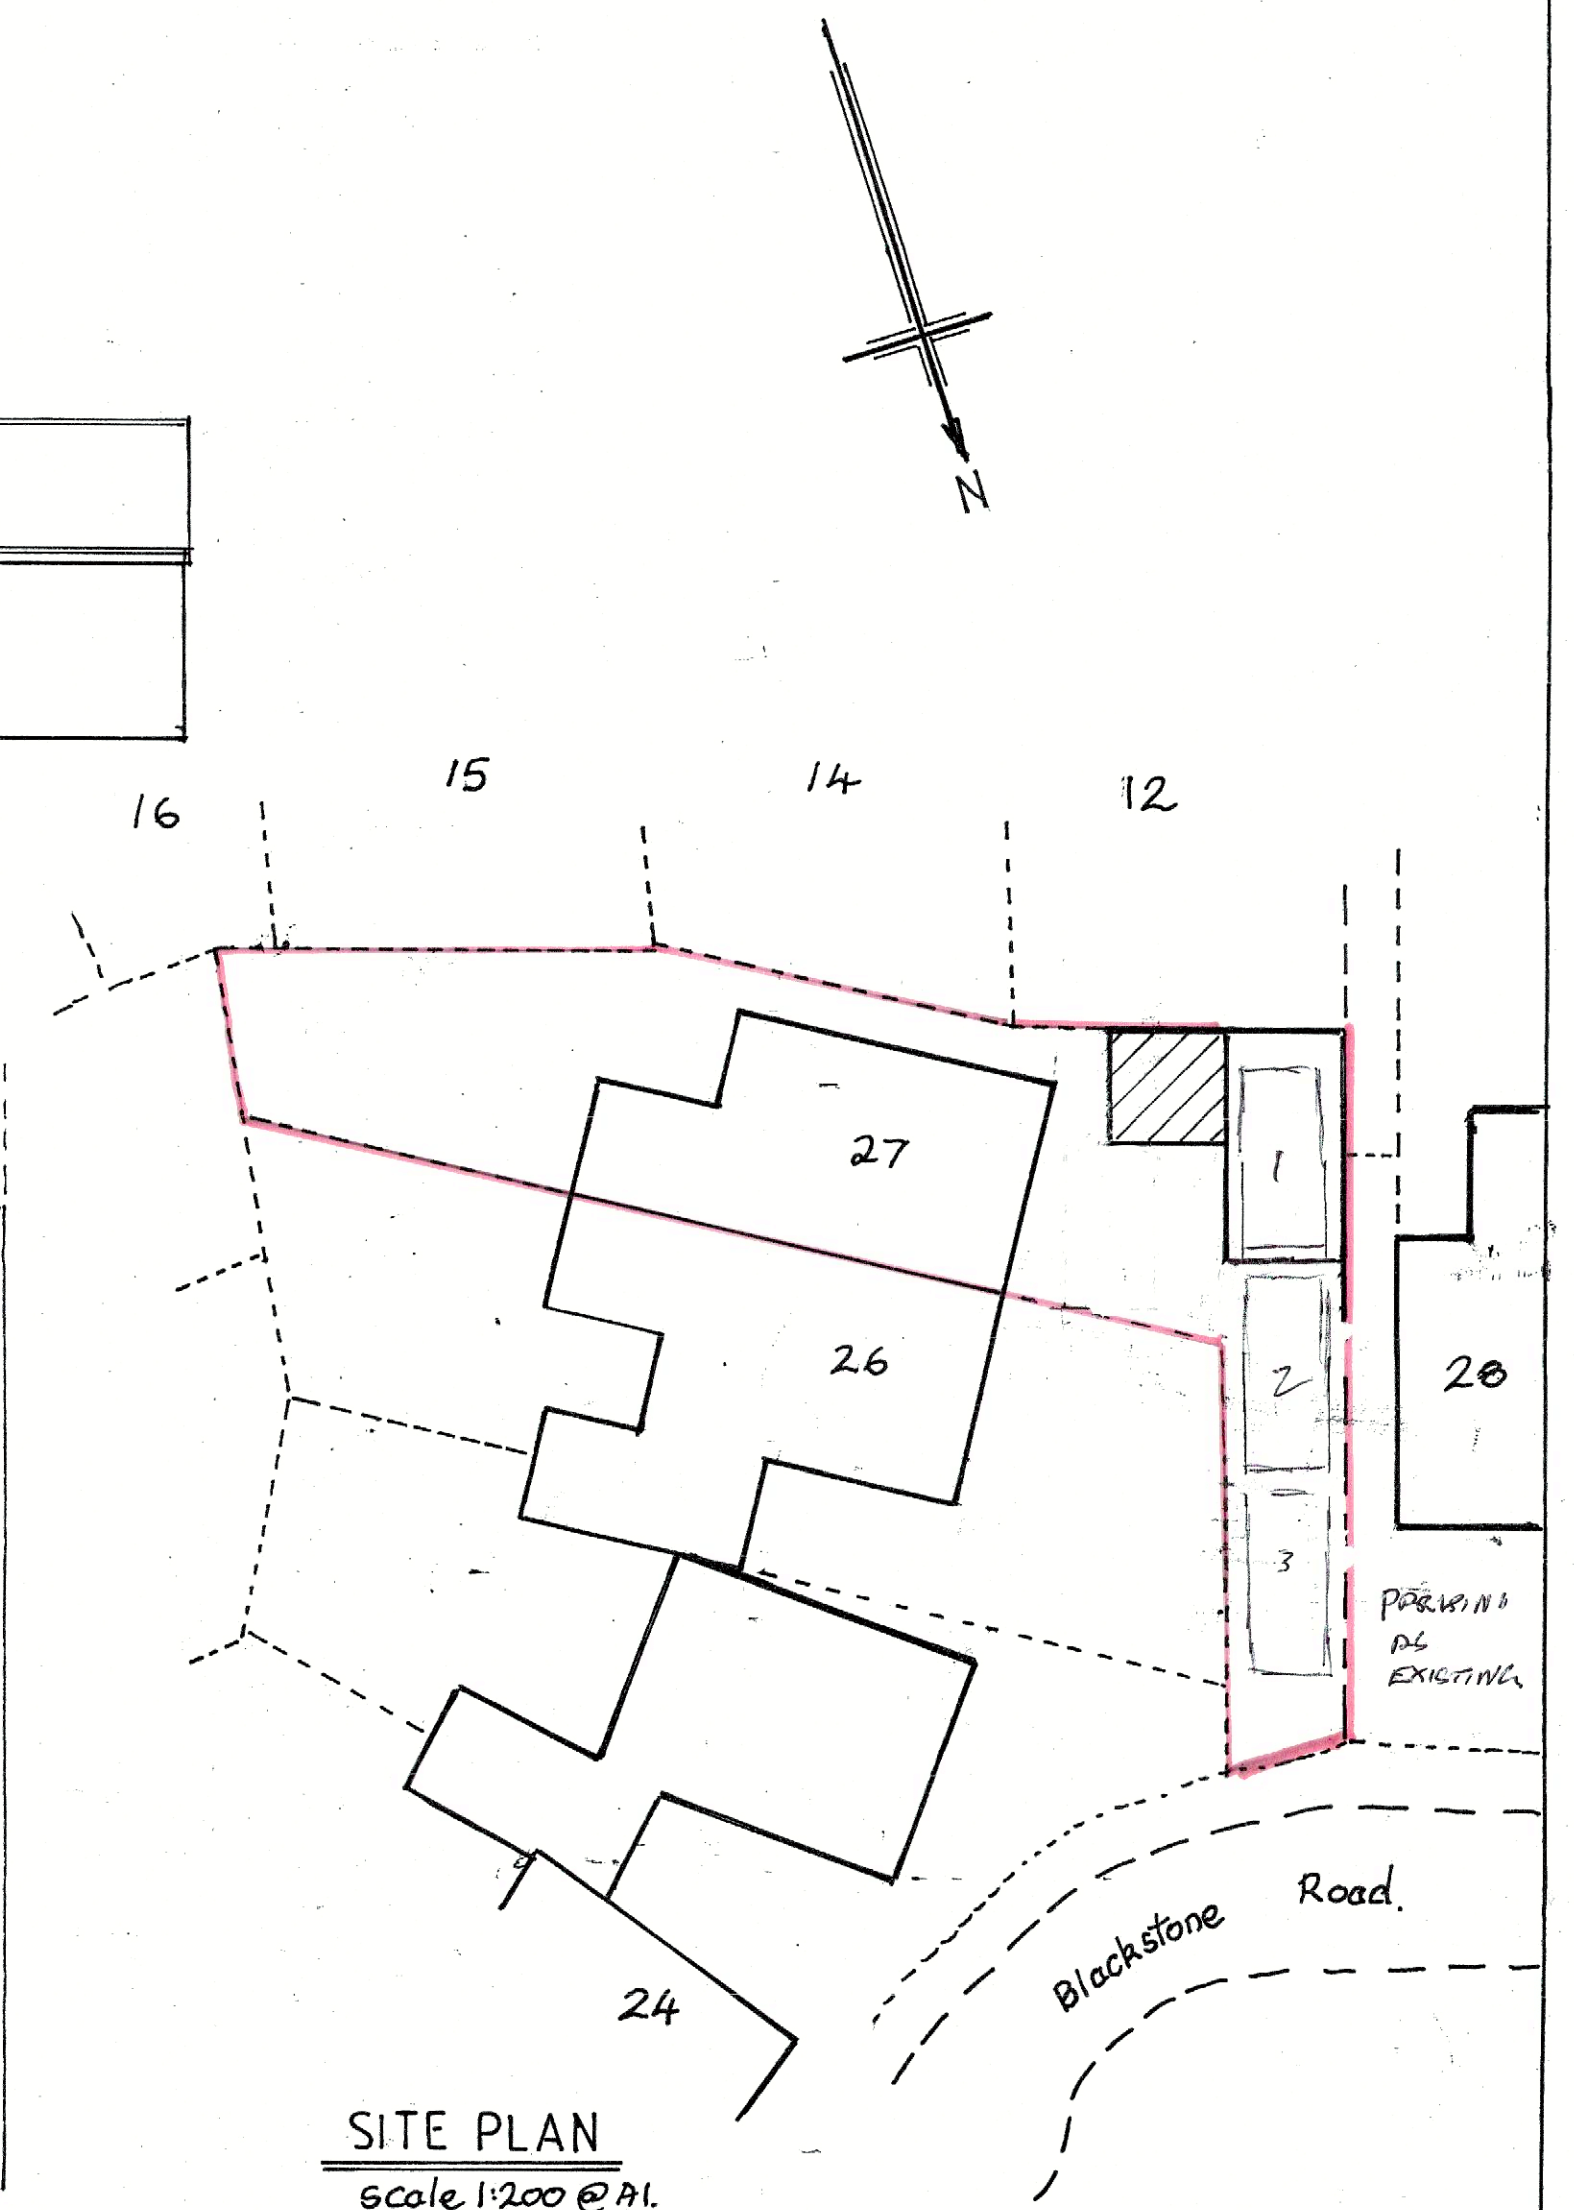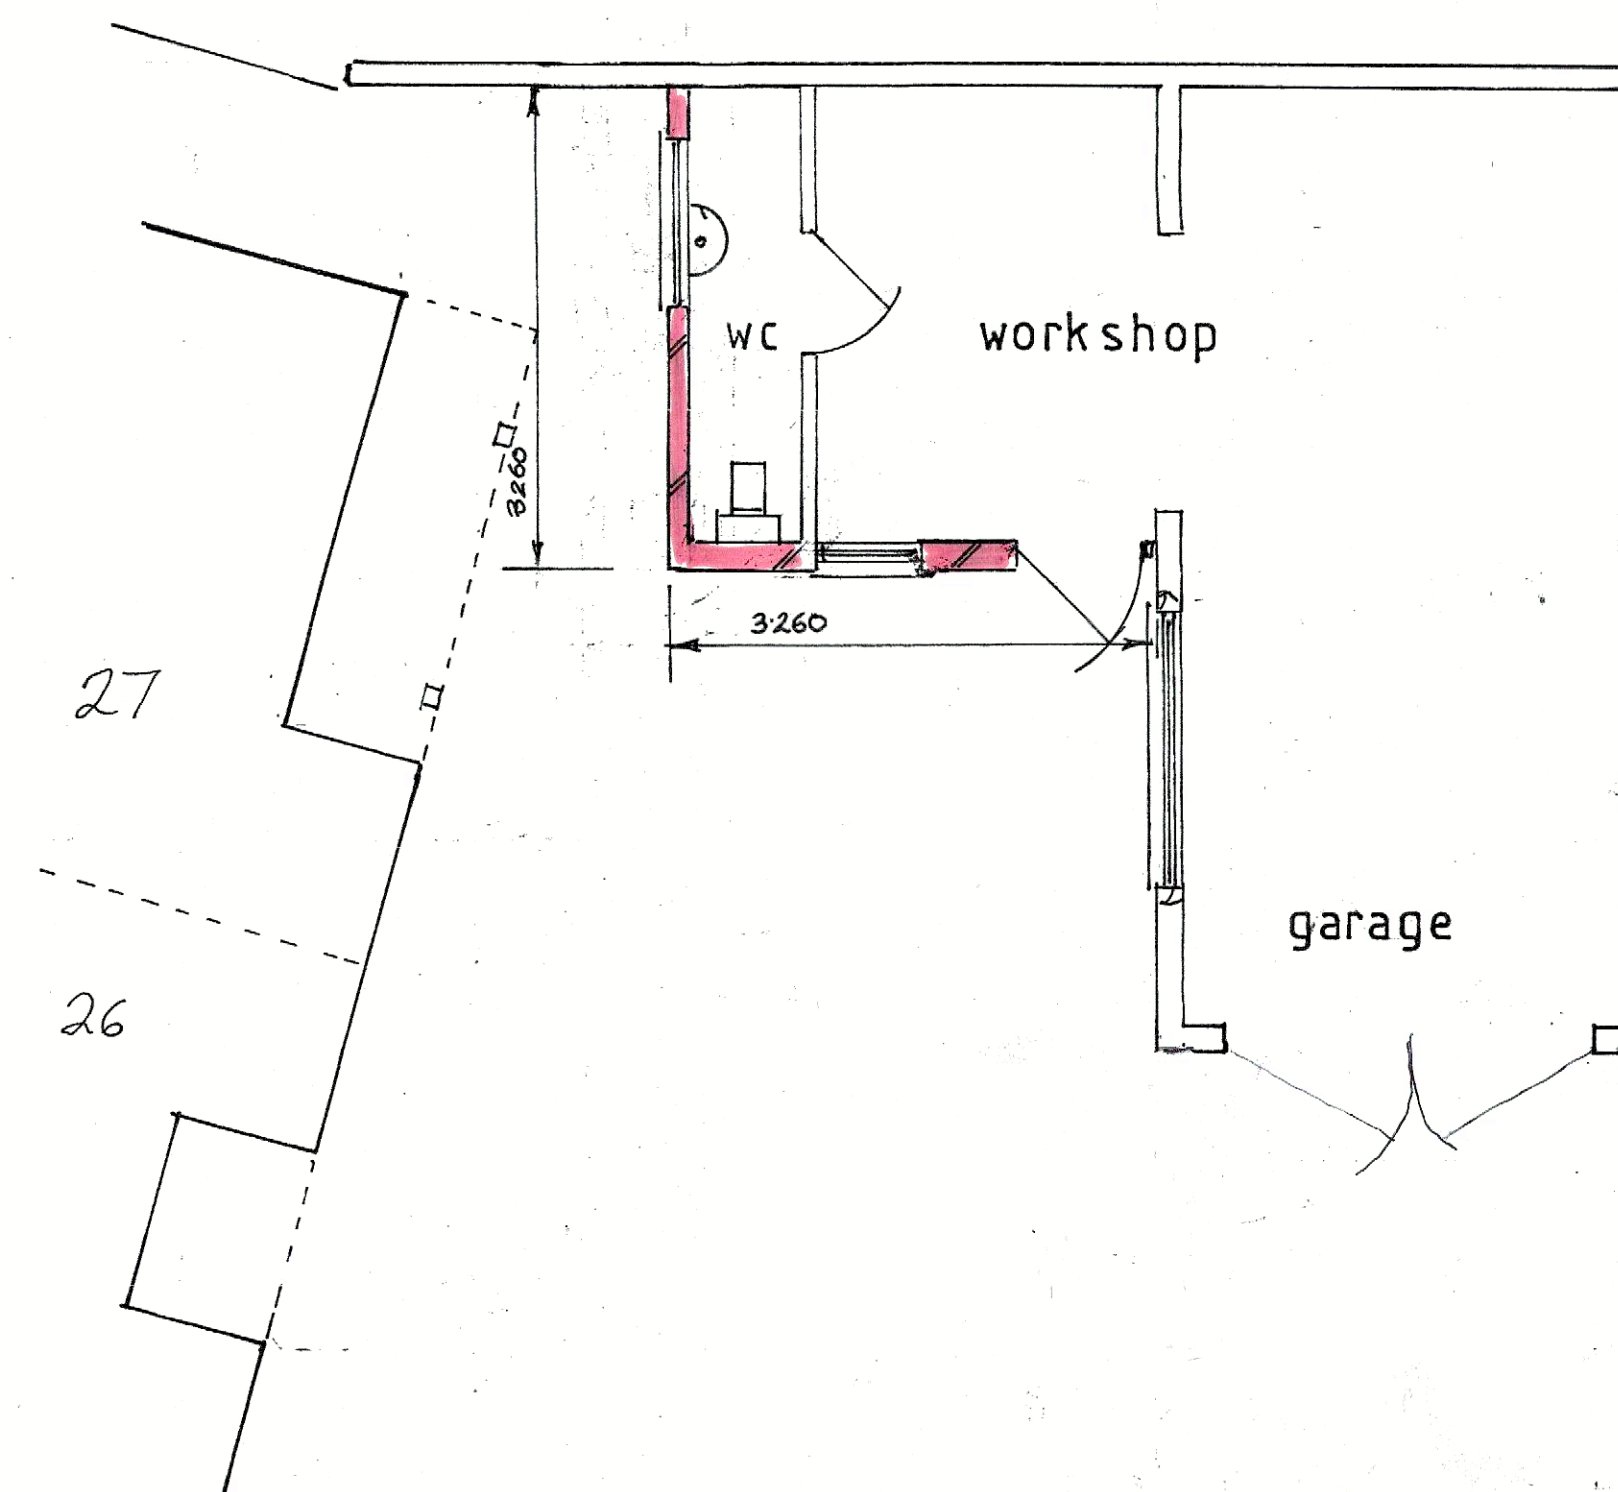

Revision D Jun 20 - 2020 GARAGE FRONT REMOVED
Revision C June 2026 Car spaces
Revision B sizes MARCH 2026
Revision A. windows Feb 2026

scale 1:50 1:100	PLAN-IT architectural services
date March 25	RUNDRUN Church Lane Towsey Oxford OX9 3QL 07785 534384
drawing 17/10/20	