


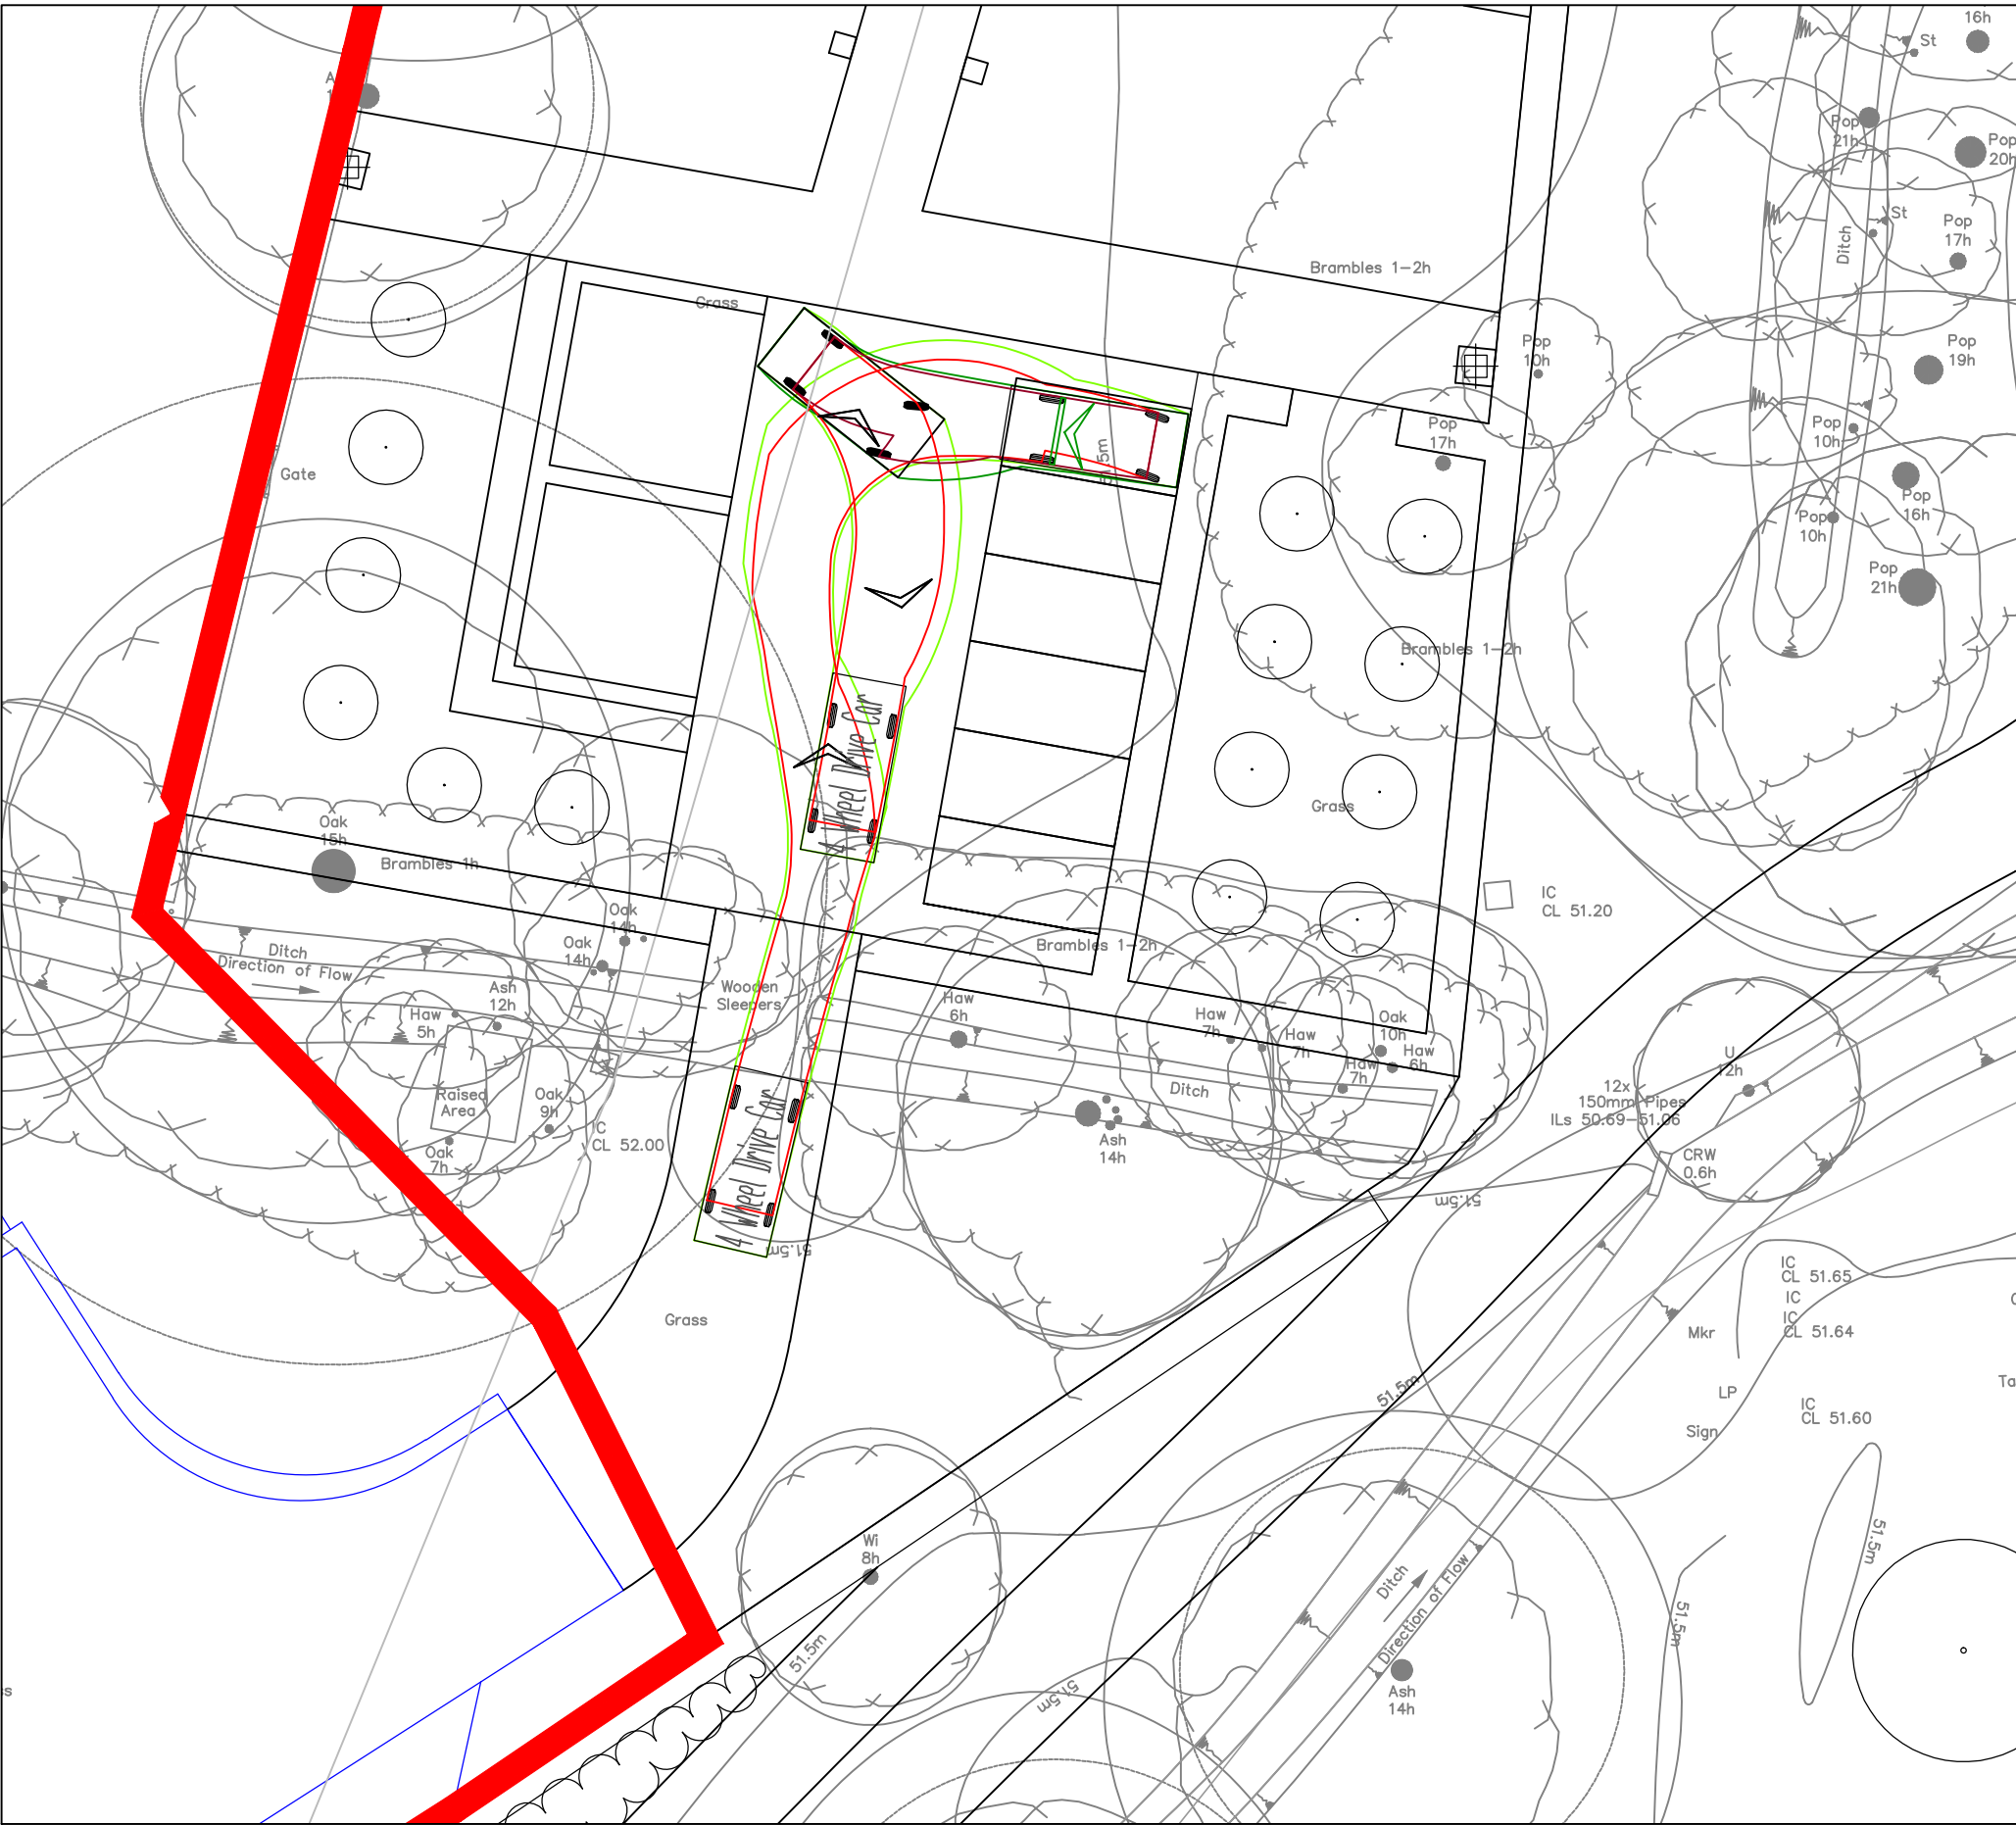

ALLOTMENT TRACKING
Scale 1:200



ALLOTMENT TRACKING
Scale 1:200

4.835

0.07

0.82

2.885

1.2

4 Wheel Drive Car

Overall Length

Overall Width

Overall Body Height

Min Body Ground Clearance

Max Track Width

Lock to lock time

Kerb to Kerb Turning Radius

4.905m

2.009m

1.873m


0.267m

1.817m

4.00s

5.725m

SUV DETAILS

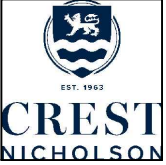P1	17.08.26	First Issue	EB	KTG
REV. No.	DATE	DESCRIPTION	DRAWN	CHECKED
Client			MJA CONSULTING CIVIL & STRUCTURAL ENGINEERS Ipsum Court, 24 The Quadrant, Abingdon Science Park, Abingdon Oxon, OX14 3YS Tel: 01235 555173 Email: mail@mjaconsulting.co.uk	
Project		Linear Park Ph3 Arborfield, Wokingham	Scale: As shown Status: PRELIMINARY	
Title		Allotment SUV tracking	Drawn: EB Project Engineer: KTG MJA Project No: 7715 Date: 18/08/26 Drawing Number: 7715-MJA-SW-XX-DR-C-202	Rev: P1

© This drawing is the copyright of Michael A Jennings Associates Limited and may not be copied, altered or reproduced in any way without their permission.