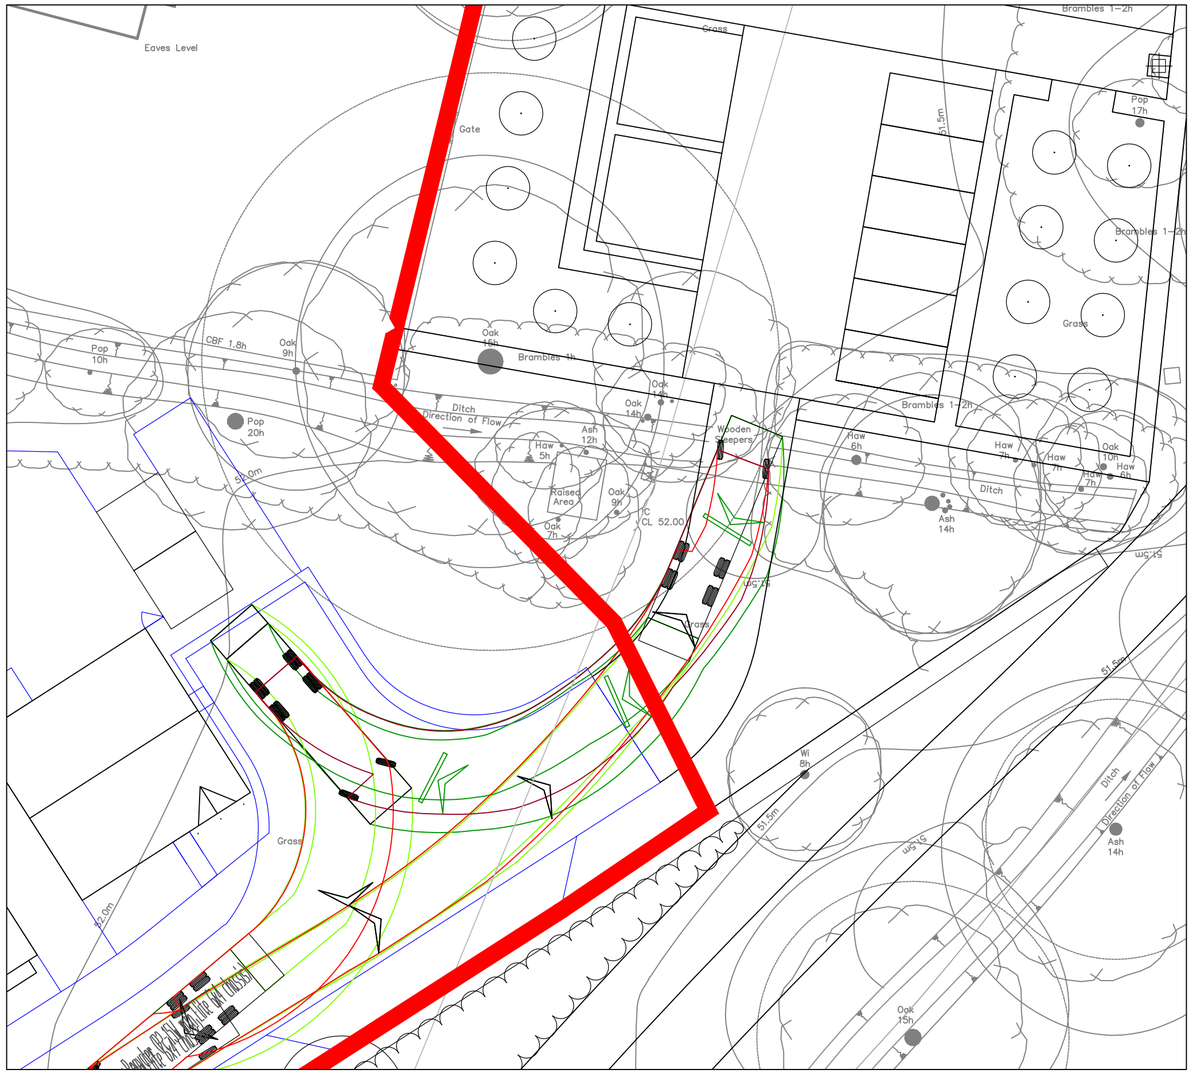

ALLOTMENT REFUSE VEHICLE TRACKING

Scale 1:200

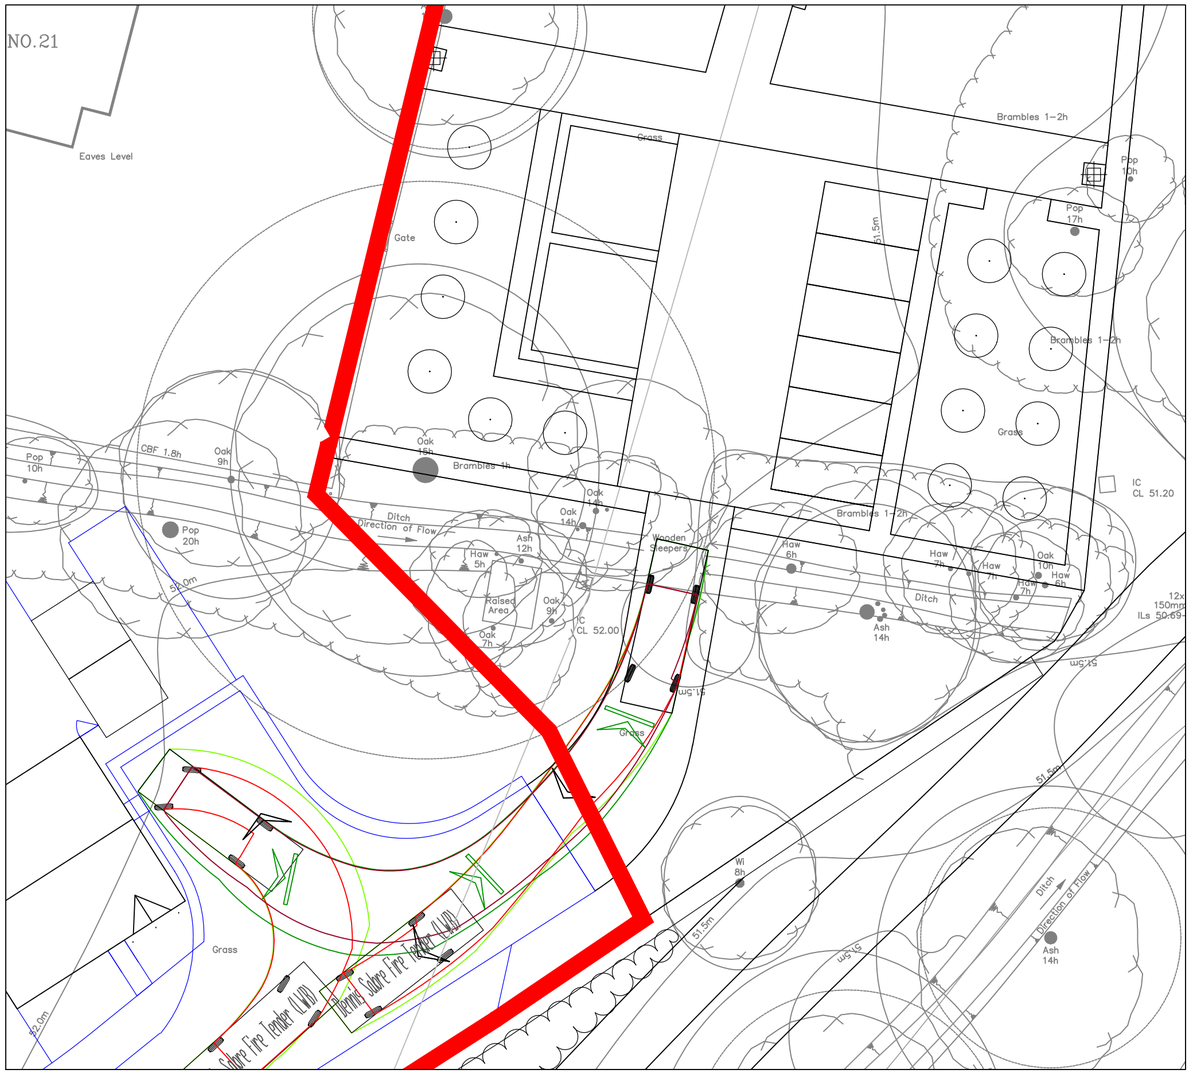

ALLOTMENT FIRE APPLIANCE TRACKING

Scale 1:200

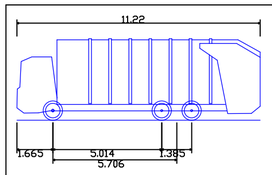

Phoenix 2 Duo Recycler (P2-15W with Elite 6x4	
Overall Length	11.220m
Overall Width	2.530m
Overall Body Height	3.756m
Min Body Ground Clearance	0.309m
Track Width	2.530m
Lock to lock time	4.00s
Kerb to Kerb Turning Radius	11.550m

REFUSE VEHICLE DETAILS

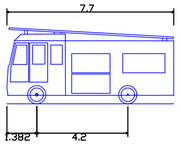

Dennis Sabre Fire Tender (LWB)	
Overall Length	7.700m
Overall Width	2.430m
Overall Body Height	3.512m
Min Body Ground Clearance	0.397m
Track Width	2.380m
Lock to lock time	5.00s
Kerb to Kerb Turning Radius	7.400m

FIRE APPLIANCE DETAILS

REV. No.	DATE	DESCRIPTION	DRAWN	CHECKED
P1	17.08.26	First Issue	EB	KTG

Client: CREST NICHOLSON

Project: Linear Park Ph3 Arborfield, Wokingham

Title: Allotment fire & refuse tracking

MJA CONSULTING
CIVIL & STRUCTURAL ENGINEERS
Ipsum Court, 24 The Quadrant,
Abingdon Science Park, Abingdon
Oxon, OX14 3YS
Tel: 01235 555173
Email: mail@mjaconsulting.co.uk

Scale: As shown			Status: PRELIMINARY
Drawn: EB	Project Engineer: KTG	MJA Project No: 7715	Date: 18/08/26
Drawing Number: 7715–MJA–SW–XX–DR–C–203			Rev: P1

© This drawing is the copyright of Michael A Jennings Associates Limited and may not be copied, altered or reproduced in any way without their permission.