


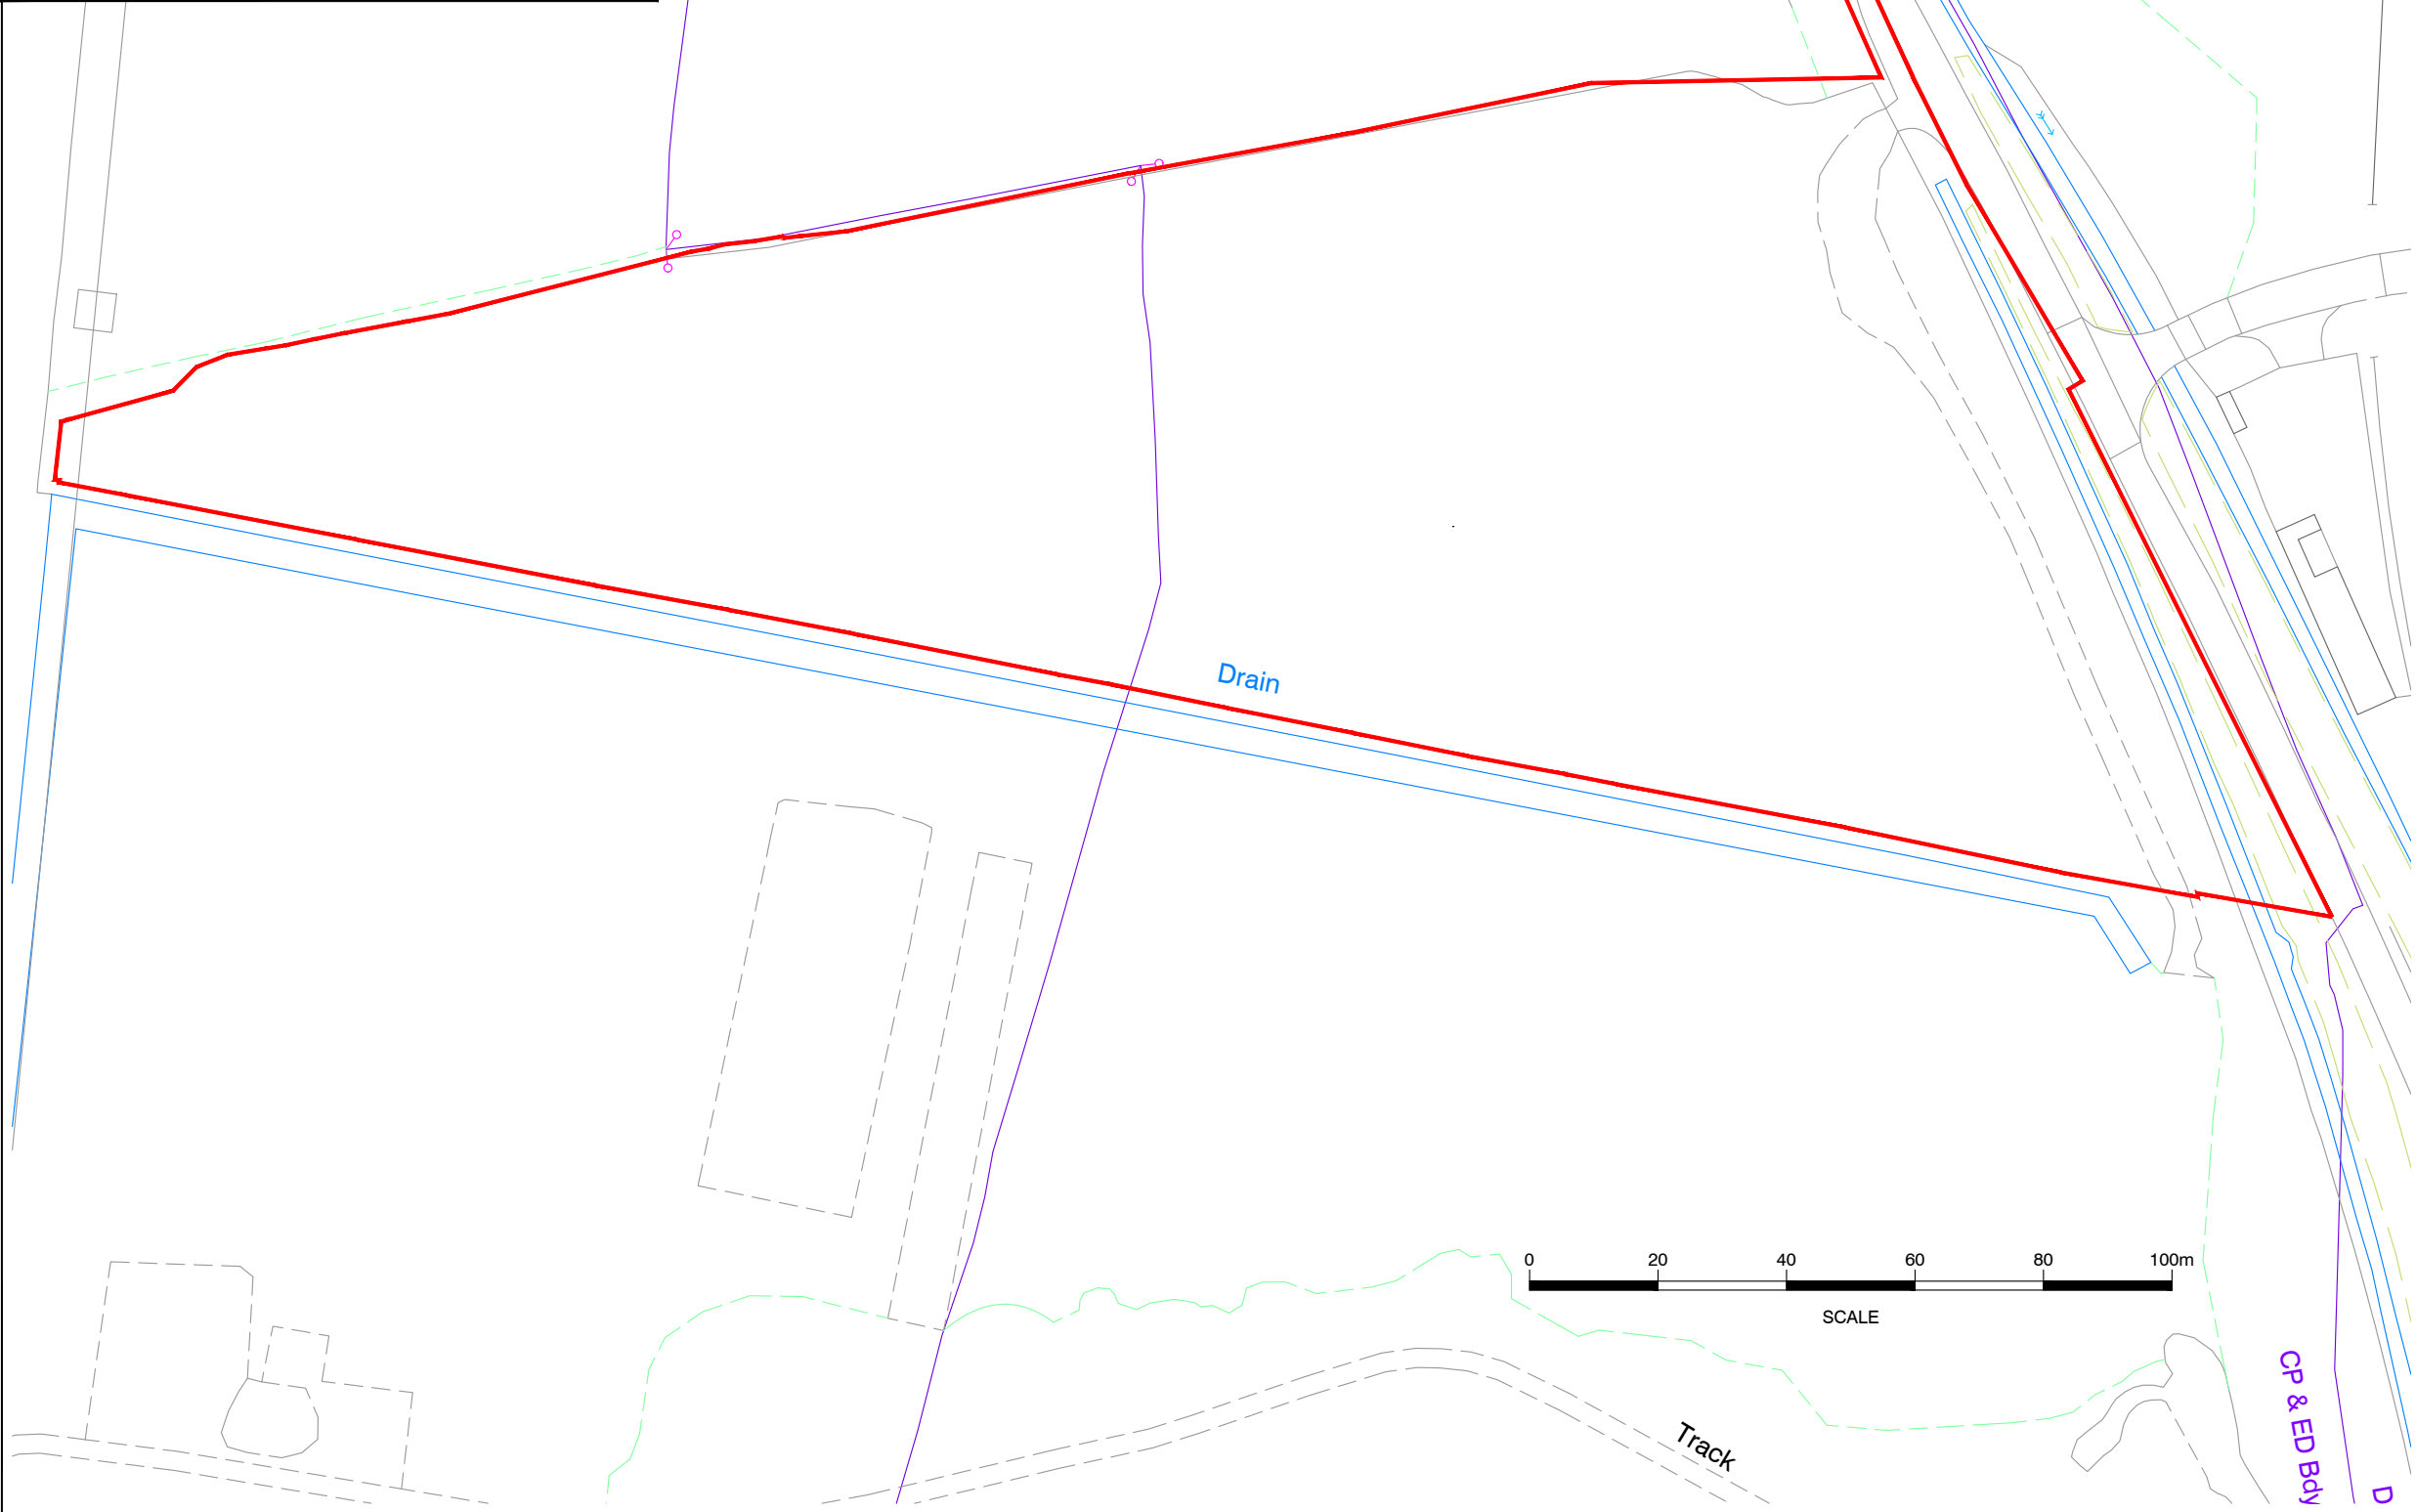

Shelter

LEGEND:

- RED LINE BOUNDARY
- LOCAL AUTHORITY BOUNDARY

NOTES:

© Crown copyright and database rights 2025 Ordnance Survey AC0000808122

All entities shown on this drawing are to be regarded as approximate and are indicative only. No measurements taken from this drawing should be used for the location of intrusive investigation works on site. Symbols for boreholes, trial pits and other specific features are representations of location only and unless otherwise specified, do not represent the true size of the feature. Contact ARCADIS UK in case of any query.

2	31/07/2026	SITE BOUNDARY REVISED	BNB		
1	10/07/2026	FIRST ISSUED	BNB		
Rev	Date	Description	Drawn	Check	Approv

PROJECT:

LAND OFF KIRTON'S FARM ROAD, READING

Site

Client

Registered office:
80Fen
80 Fenchurch Street
London
EC3M 4BY

Coordinating office:
Office 107, WeiWork
50-60 Station Road
Cambridge
CB1 2JH

www.arcadis.com

TITLE:

SITE LOCATION PLAN

Designed	B. Brinkman	Date	31/07/2026	Signed
Drawn	B. Brinkman	Date	31/07/2026	Signed
Checked	S. Cork	Date	27/08/2026	Signed
Approved	K. Baker	Date	27/08/2026	Signed
Scale:	1:1150	Datum:	AOD	
Original Size:	A3	Grid:	OS	
Suitability Code:	S2	Project Number:	30280066	

Suitability Description: For Information

Drawing Number: 30280066-AUK-XX-ZZ-DR-ZZ-0057-P002	Revision: 2
--	-----------------------