




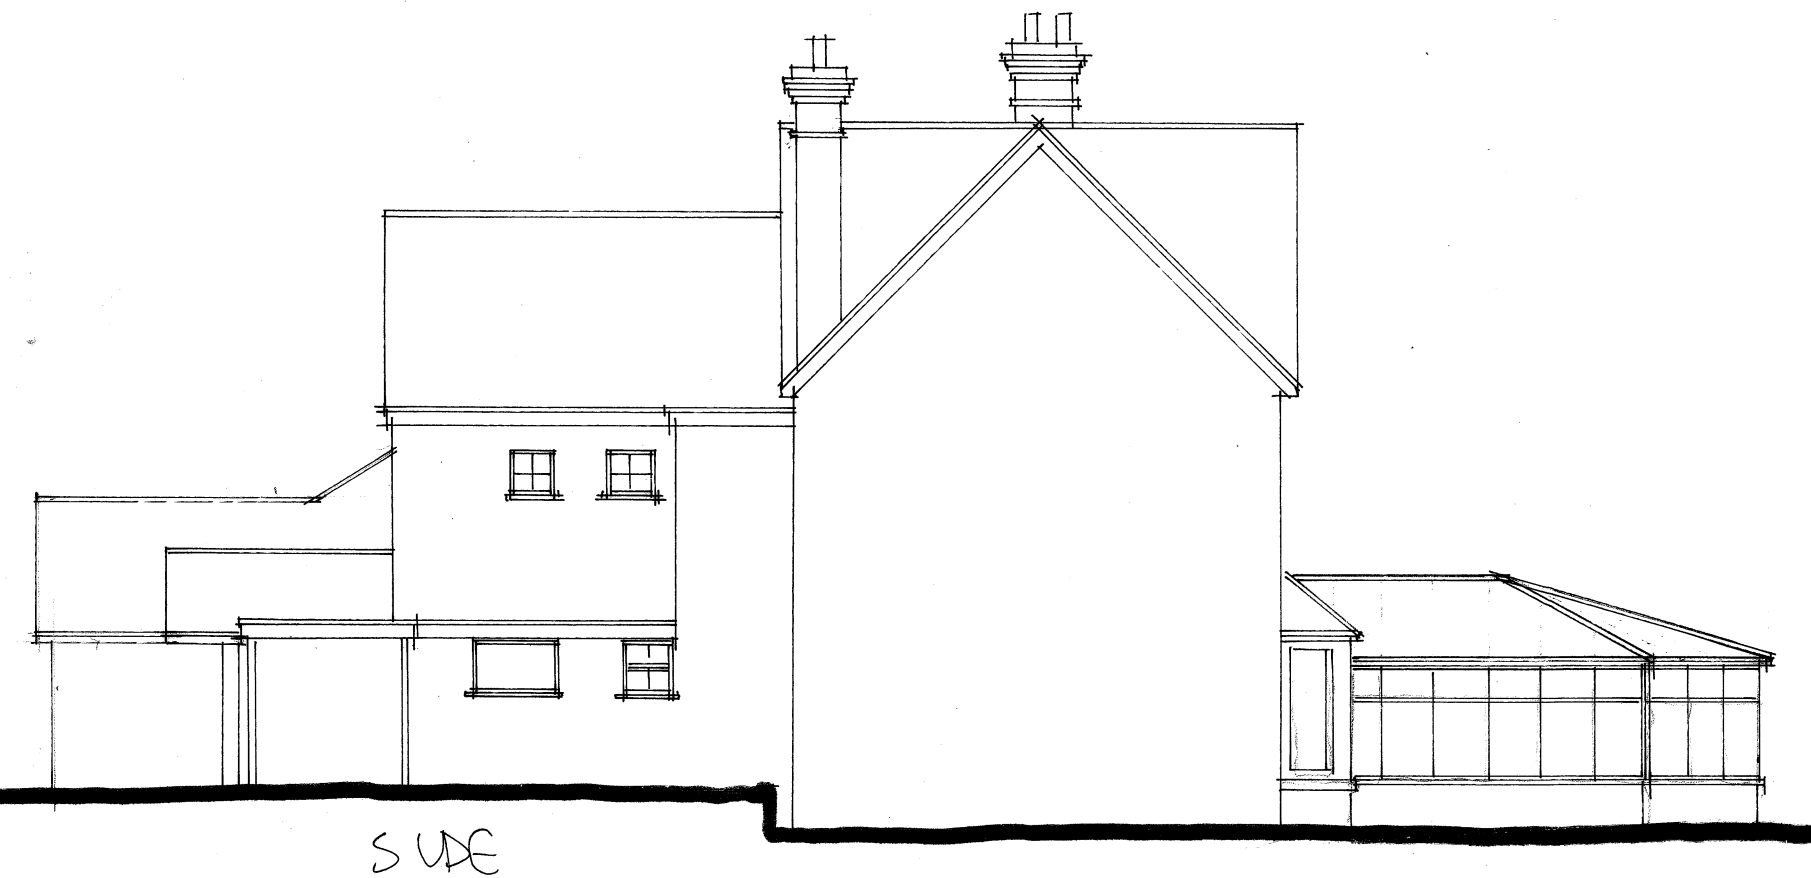

**EXISTING ELEVATIONS
1:100**

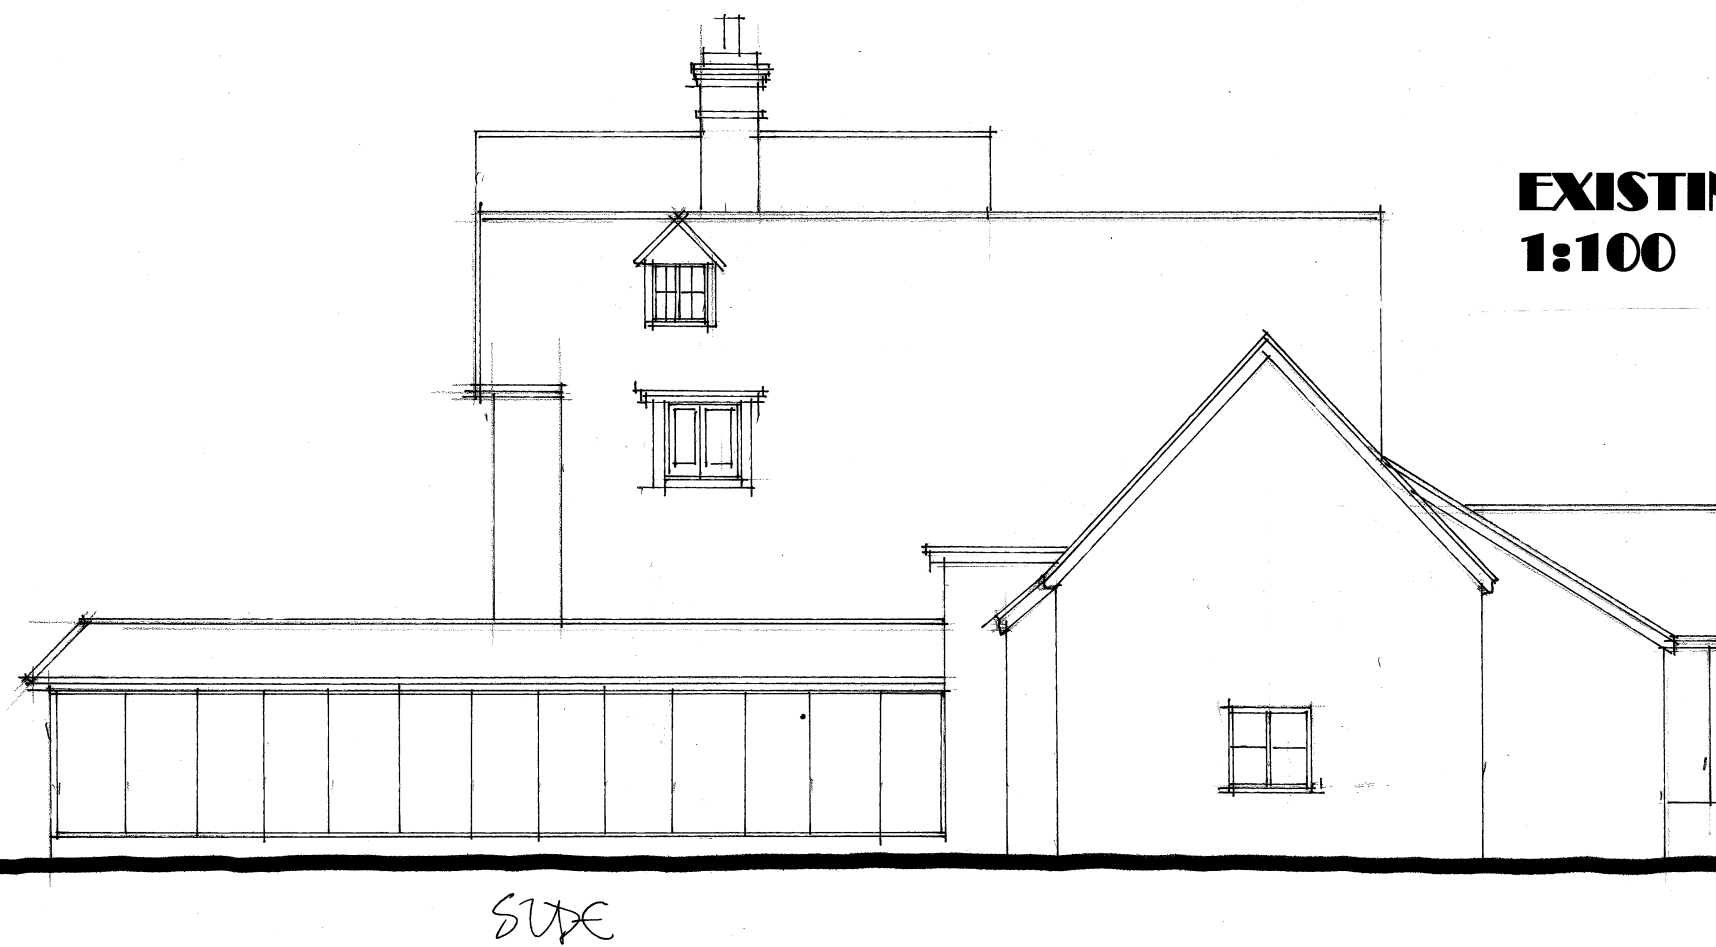

1:100 scale @ A2
0 1 2 3 4 5-0M

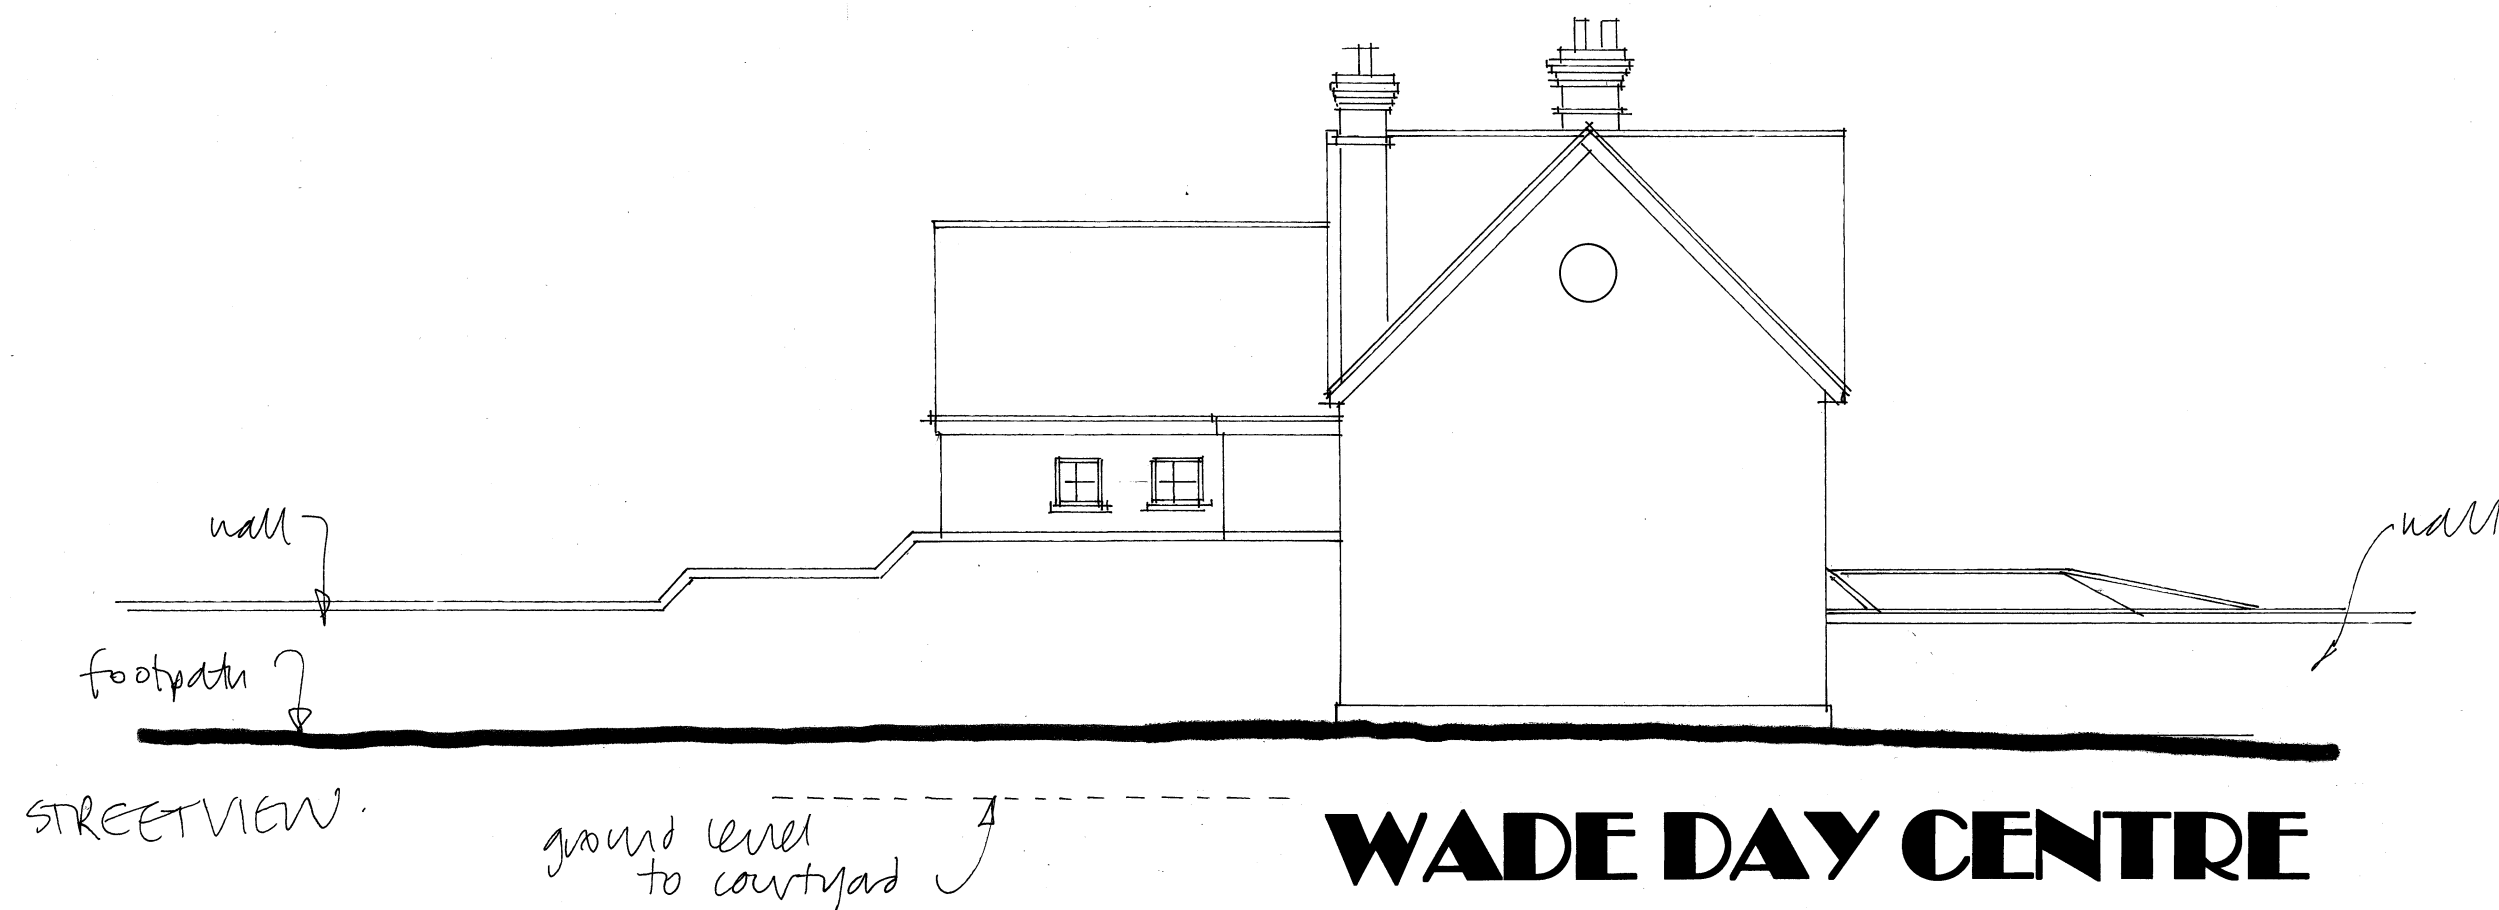

FUSION Architecture Ltd

Orchard End
Hazeley Bottom
Hartley Wintney
Hampshire
RG27 8LU
Tel/Fax 01252 842026

Job Title

New toilet facilities
Wade Day Centre
40 Reading Road
Wokingham
RG41 1EH

Client

Wade Day Centre

Drawing Title

Existing elevations

Scale 1:100

Dwg size....A2

Dwg No. 2332/06

Rev