


Location Plan

Site Address: 3, Winston Close, Spencers Wood, RG7 1DW



Date Produced: 03-Oct-2024

Scale: 1:1250 @A3

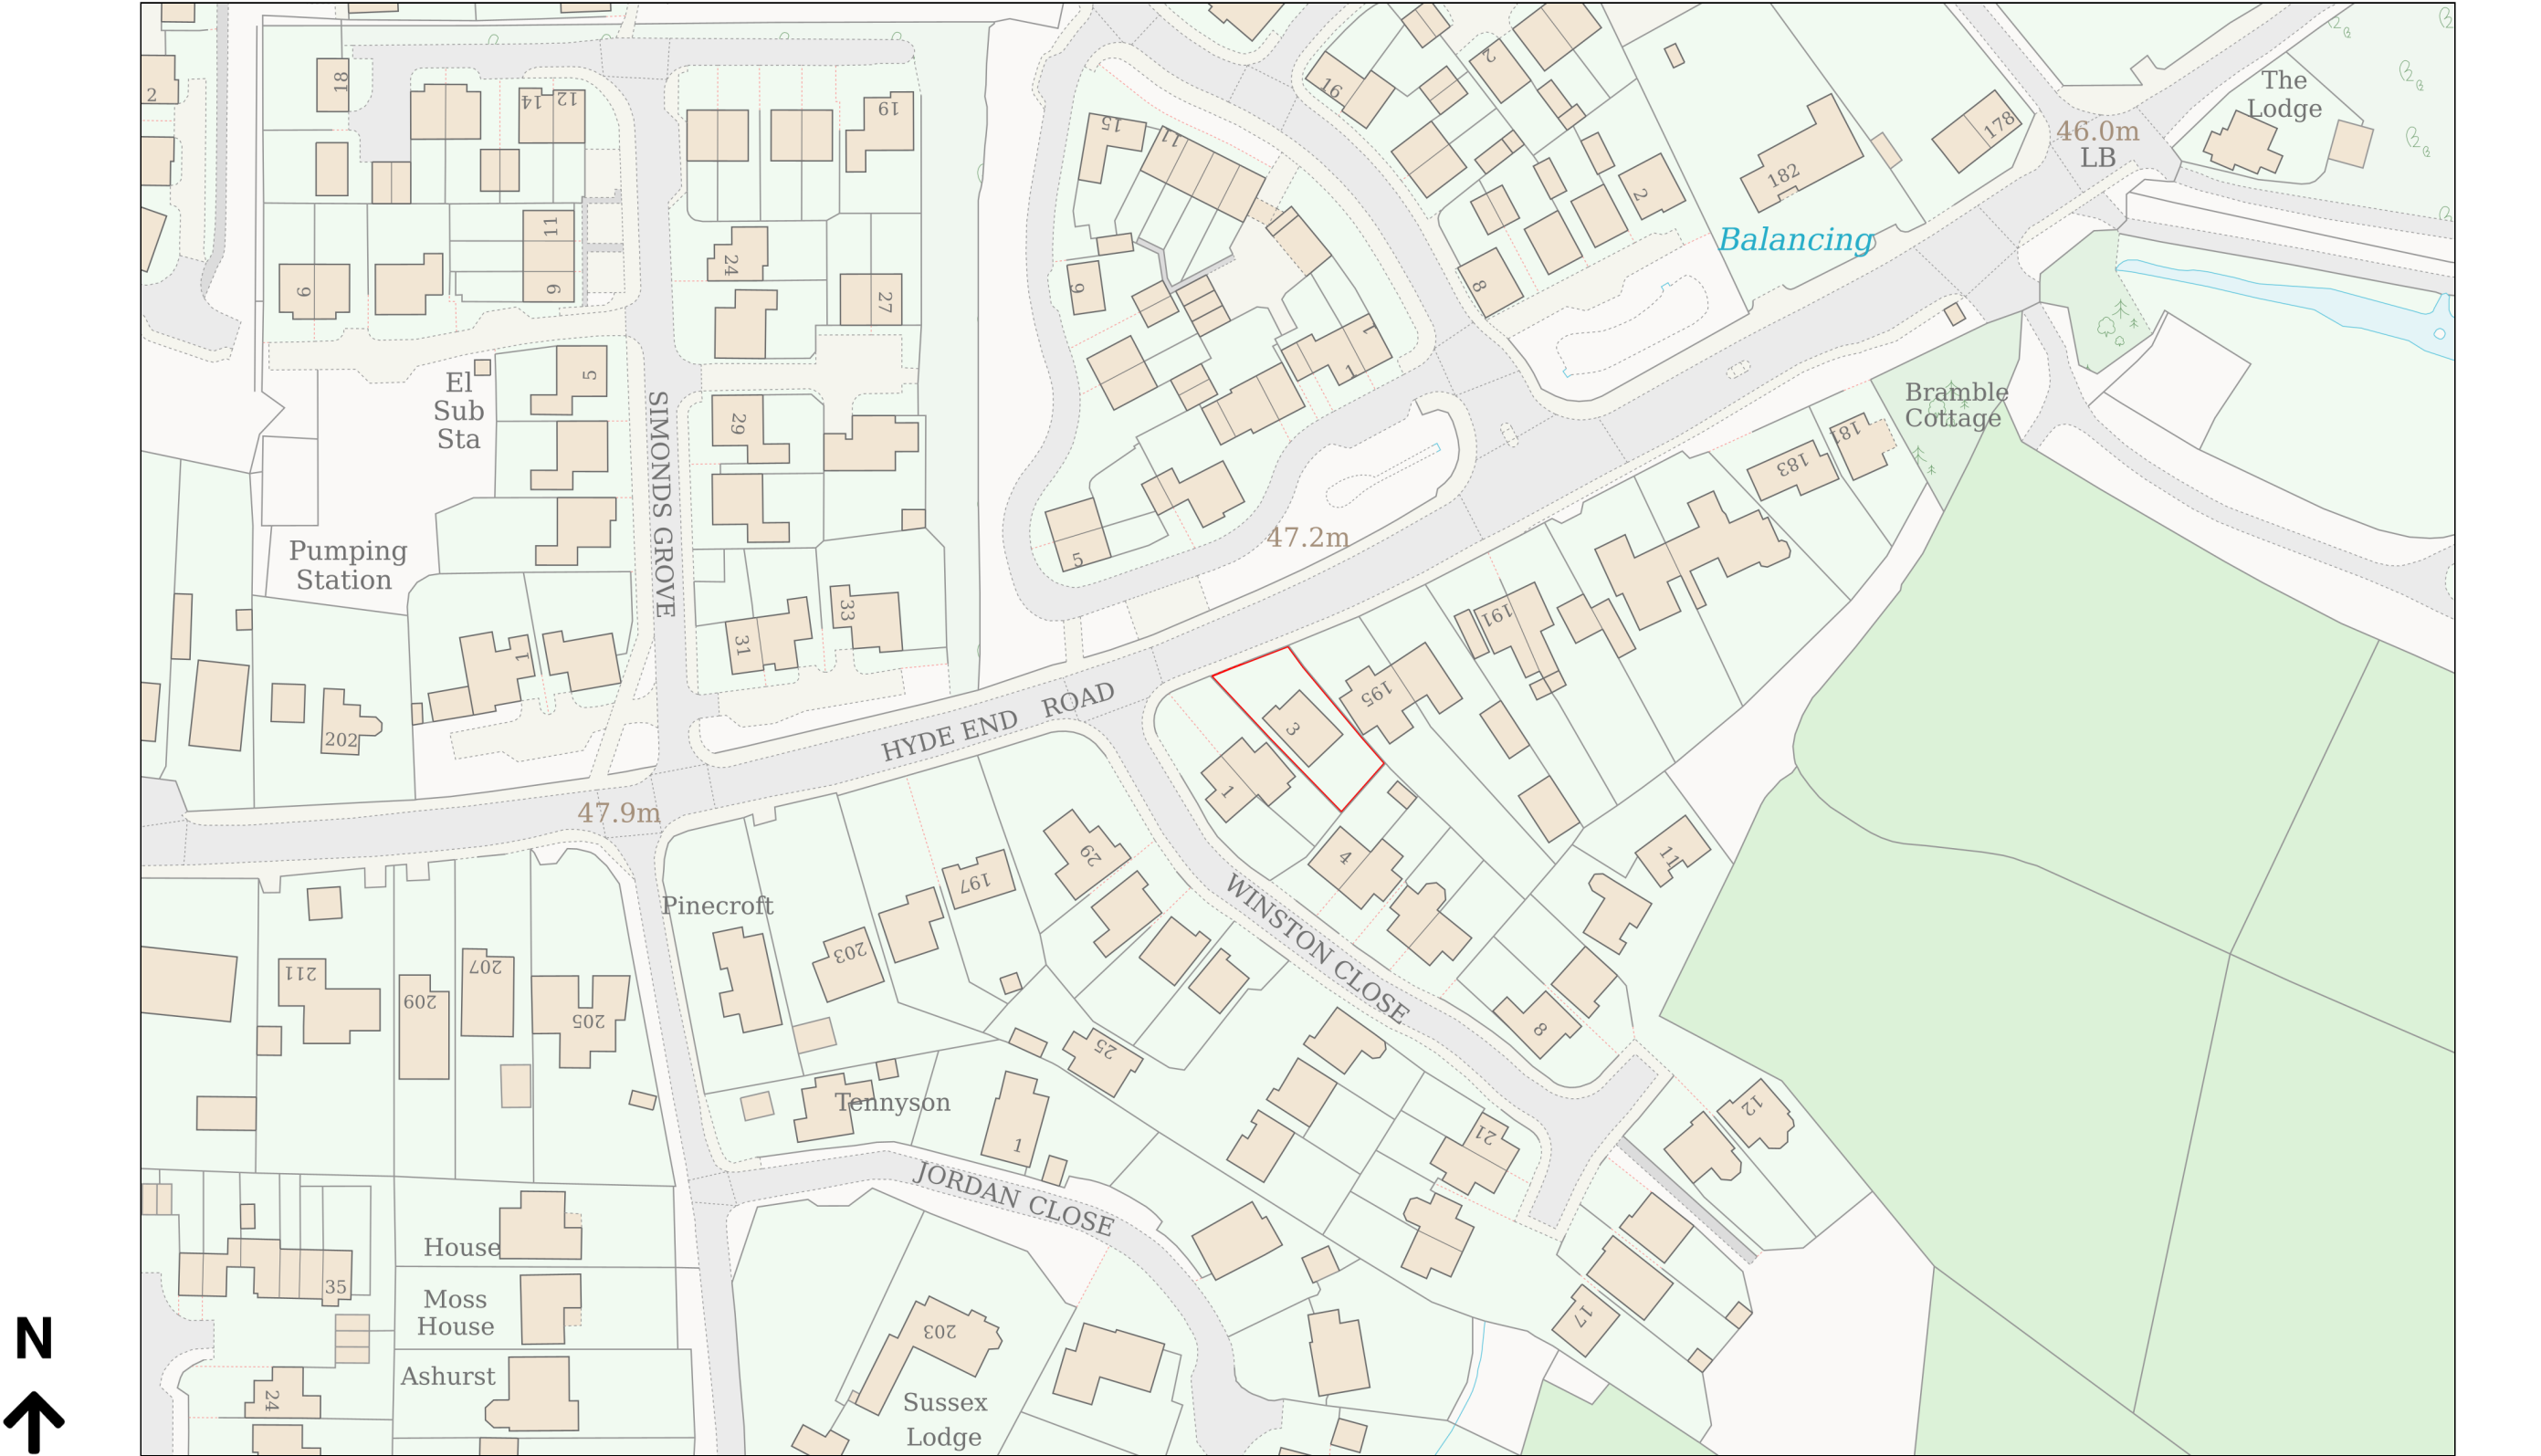

Planning Portal Reference: PP-13438222v1

