



641 The Lodge

Planning


CLIENT
Philippa Kay and Luke Sanders
ADDRESS
178 Bearwood Road
Wokingham
RG41 4SH

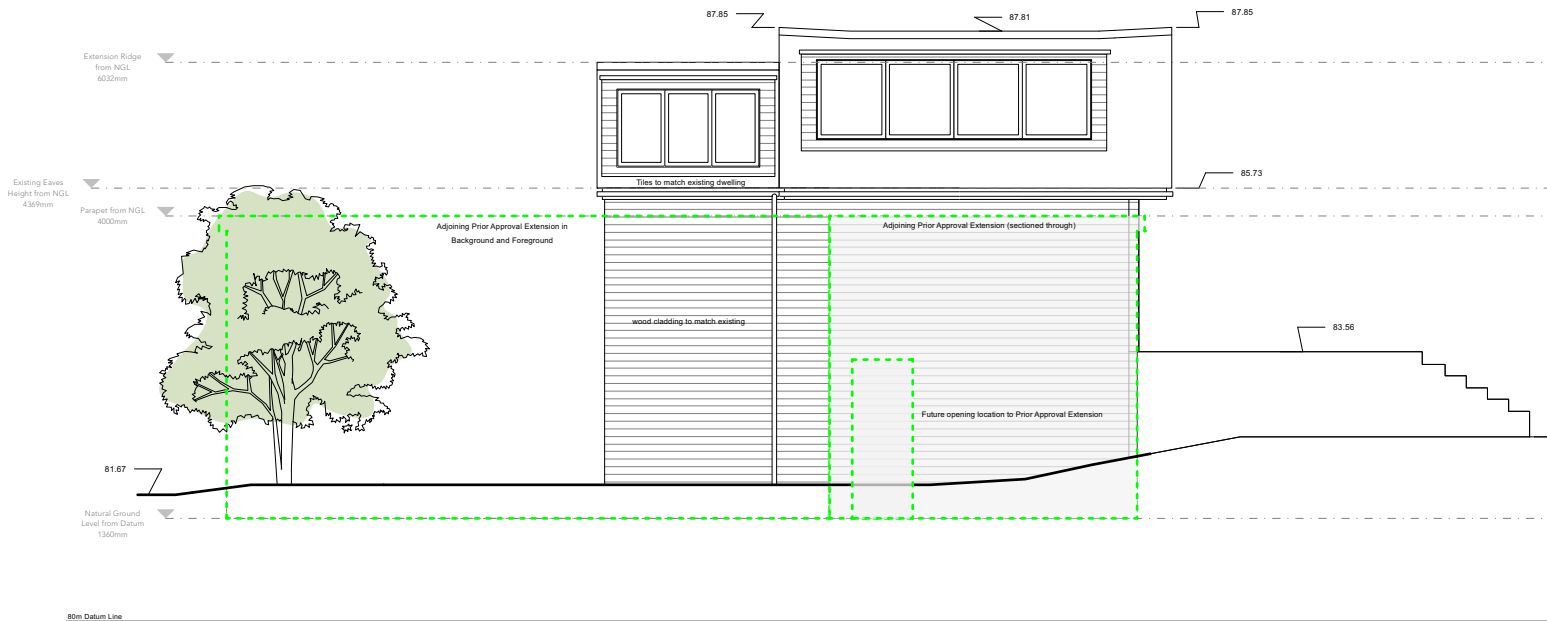

NORTH INTERNAL ELEVATION

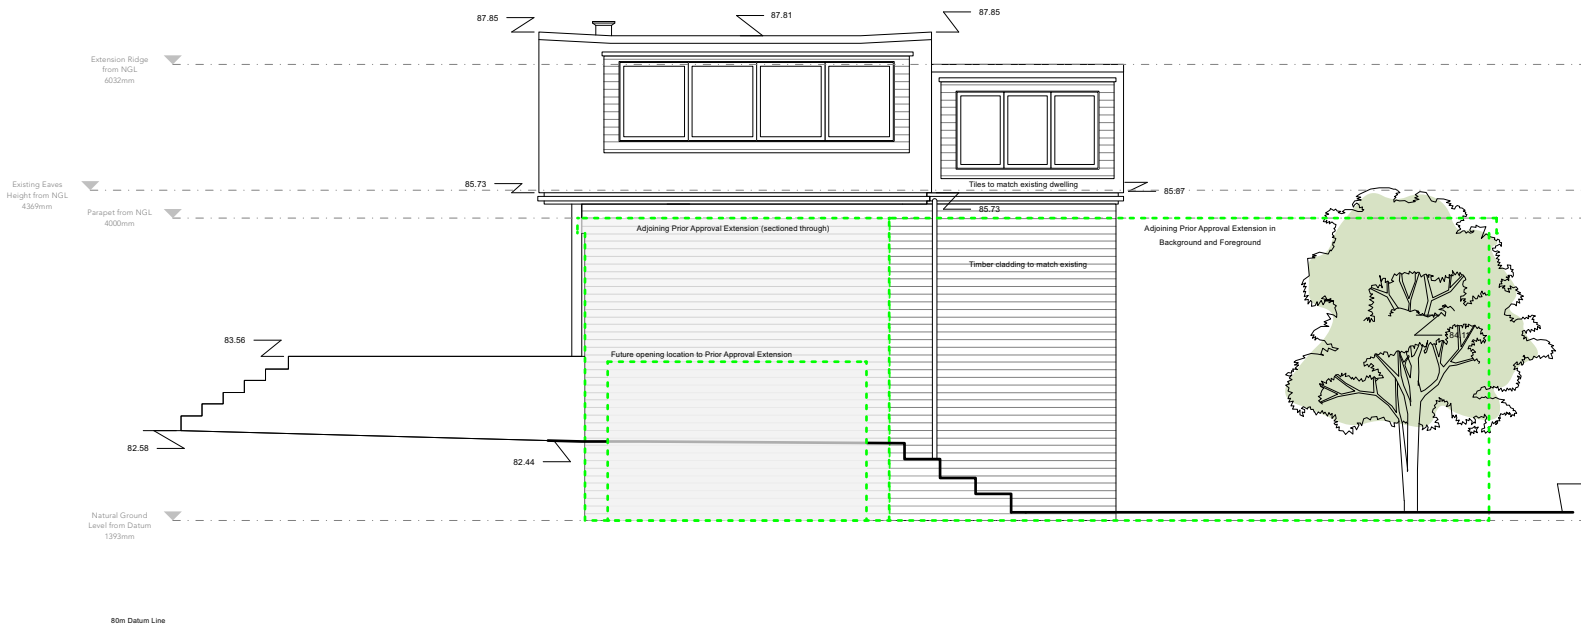

SOUTH INTERNAL ELEVATION

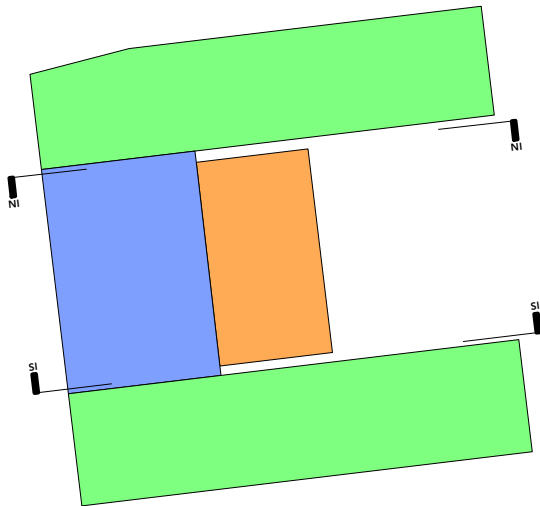

REV.	DATE	NOTES
0	1	2
3	4	5

PR PD Elevations 2

PROJECT	STAGE	DRAWING	REV	DRAWN
641	PL	PD07		IH
SCALE	SIZE	CREATION		
1:100	@ A3 L	Apr 2025		

Denotes Extension approved under
application: 250954