



Planning


CLIENT
Philippa Kay and Luke Sanders
ADDRESS
178 Bearwood Road
Wokingham
RG41 4SH

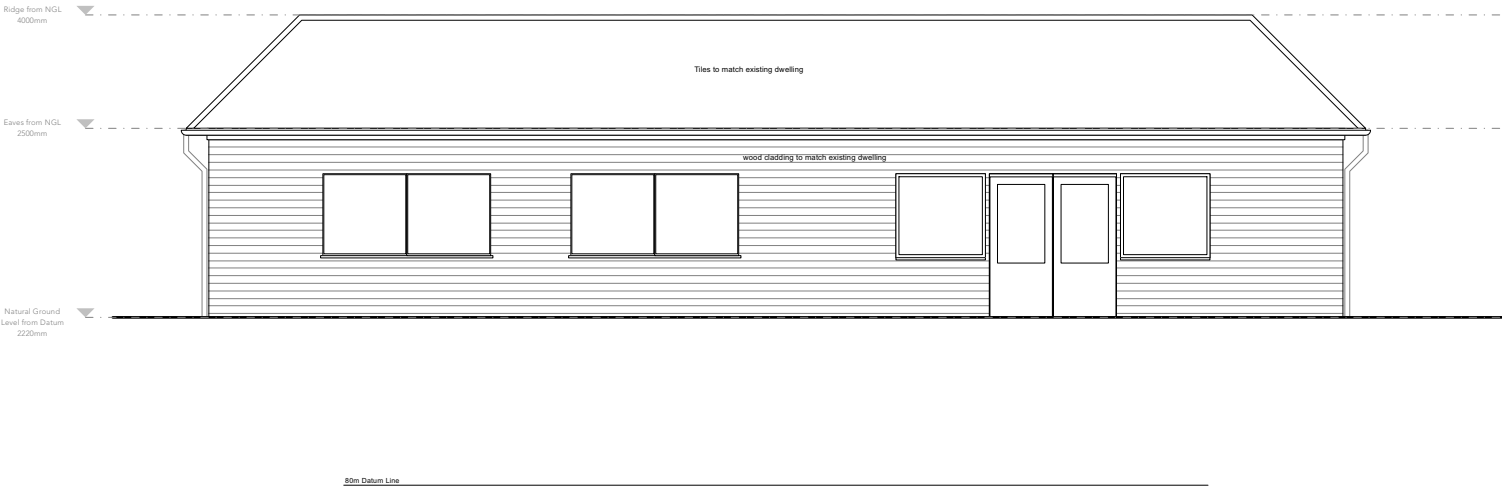


OUTBUILDING EAST ELEVATION

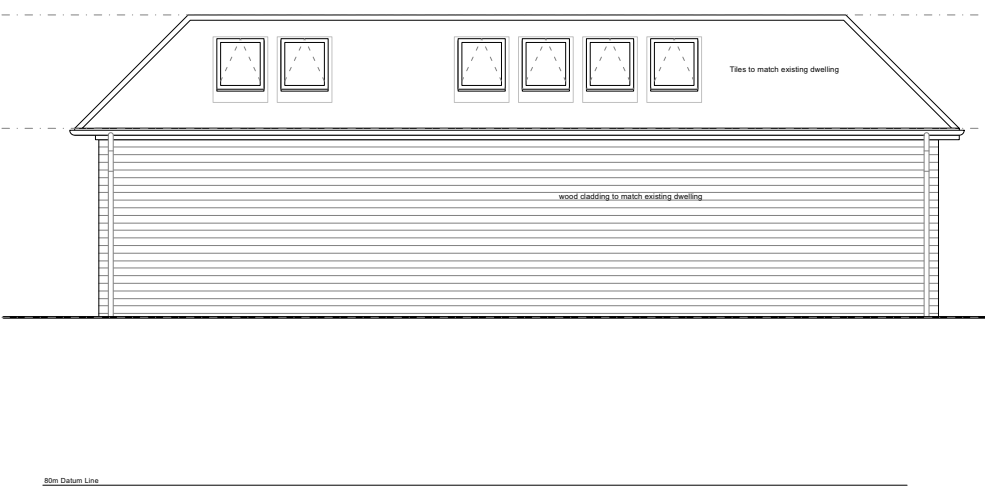

OUTBUILDING NORTH ELEVATION

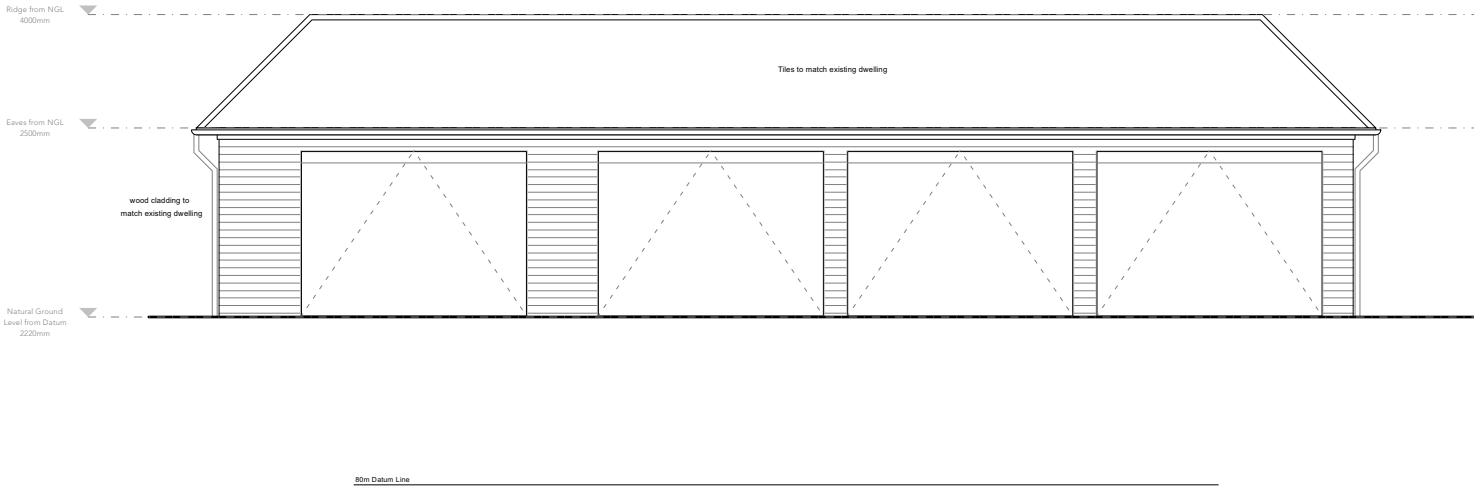

OUTBUILDING WEST ELEVATION

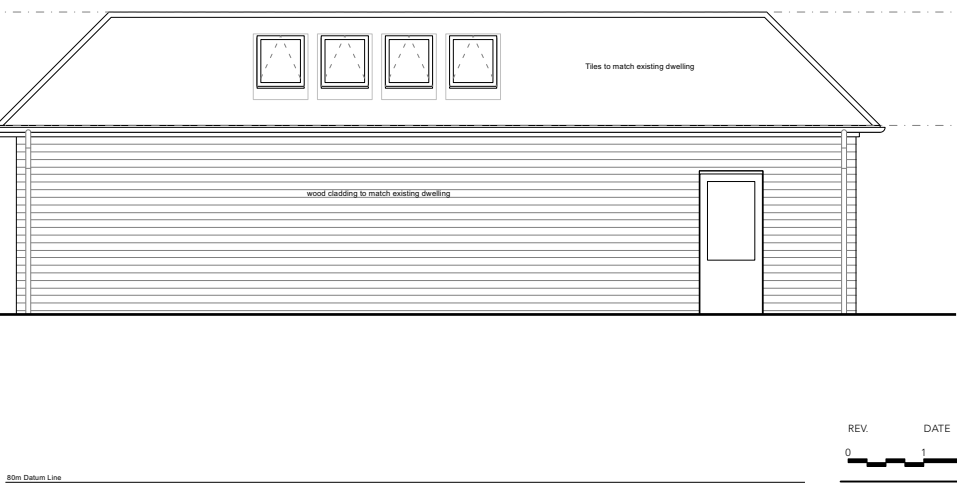

OUTBUILDING SOUTH ELEVATION

REV.	DATE	NOTES
0	1	2
3	4	5 M

PR PD Outbuilding Elevations

PROJECT	STAGE	DRAWING	REV	DRAWN
641	PL	PD08		IH
SCALE	SIZE	CREATION		
1:100	@ A3 L	Apr 2025		