

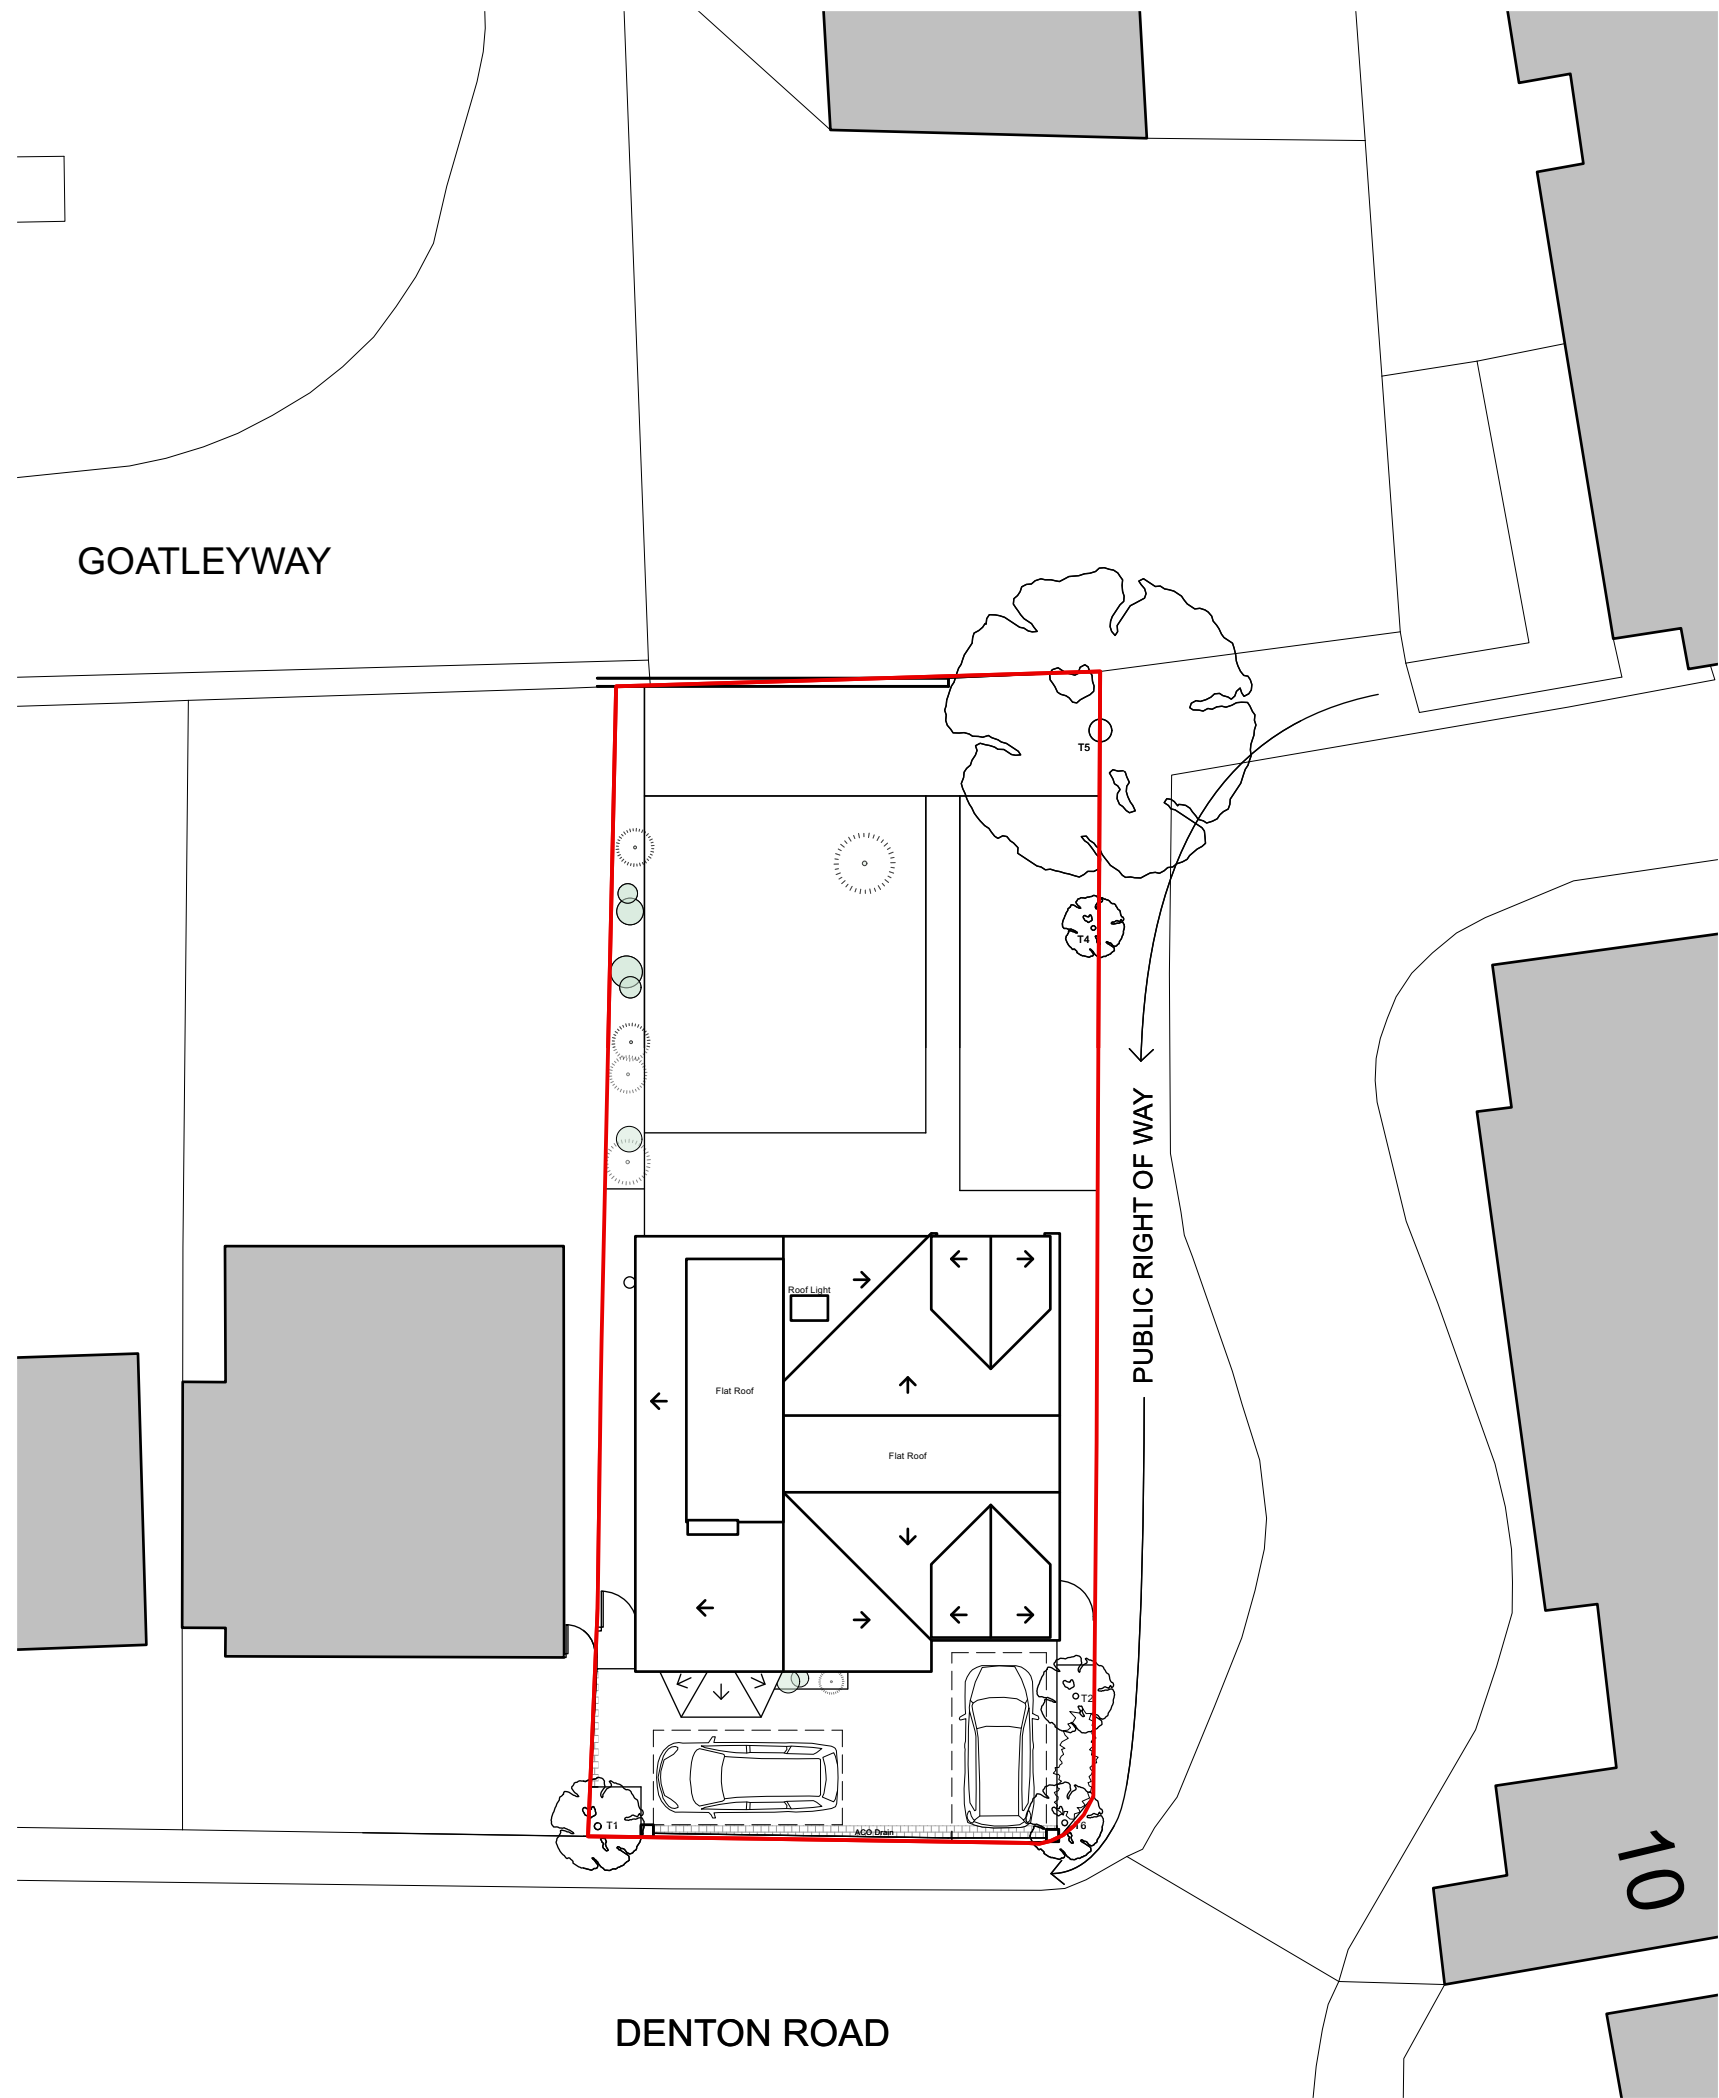


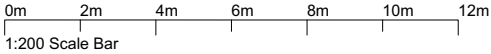

All dimensions are to be checked on site before work commences.
Figured dimensions to be taken in preference to scaled dimensions.
If in doubt please ask.
© Copyright reserved.

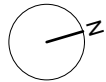

P3	Landscaping updated	15/06/25	LN
P2	Issued for Planning	11/03/25	LN
Rev	Notes	Date	Initial
Status			
Planning			
HOLTHAM+NEWMAN 			
ARCHITECTS			
The Old Dairy, 282A Hyde End Road, Spencers Wood, Reading, Berkshire RG7 1DN			
T: 07971 316497 E: hello@hnarchitects.co.uk			
Project: 12 Denton Road Wokingham RG40 2DX			
Client: Mr and Mrs Kirk			
Drawing Title: Proposed Site Layout			
Scale:	1:200 @A3	Dwg. No.:	Rev.:
Drawn by:	LN	2457 - P004	P3
Date:	Jan 2025		

Proposed Site Layout