



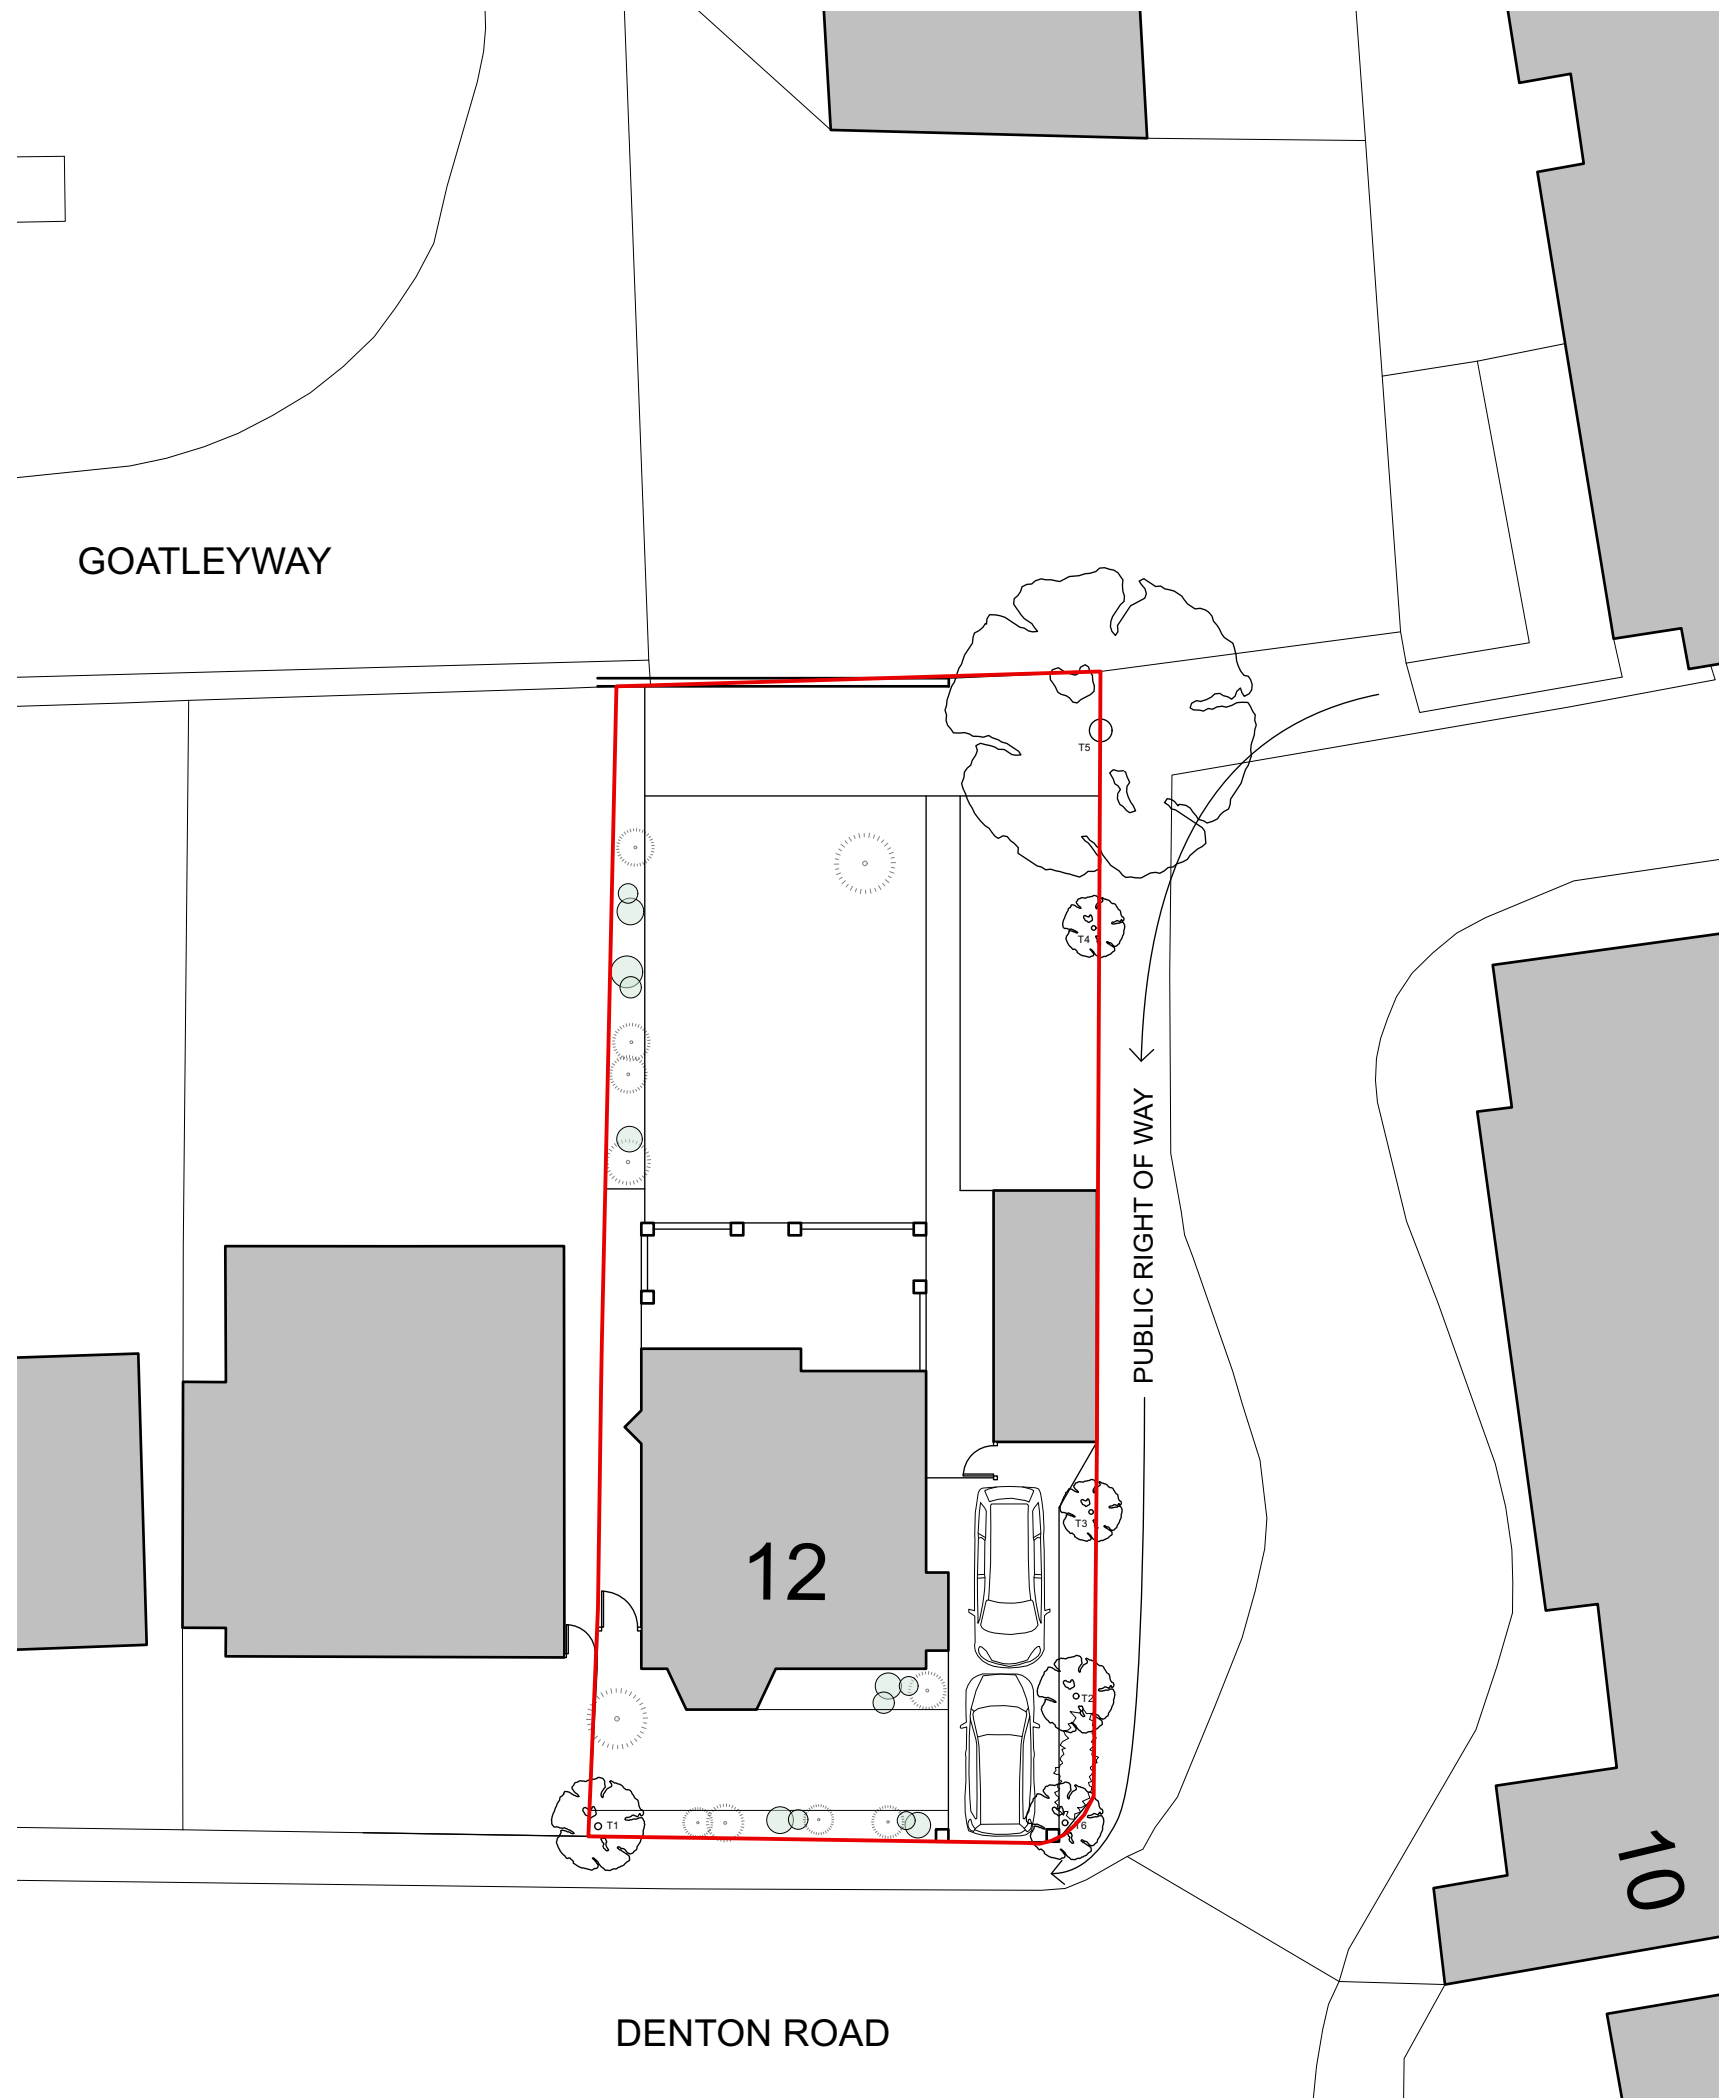

Existing Site Layout

All dimensions are to be checked on site before work commences.  
Figured dimensions to be taken in preference to scaled dimensions.  
If in doubt please ask.  
© Copyright reserved.

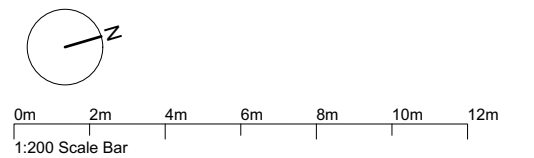

| P2   | Landscaping Updated | 05/05/25    | LN      |
|---|---------------------|-------------|---------|
| P1   | Issued for Planning | 10/03/25    | LN      |
| Rev   | Notes               | Date        | Initial |
| Status   |                     |             |         |
| Planning   |                     |             |         |
| <div><div><div><b>HOLTHAM+NEWMAN</b></div><div>ARCHITECTS</div><div>The Old Dairy, 282A Hyde End Road,<br/>Spencers Wood, Reading,<br/>Berkshire RG7 1DN</div></div><div><div>T: 07971 316497</div><div>E: hello@hnarchitects.co.uk</div></div><div></div></div> |                     |             |         |
| Project:<br>12 Denton Road<br>Wokingham<br>RG40 2DX   |                     |             |         |
| Client<br>Mr and Mrs Kirk   |                     |             |         |
| Drawing Title:<br>Parking Provision   |                     |             |         |
| Scale: 1:200 @A3   |                     | Dwg. No.:   | Rev.:   |
| Drawn by: LN   |                     | 2457 - S003 | P2      |
| Date: Jan 2025   |                     |             |         |