


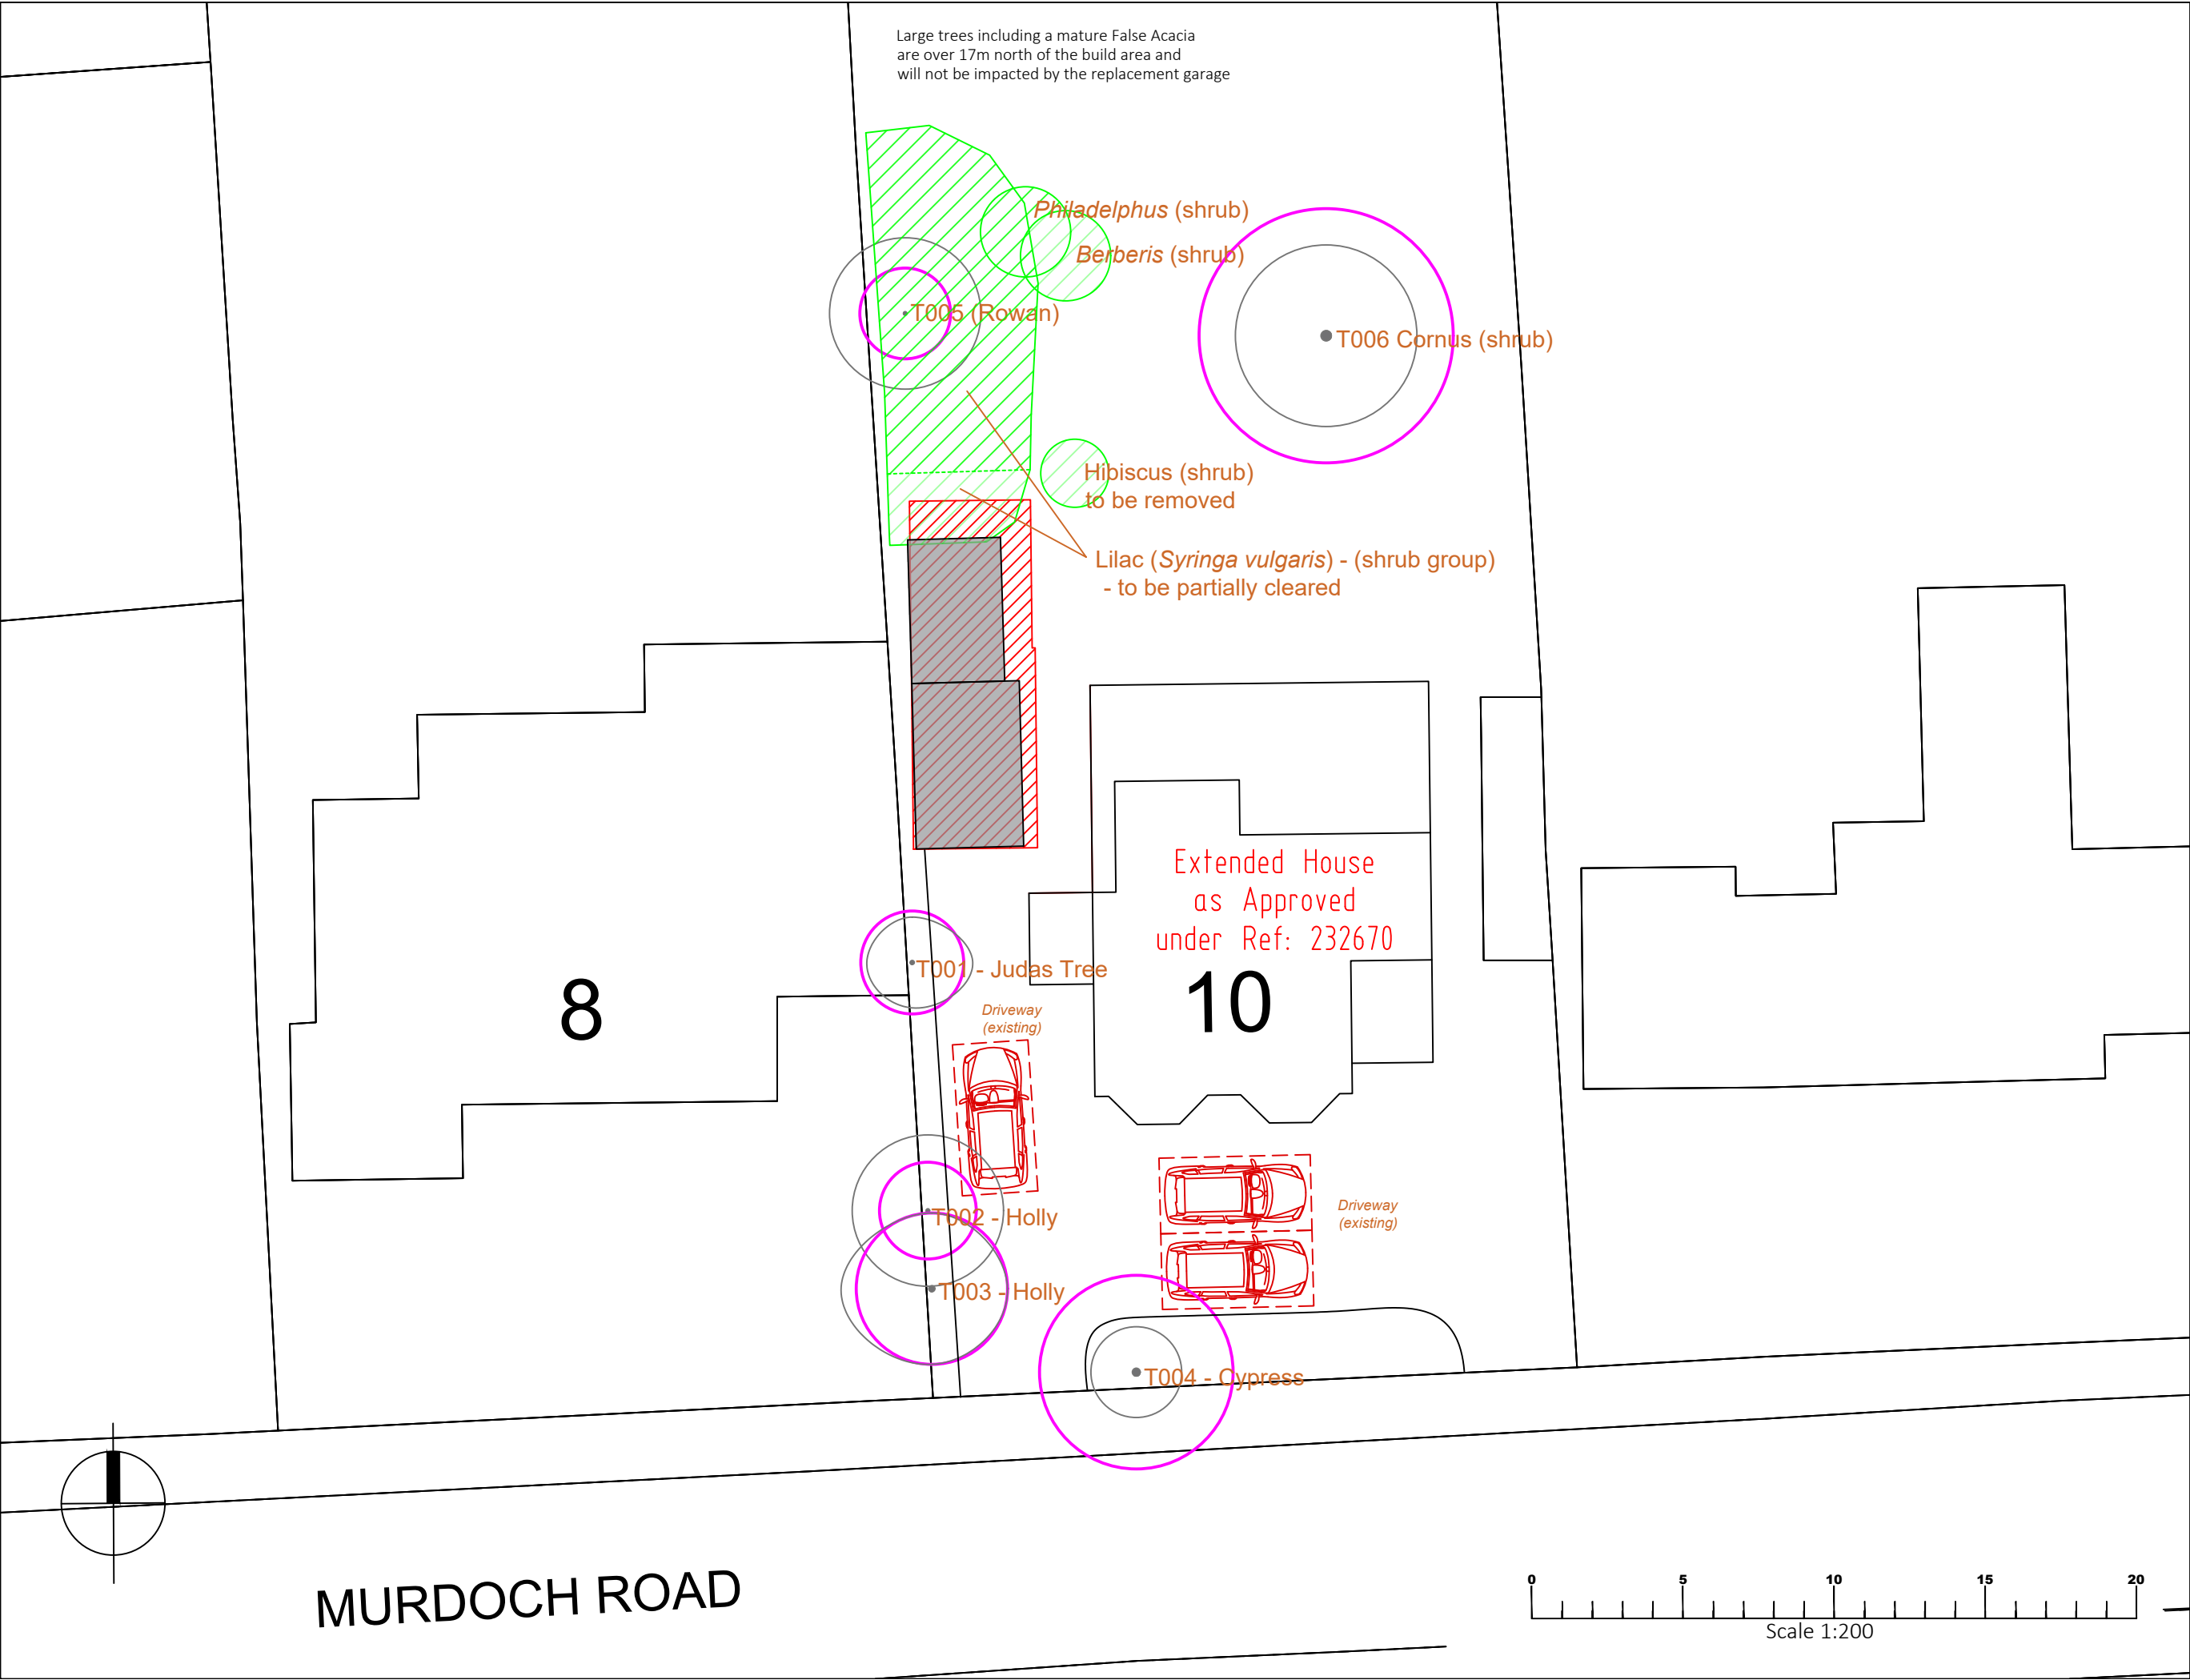

KEY - TREES

-  T001 HIGH-QUALITY CATEGORY 'A' TREE
-  T002 MEDIUM-QUALITY CATEGORY 'B' TREE
-  T003 LOW-QUALITY CATEGORY 'C' TREE
-  T004 CATEGORY 'U' POOR QUALITY TREE - POTENTIALLY HAZARDOUS
-  ROOT PROTECTION AREA (RPA)
-  SHRUB GROUPS
-  REPLACEMENT GARAGE
-  EXISTING GARAGE / OUTBUILDINGS TO BE DEMOLISHED

BS:5837 TREE PROTECTION PLAN

Client:
LEE NORRIS

Site:
10 MURDOCH ROAD
WOKINGHAM
BERKSHIRE
RG40 2DE

A topographical survey is not available for this site. The location of the trees and shrubs has therefore been plotted by eye their locations being measured against fixed structures within the site using a laser measure.

The position of trees should not be taken as exact but is considered to be a good representation of their locations in relation to the property and proposed building works.

Survey by Sarah Duckworth
Arboricultural Consultant

sarahduckworth@hotmail.com
T:01672 519811 M:07810440546

Scale 1:200 @ A3
Date: SEPTEMBER 2024

Ref: 10 MURDOCH ROAD TPP 06492 / 2024

