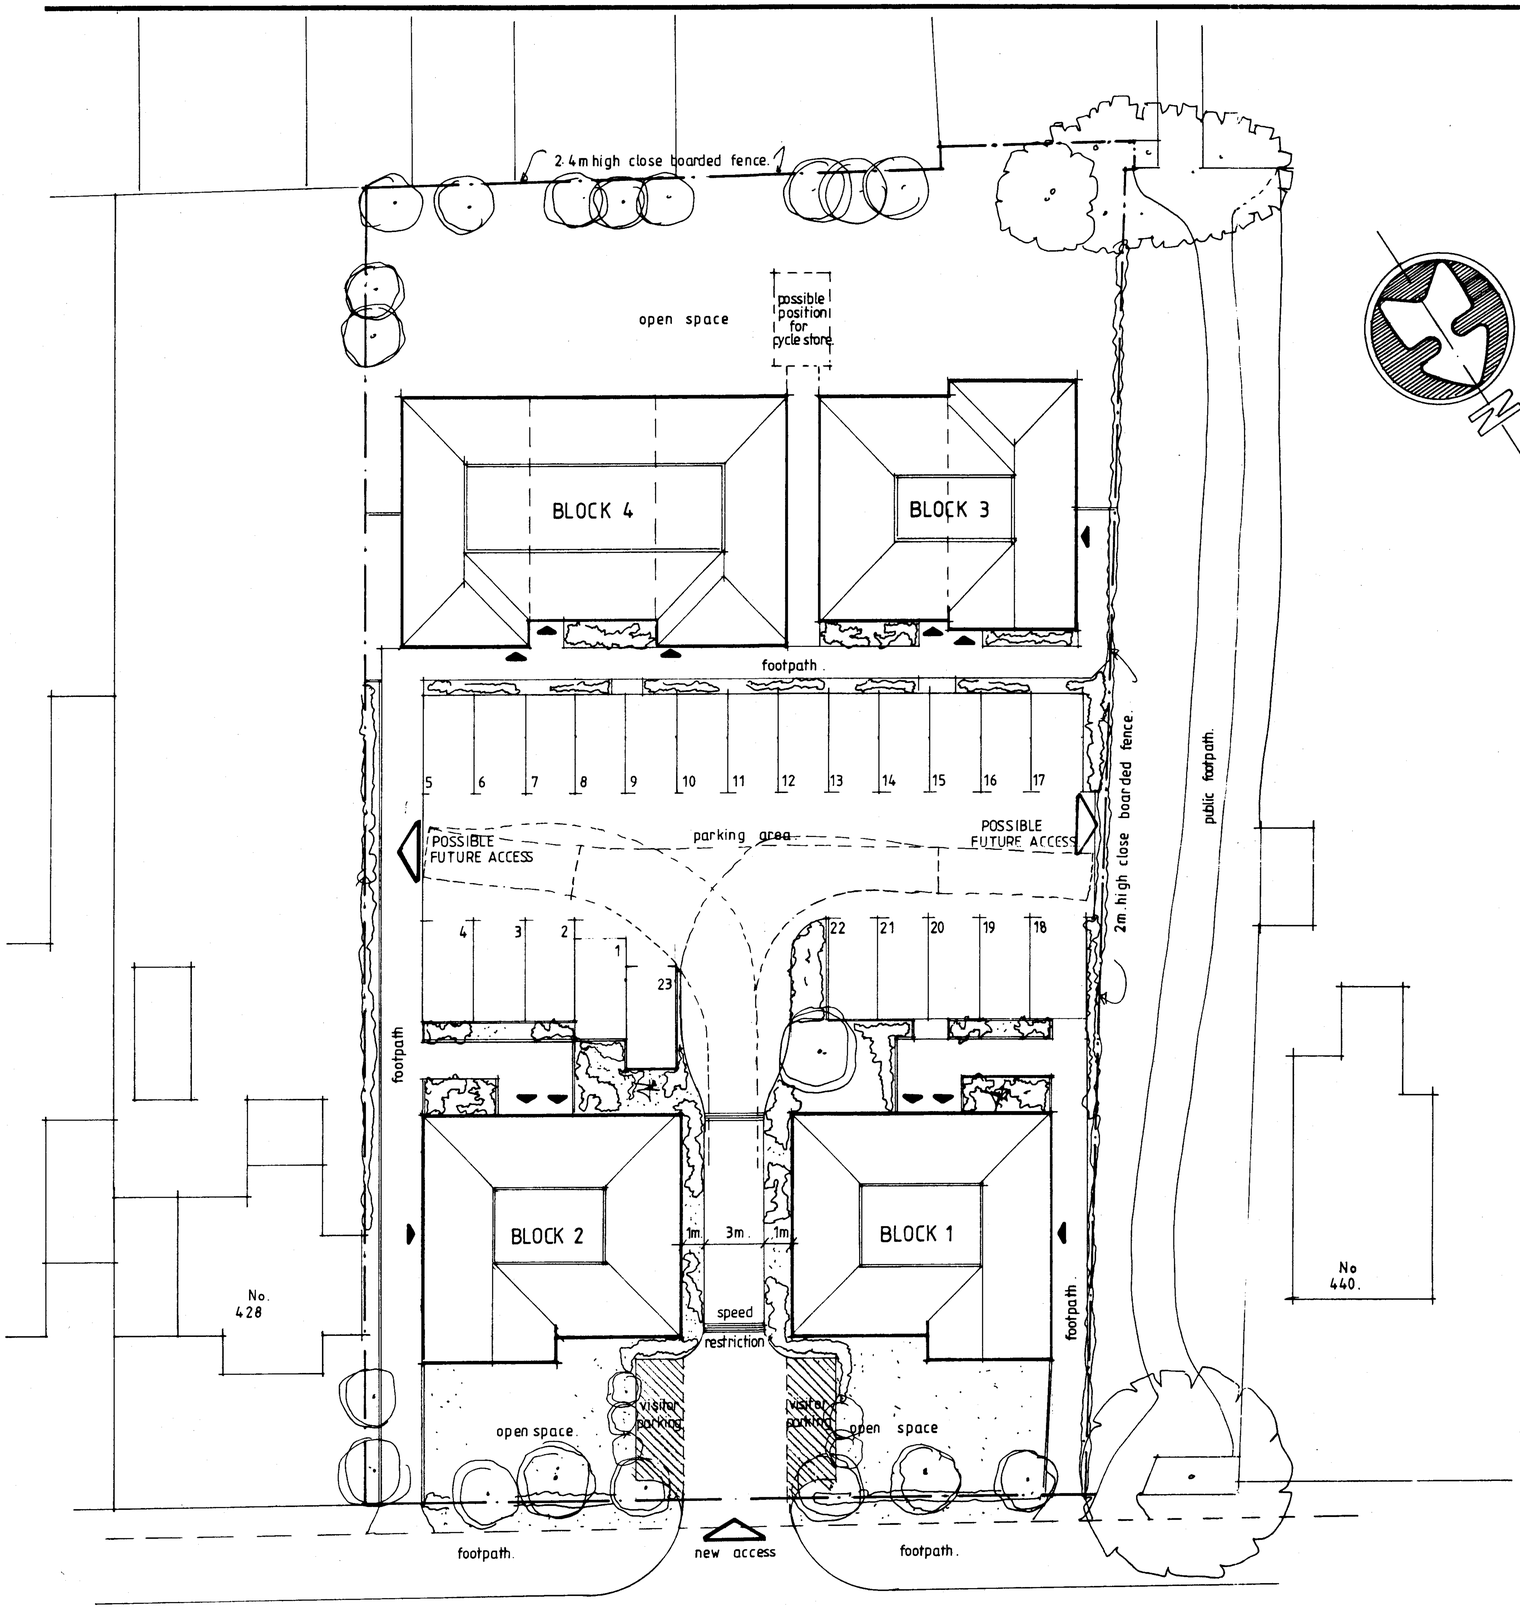

SITE LAYOUT.
1:200

READING ROAD.

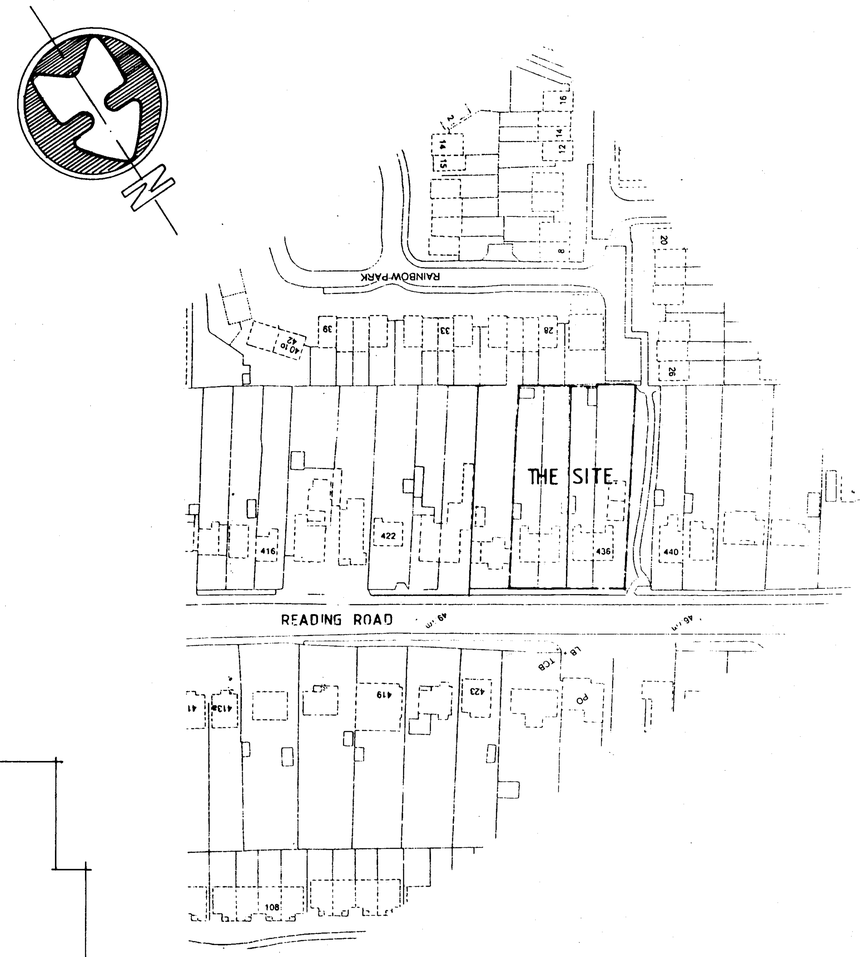

LOCATION PLAN.
1:1250

Notes
All dimensions to be checked on site prior to ordering materials. Any discrepancies to be notified to the architect.

A:- parking layout and access amended.
APRIL 03

ALASTAIR WATSON PARTNERSHIP
Chartered Architect
107, BATH ROAD,
THATCHAM,
BERKSHIRE,
RG18 3BH
TEL: 01635-862422
FAX: 01635-869307

02 31 012 A

client
Q.P.C. HOMES LT.D.

job
LAND AT 430-436 READING ROAD.
WINNERSH.

drg.
REVISED SITE LAYOUT.

scale 1:200 drawn [illegible] date Jan 03.

Aided Design & Draughting Supplies DS(UK) 0194