PLAN B

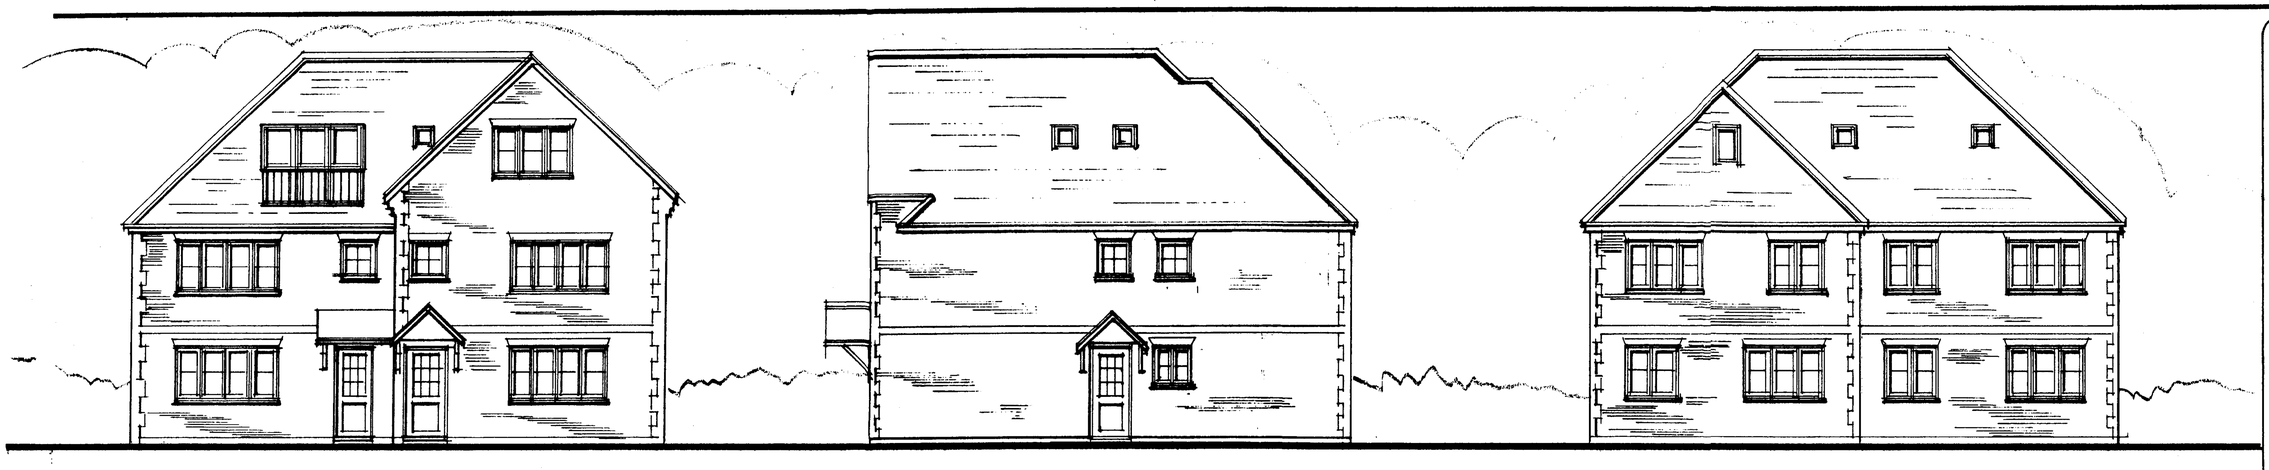

FRONT ELEVATION

SIDE ELEVATION

REAR ELEVATION.

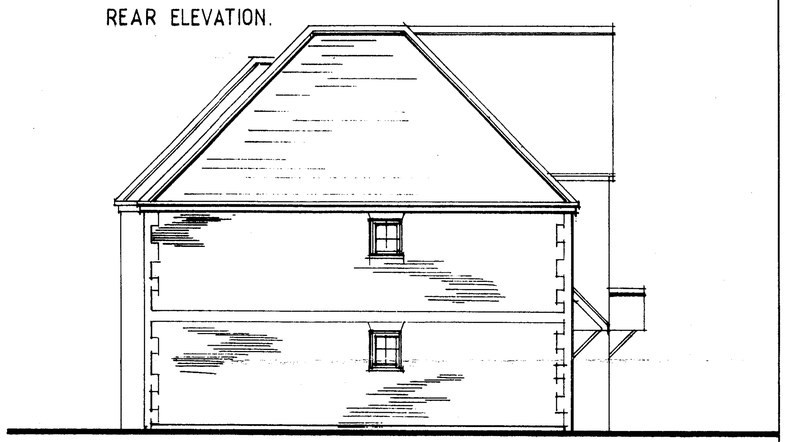

SIDE ELEVATION

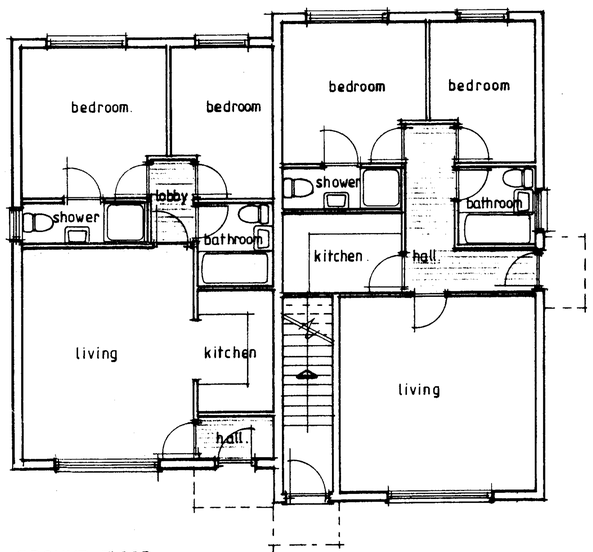

GROUND FLOOR

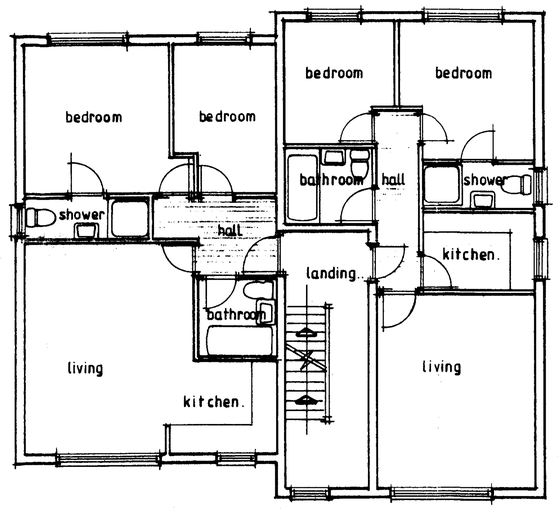

FIRST FLOOR

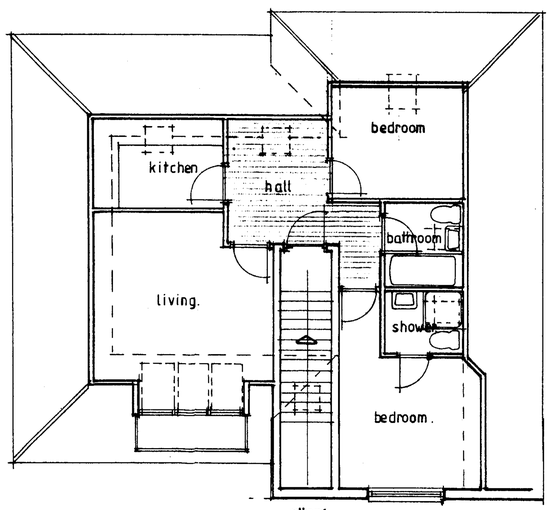

SECOND FLOOR.

FLOOR LAYOUTS
BLOCK 3.

Notes
All dimensions to be checked on site prior to ordering materials. Any discrepancies to be notified to the architect.

A:-side elevations amended & velux windows shown on floor layout.
11·12·02

ALASTAIR WATSON PARTNERSHIP
Chartered Architect
107, BATH ROAD,
THATCHAM,
BERKSHIRE,
RG18 3BH
TEL: 01635-862422
FAX: 01635-869307

02 31 008 A

client
Q.P.C. HOMES LTD.

job
LAND AT 430-436 READING ROAD
WINNERSH.

drg.
FLAT TYPES & ELEVATIONS BLOCK 3

scale 1:100 drawn [illegible] date [illegible]

RECEIVED - 3 MAR 2003

Aided Design & Draughting Supplies DS(UK) 0194