
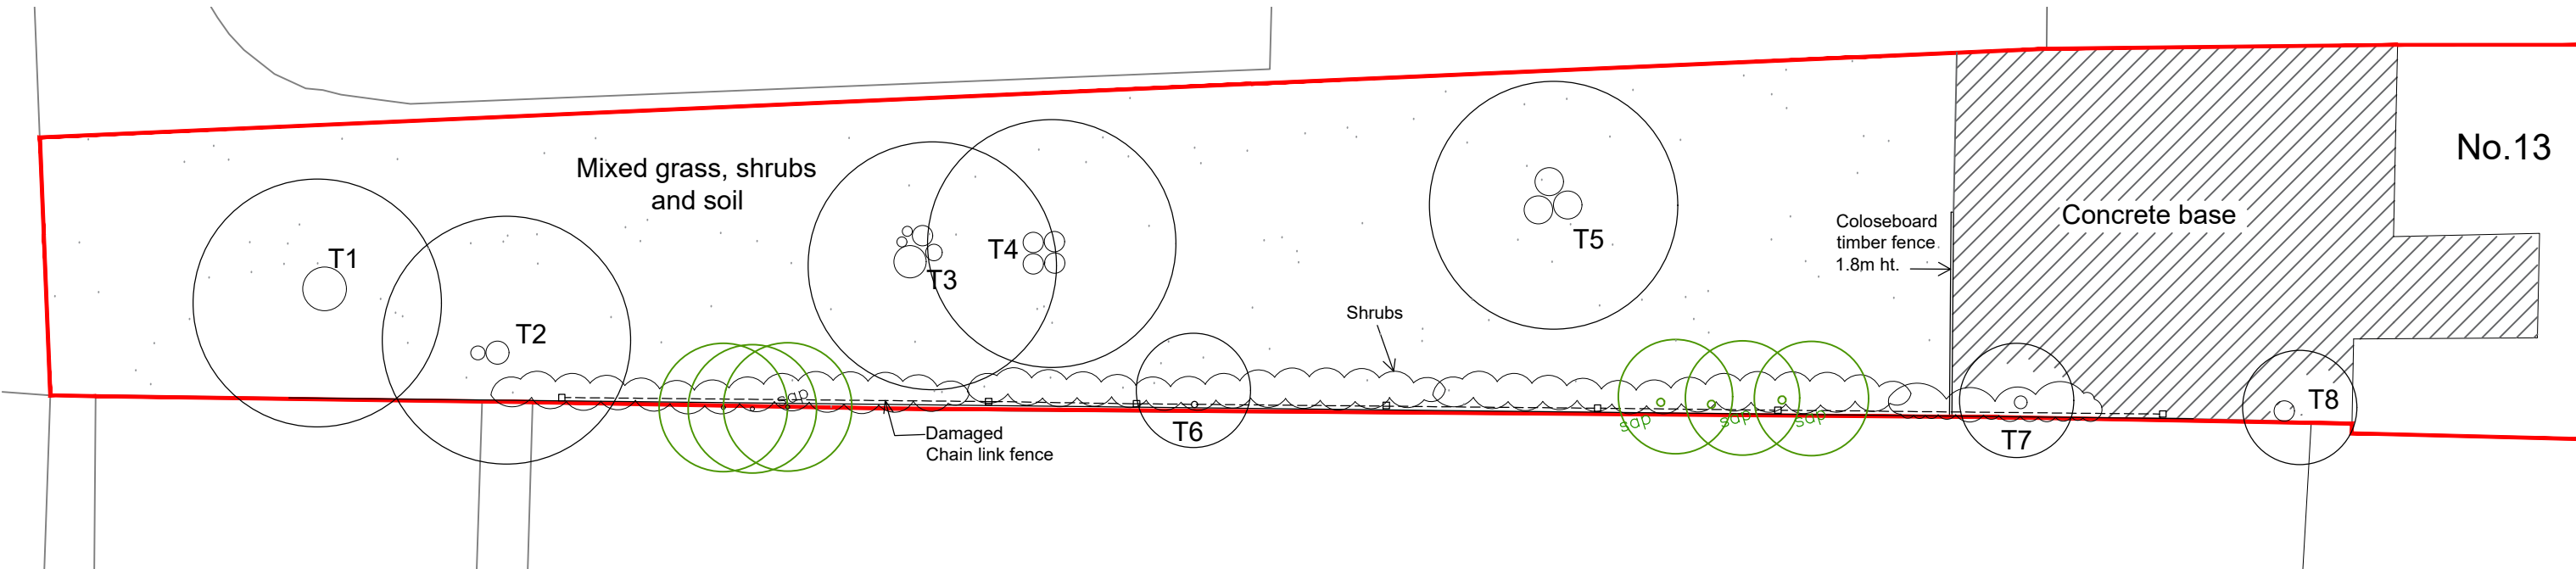


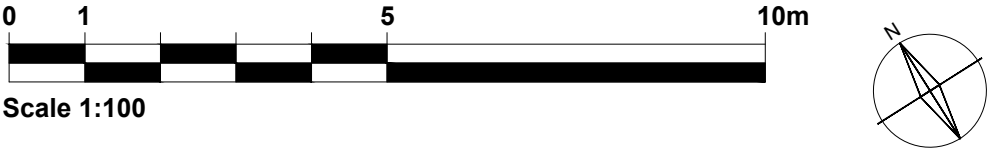

Key:

Existing mixed shrubs and Ivy to be removed

Self seeded Sycamore trees T1, T2, T5 to T11.
Self seeded Oak trees T3, T4

Existing trees to be removed:
Self seeded Sycamore tree: T2

- NOTES**
1. This drawing is copyright of: REYNOLDS DESIGN LTD. Reproduction is only to take place with our written authority.
 2. These Plans are subject to 'Planning and Building Regulation Approval' or any other statute in law before building commences.
 3. Any structural work where mentioned on the drawing is subject to a qualified structural and civil engineer calculations before building work commences.
 4. All drawings marked preliminary or planning are not to be built or manufactured from.
 5. If any discrepancies are found in the drawings these are to be brought to the attention of REYNOLDS DESIGN LTD for rectification.
 6. Boundary line indicative only. Exact location must be determined on site before building work commences.

Rev	Date	Description	Drn By	Project & Drawing Number:			
B	04.09.24	Trees positions to match topo	-	23.13MP.P01			
C	16.10.24	T2 to be removed	-	Rev:	Scale:	Sheet size:	Date:
-	-	-	-	C	1:100	A3	Feb 24

Planning

Drawing Title:
Existing landscaping plan

Site Address:

13 Market Place
Wokingham
RG40 1AL

REYNOLDS
DESIGN

ARCHITECTS

www.reynoldsdesign.co.uk

emily@reynoldsdesign.co.uk T: 01252 704 500