



NOTE
ALL MATERIALS INTENDED TO BE USED ON
NEW EXTENSION ARE TO MATCH EXISTING.
THIS DRAWING HAS BEEN PREPARED WITHOUT
THE BENEFIT OF AN ACCURATE SITE SURVEY

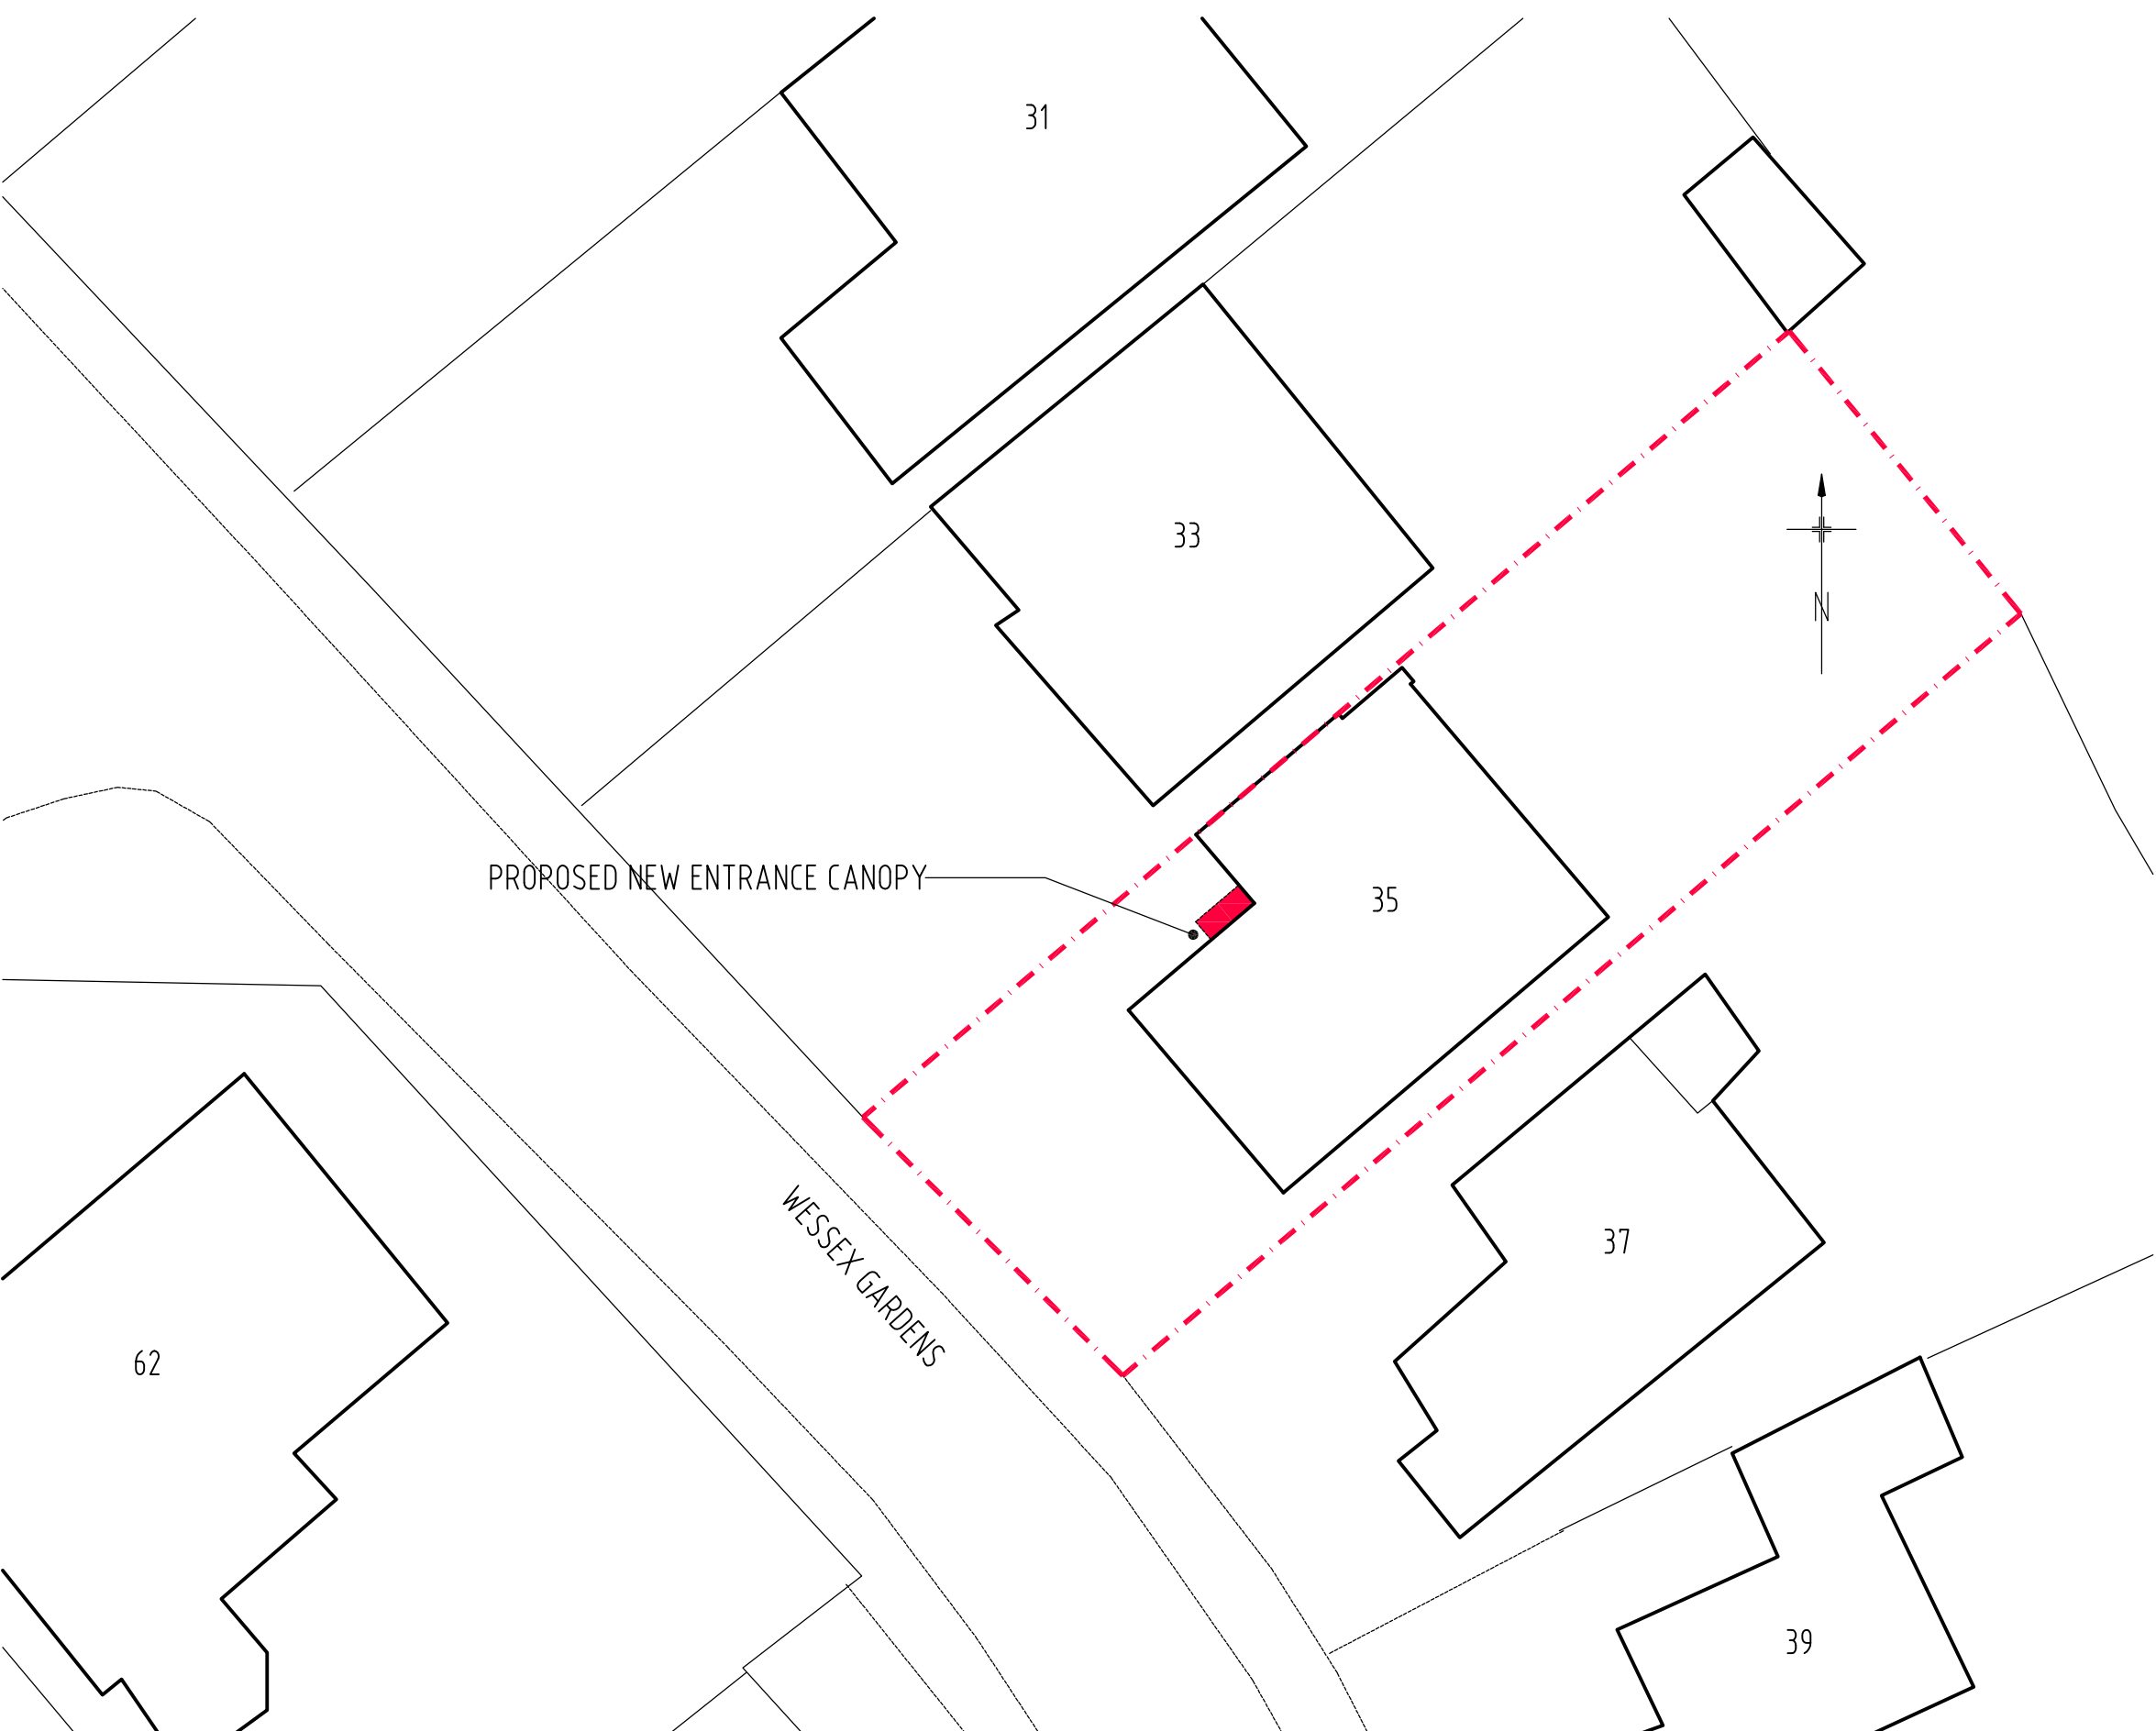

SITE / BLOCK PLAN (Scale 1 : 200)

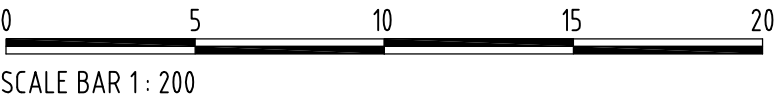



RICHARD FENN DESIGNS
11 HARRIER CLOSE, WOODLEY,
READING, BERKSHIRE. RG5 4PE.
Telephone READING (0118) 9691684
E-Mail : architect@ntlworld.com

PROPOSED NEW ENTRANCE CANOPY TO
35 WESSEX GARDENS, TWYFORD, BERKSHIRE
for MR and MRS HALFORD.

SITE / BLOCK PLAN

DATE	SCALE
NOVEMBER 29th 2025	1 : 200
DRAWING No.	REVISION
WG10	