


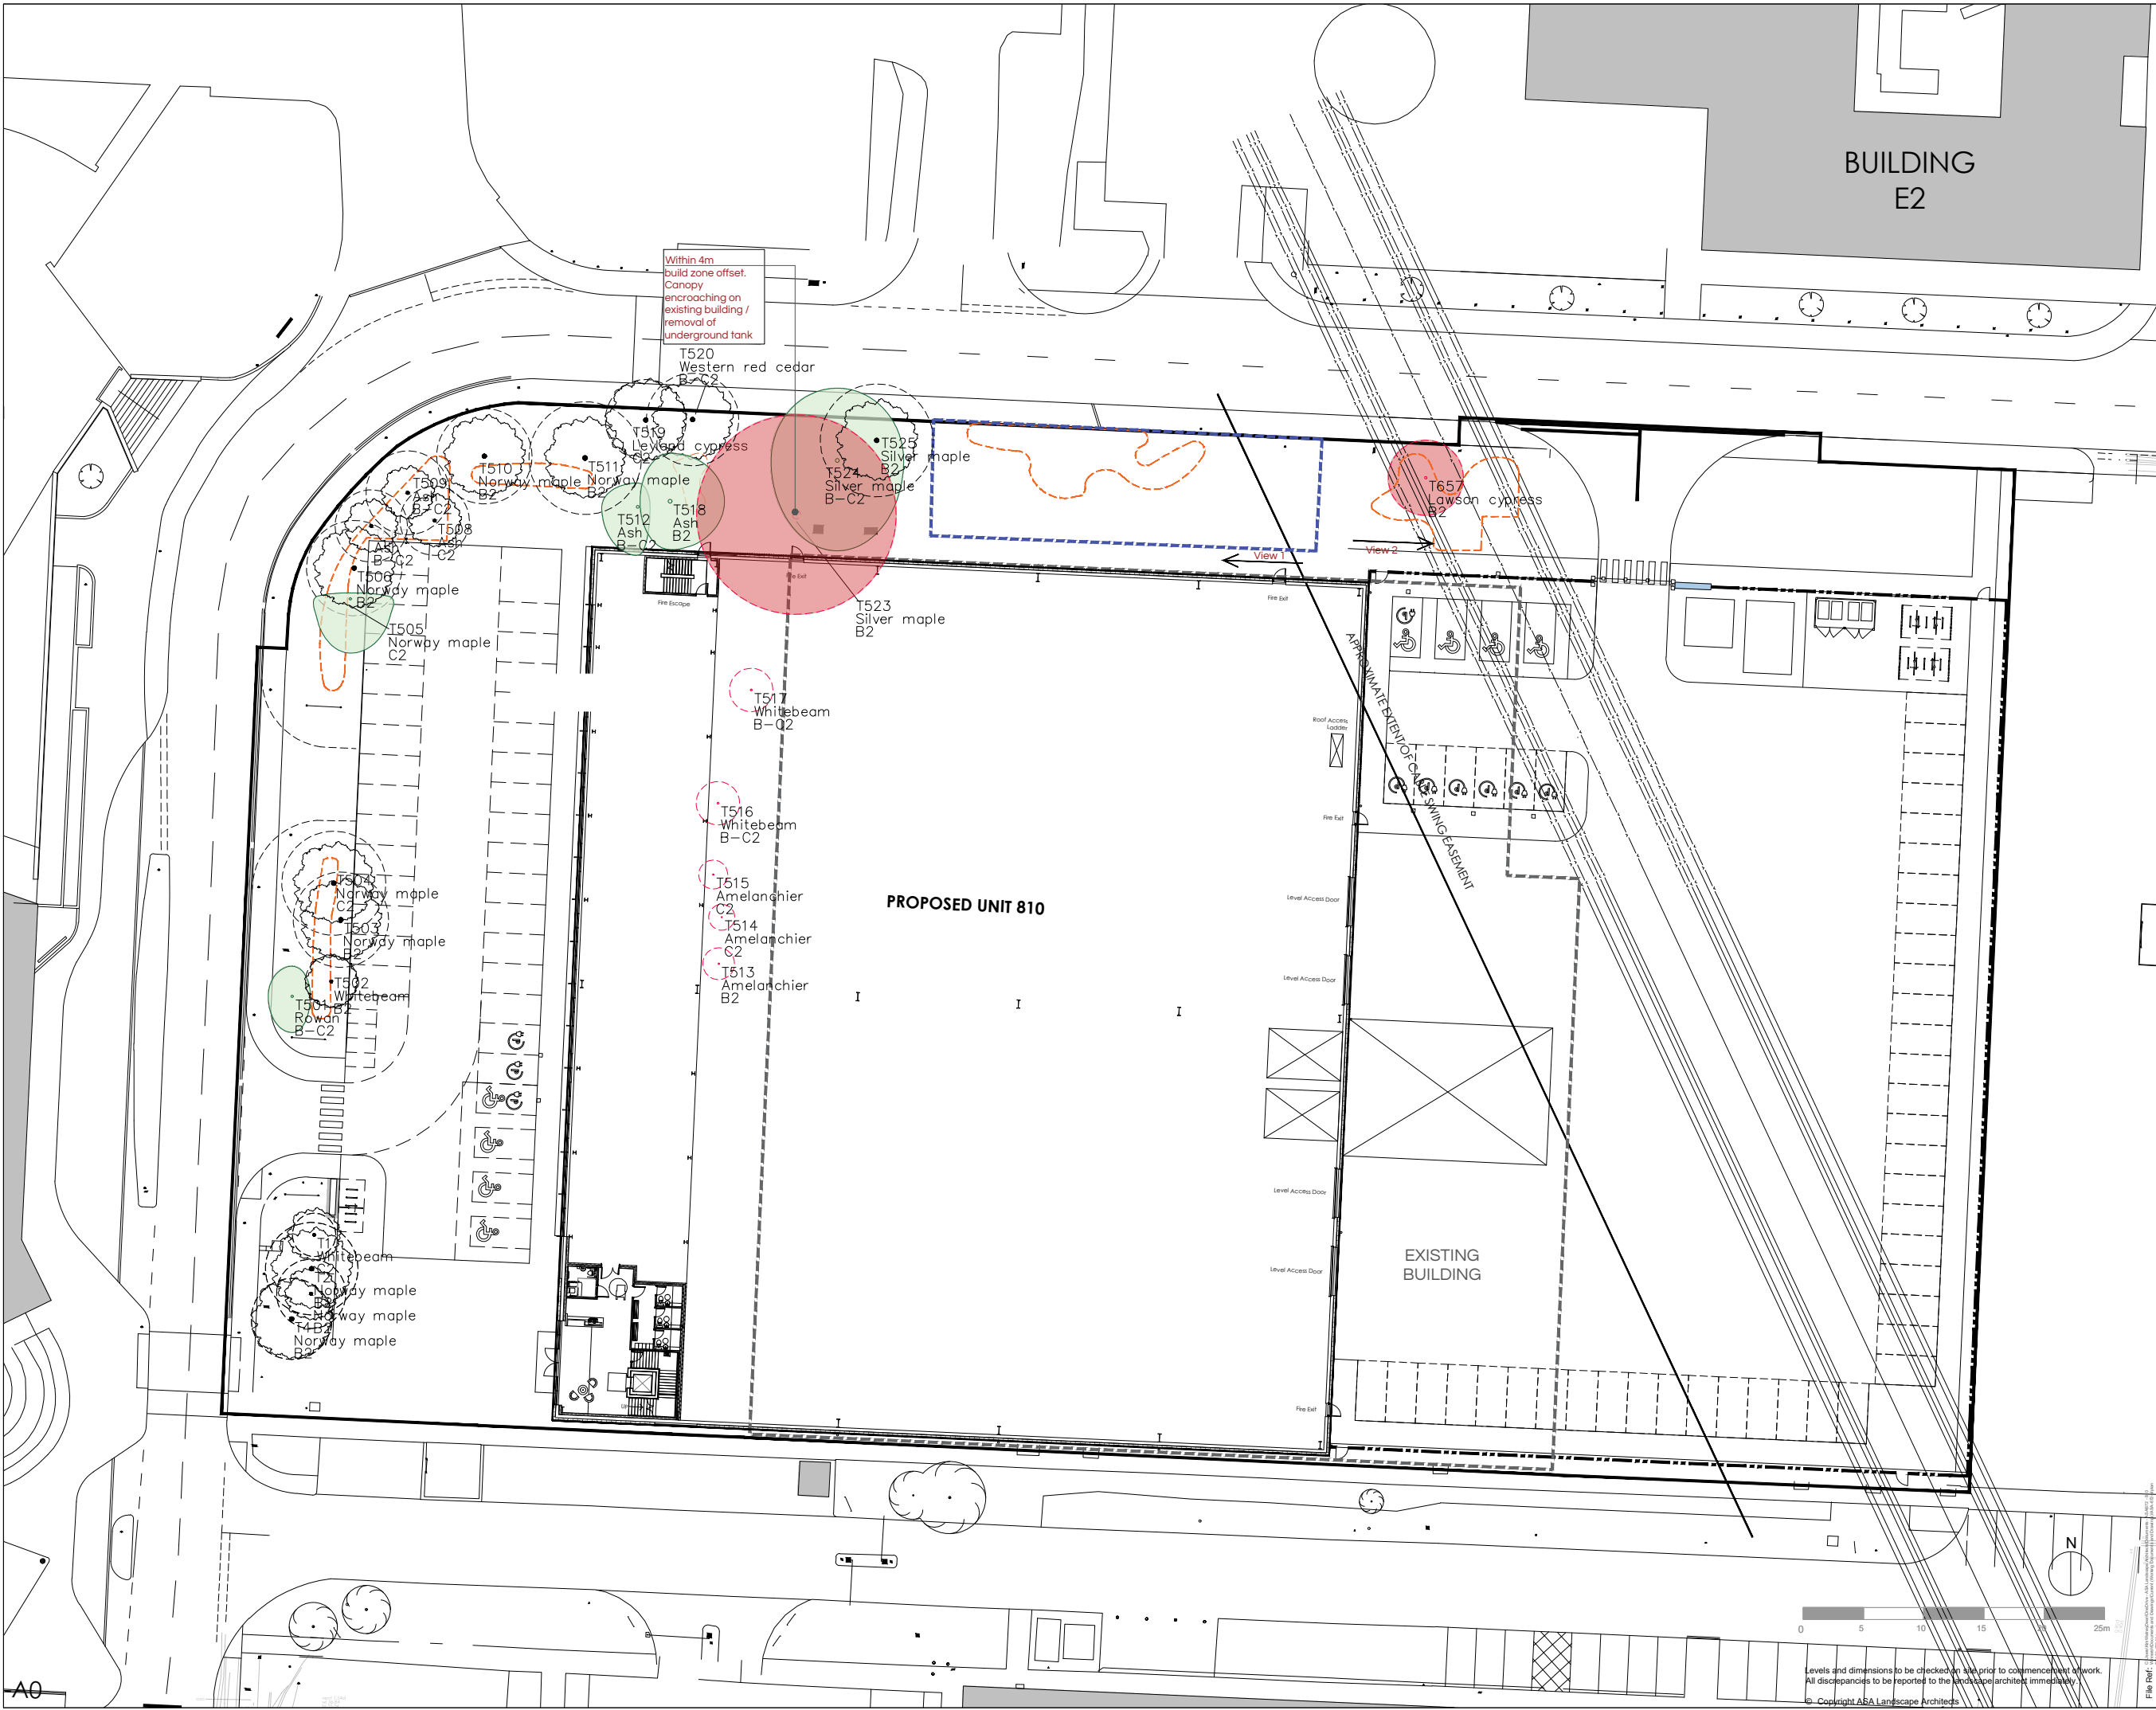

KEY

Existing Tree Retained

Root Protection Area

Existing Tree to be removed

Removed as part of Demolition Works

Existing Tank to be Removed

Existing Building

Proposed Building

Existing vegetation to be removed

To be removed as part of Condition Survey / Maintenance

NOTE

1. Existing levels to be preserved around existing trees and vegetation to be retained.

2. For hand dig only and Ground Protection Areas See AIA document *Winnersh 810 Arb Impact Assessment*

3. Existing trees and vegetation to be retained are to be protected during construction to BS 5837:2005

4. Any necessary tree works are to be carried out by an approved tree surgeon to BS 39984.

Refer to AIA document *Winnersh 810 Arb Impact Assessment* for Tree Schedule

Tree baseline update	P5	KWR	27Aug25
Issued for Planning	P4	KWR	08Aug25
Planning feedback	P3	KWD	25Aug23
T525 removed	P2	KWD	13June23

Revision description

No.

By

Date

asa

LANDSCAPE ARCHITECTS

See Landscapes Differently
68i Innovation Drive,
Milton Park, Abingdon,
Oxfordshire, OX14 4RQ
Office: 01235 832 800
www.asalandscapearchitects.co.uk

Status

Planning

Project

Winnersh Building 810

Description

Proposed Tree Removal Plan

Scale(s)

1:500 @ A3

Date

05 April 2023

Drawn By

KWD

Checked By

CP

Org. No.

ASA-672-SK-801

Rev.

P5

Draft

-

A0

Levels and dimensions to be checked on site prior to commencement of work.
All discrepancies to be reported to the landscape architect immediately.
© Copyright ASA Landscape Architects