




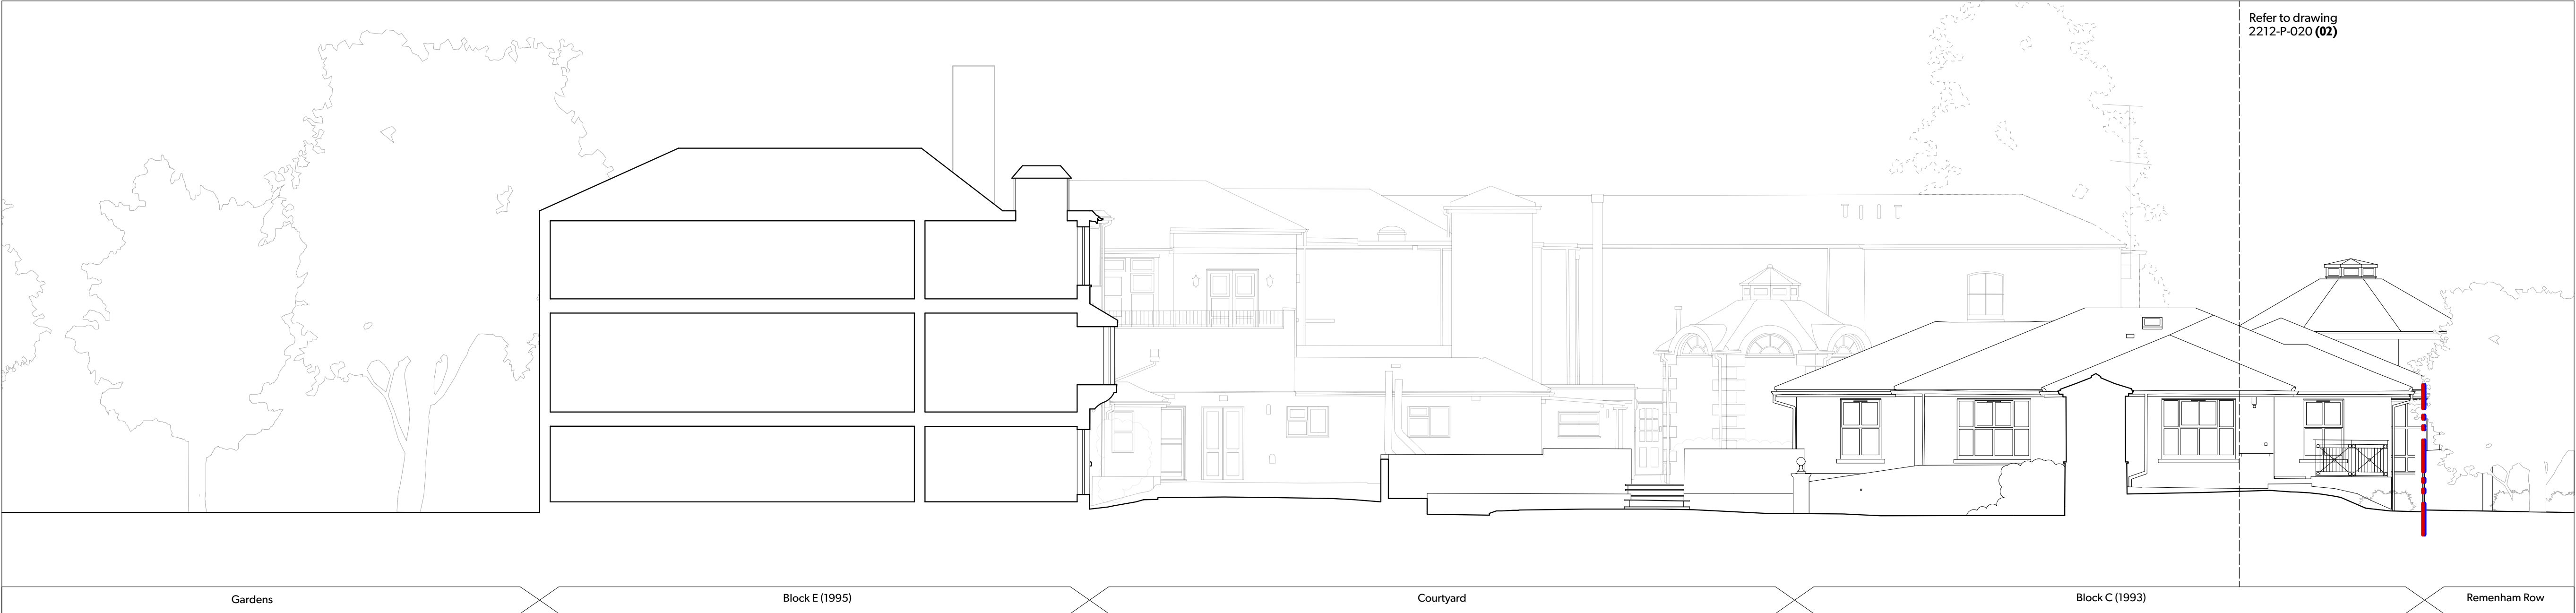


1 Existing Section BB
1:100

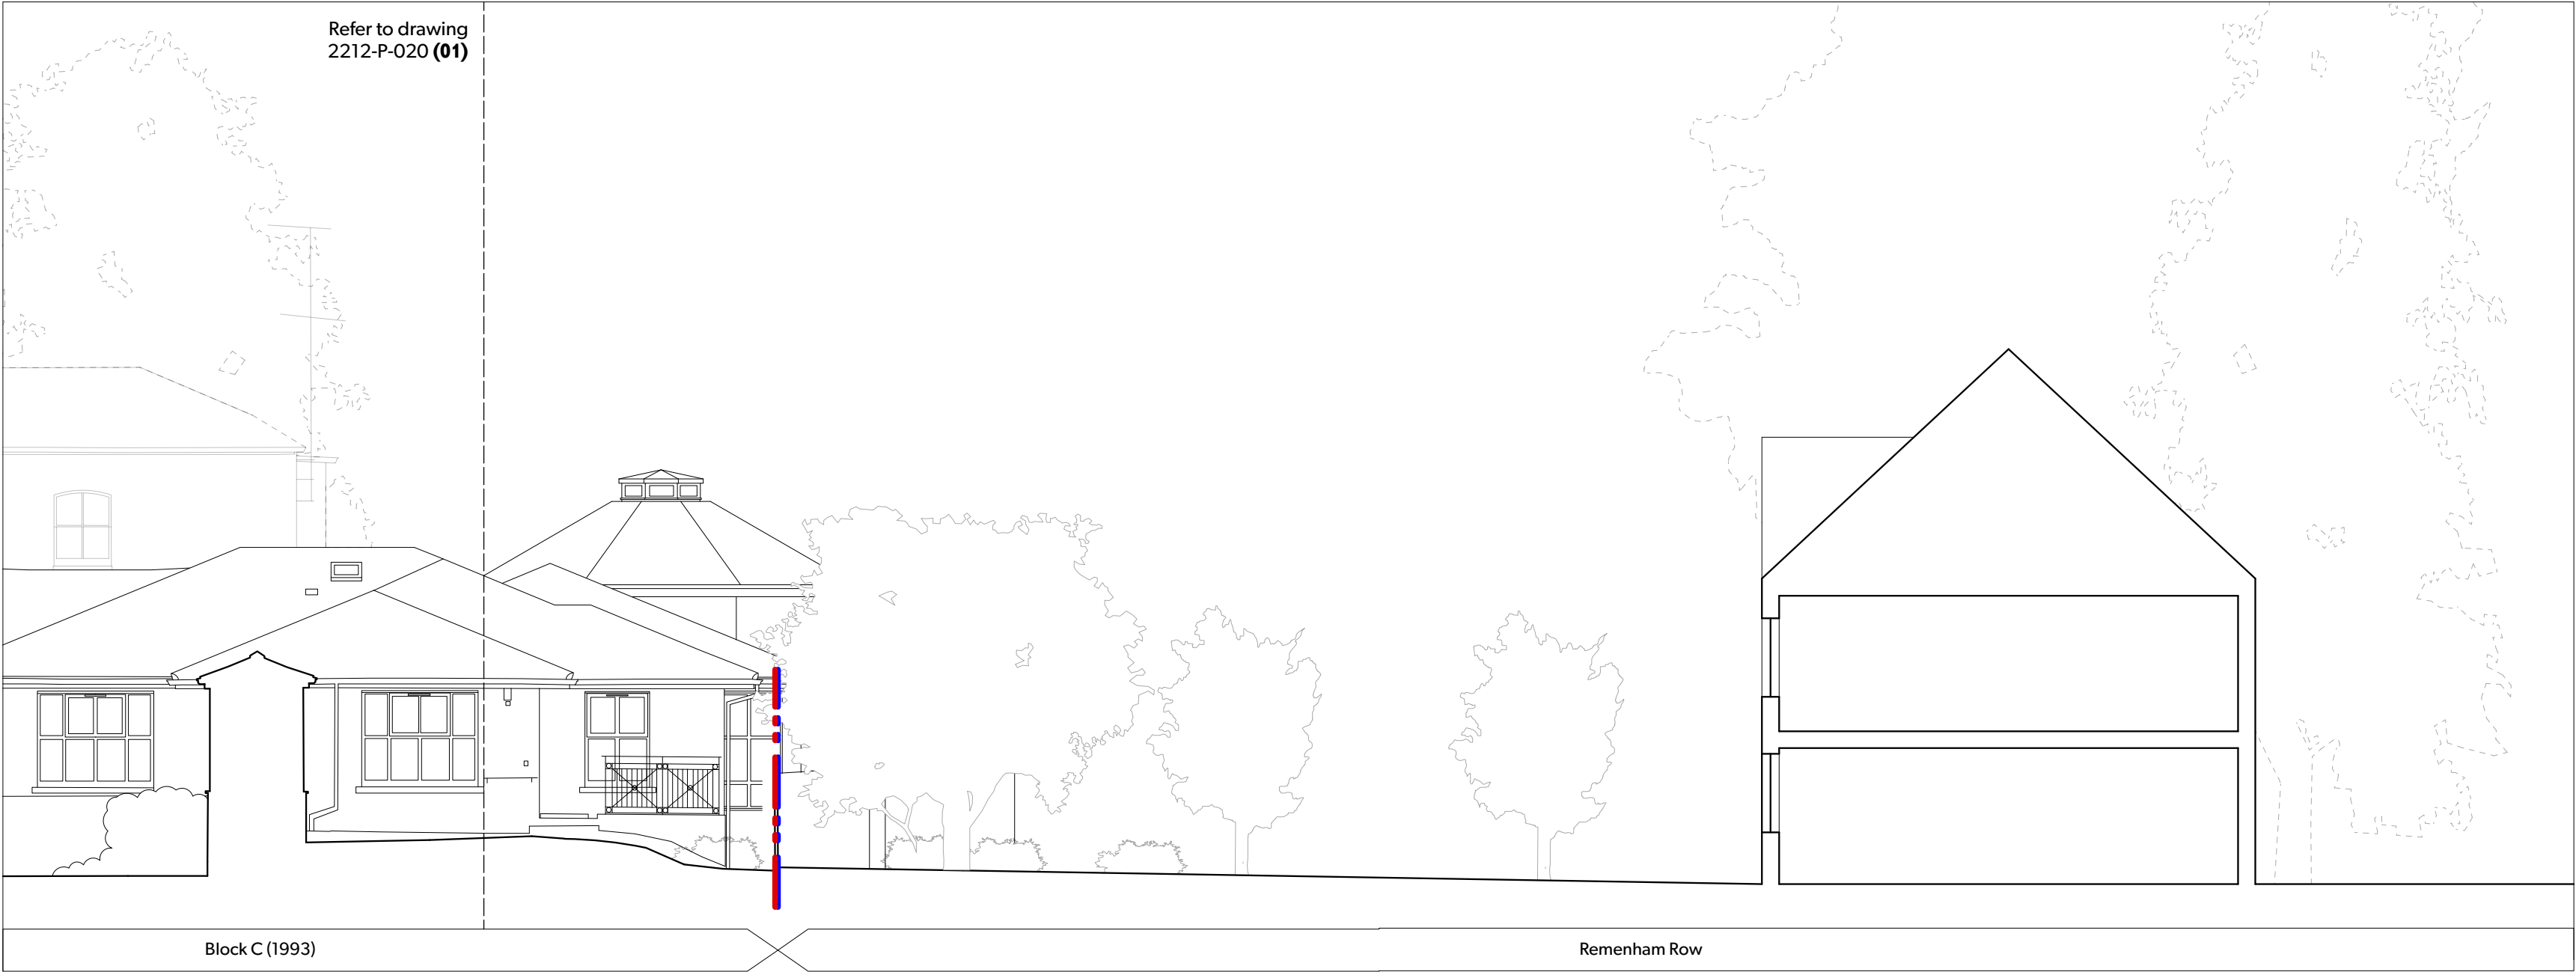

2 Existing Section BB
1:100

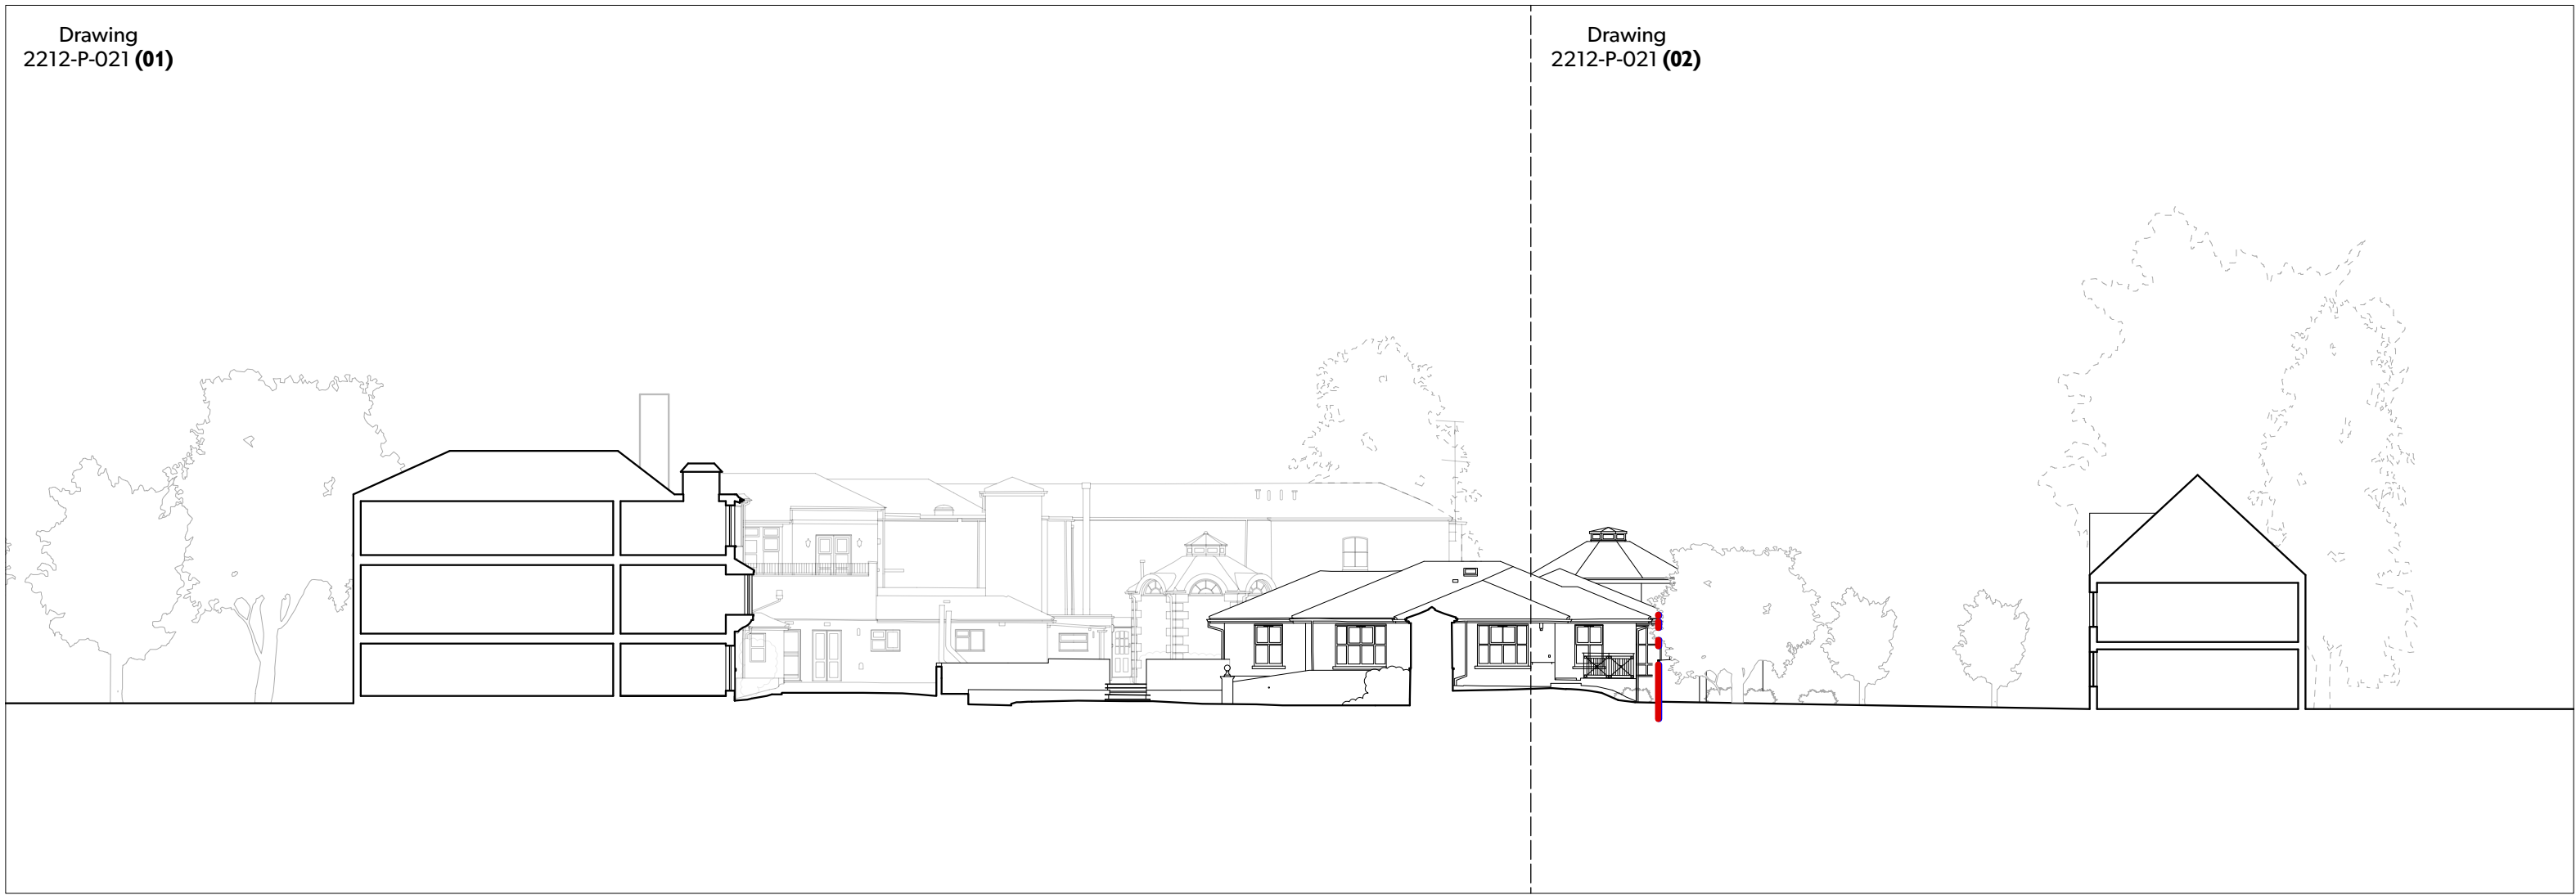

3 Existing Section BB
1:250

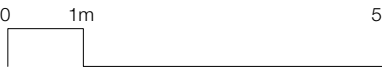


Notes

Do not scale for this drawing. Use written levels and dimensions only.

This drawing is to be read in conjunction with all other relevant documentation produced by Design Engine Architects, Consultants and Sub-Contractors drawings, schedules and Specifications.

Design Engine Drawing based on South West Surveys and Ordnance Survey Information. The site boundaries are those described by the client.

Location Key: Not to scale

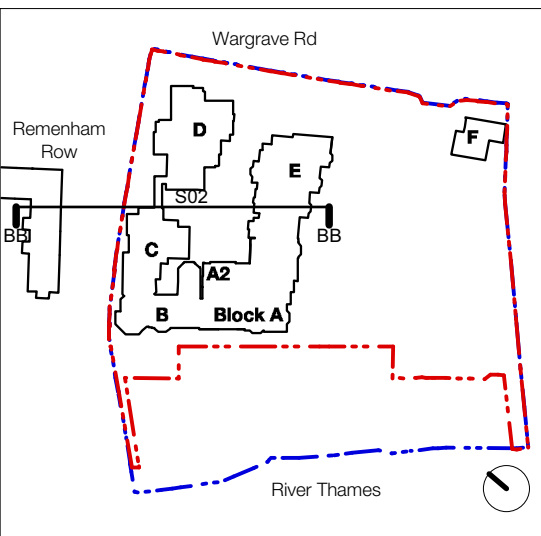

Key:

Site Application Boundary ————
Ownership Boundary ————

00	28/12/23	PLANNING ISSUE	KS	RPC
rev	date	notes	drawn	chki

DESIGNENGINE
ARCHITECTS

Project Name Thamesfield	Date of Issue August 2023	Scale 1:100 @A1
Client Retirement Villages Group	Project File Existing Site Section BB	
Stage Stage 3	Drawing Number 2212-P-021	Version 00