



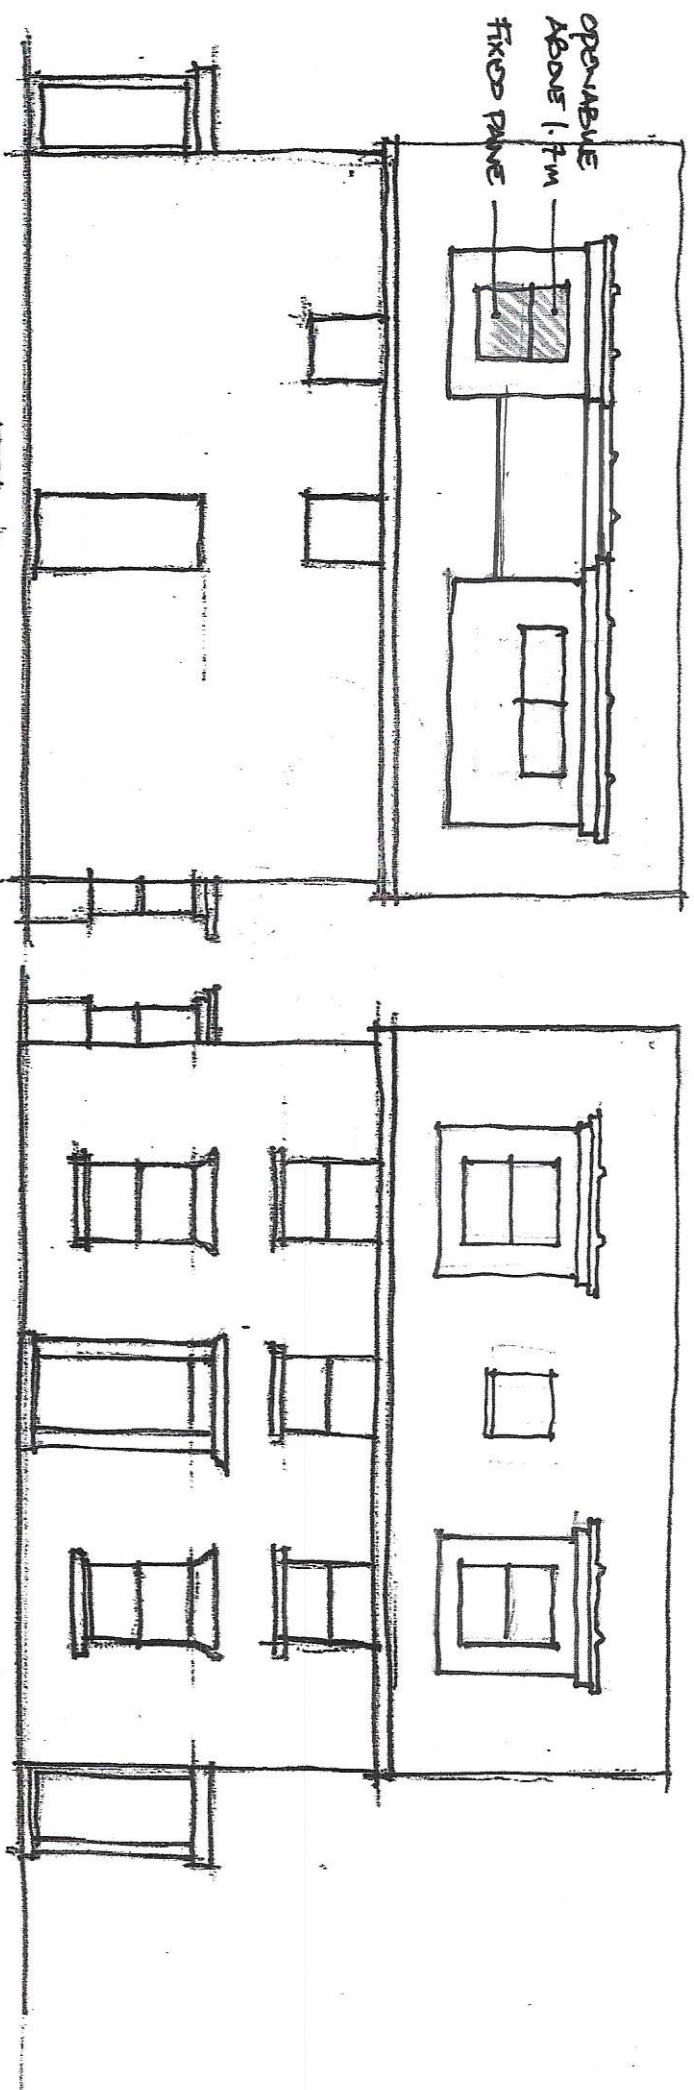

SOUTH

Obscured Glazing..

NORTH

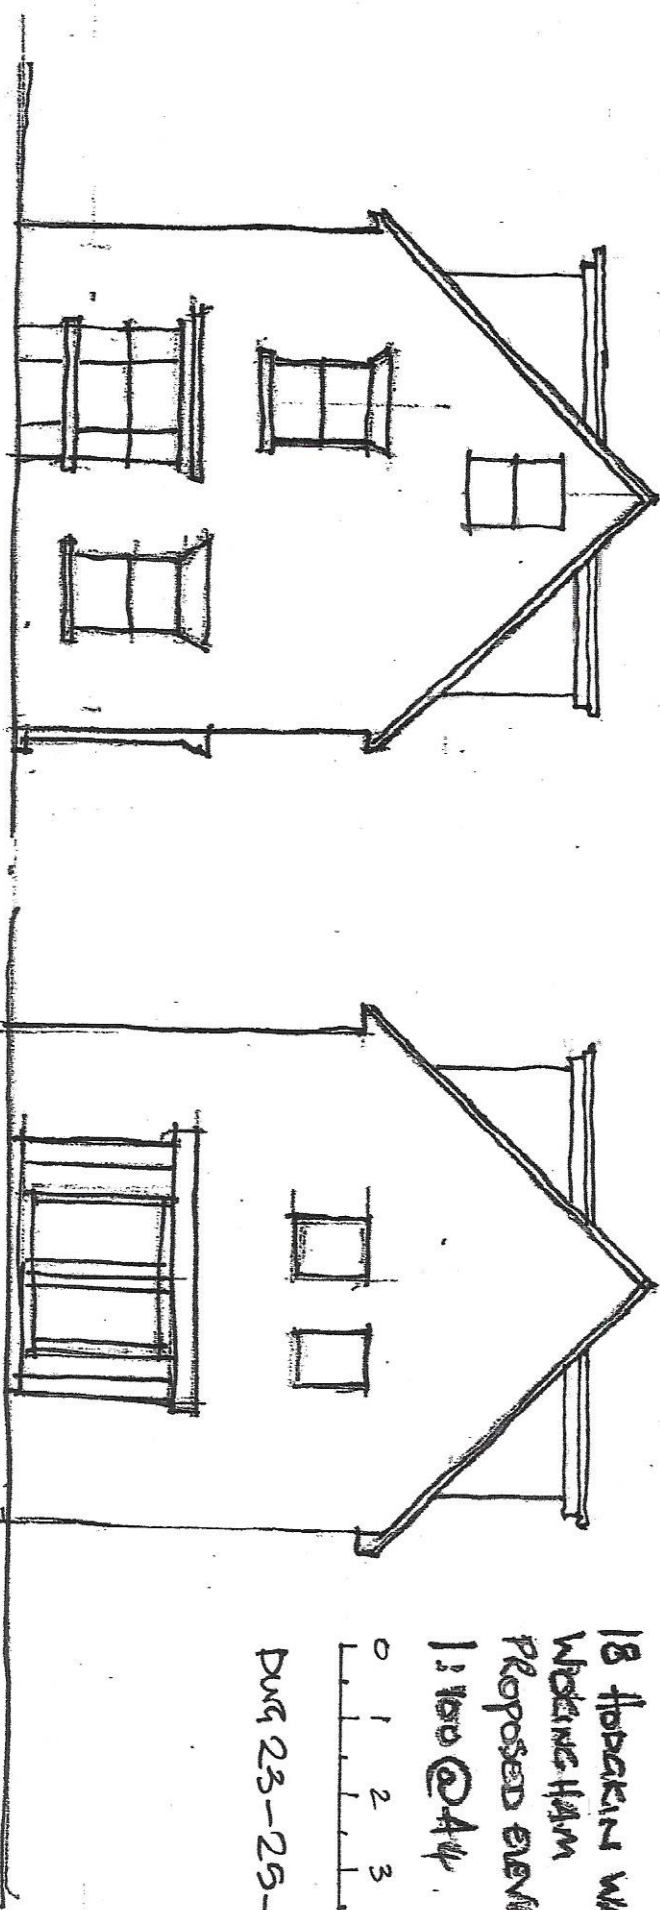

EAST

WEST

18 Hobackin Way
 Wokingham
 Proposed Elevations
 1:100 @ A4
 0 1 2 3 4 5m
 DWG 23-25-07. B