



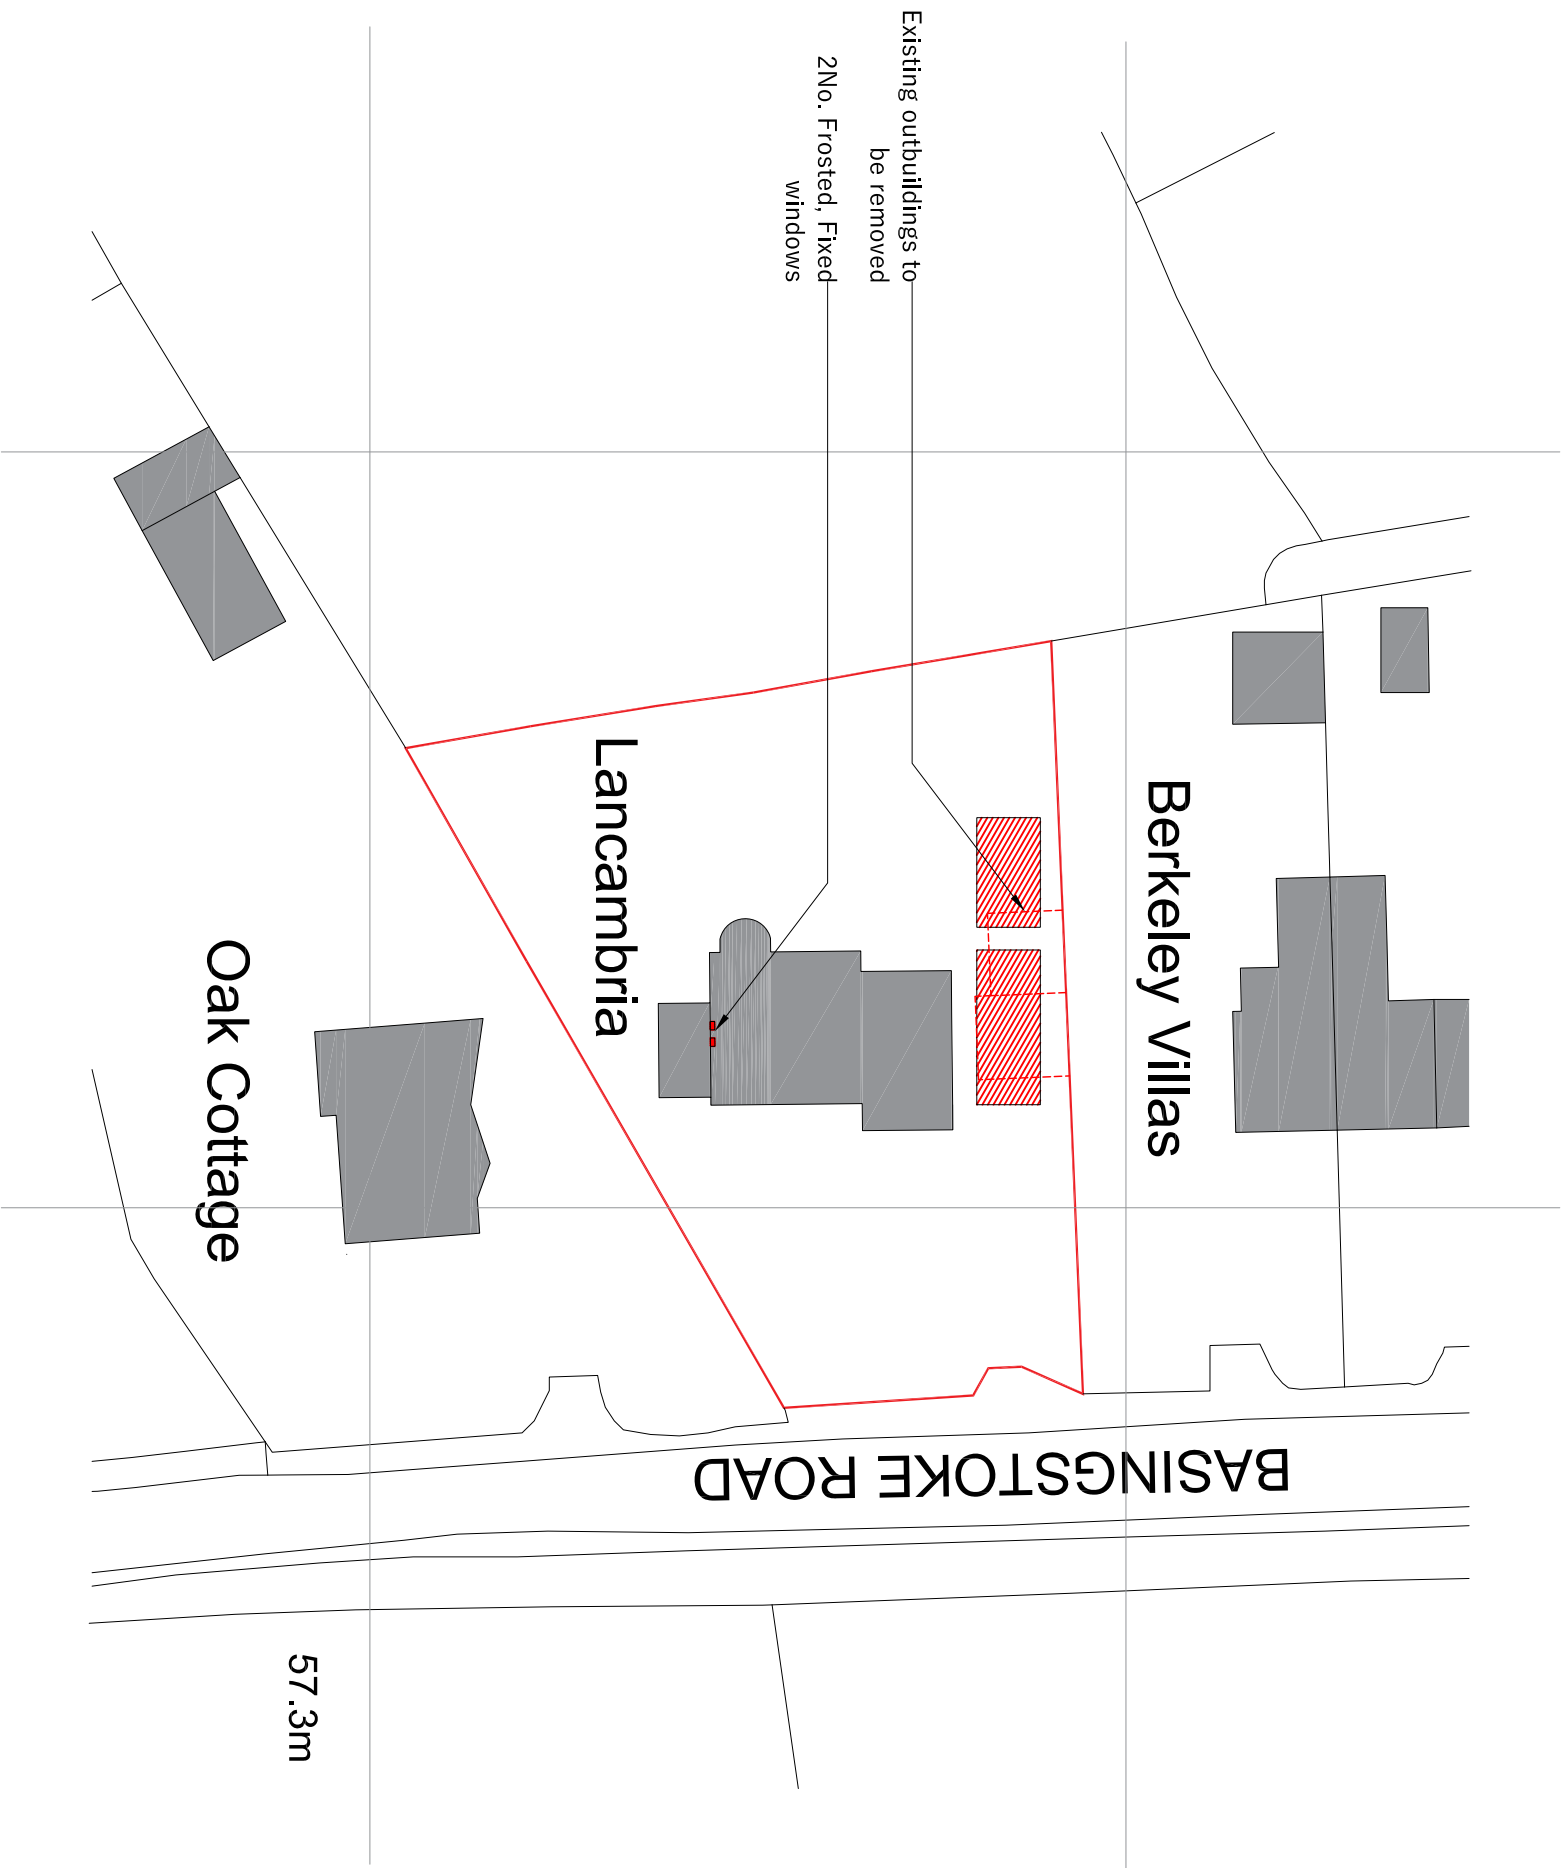

Ordnance Survey, (c) Crown Copyright 2023. All rights reserved. Licence number 100022432

BLOCK PLAN

- EXTENSION SHADING
- LOCATION BOUNDARY

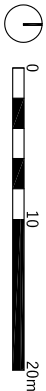

 PHILIP WADGE ARCHITECTURE		www.philipwadge.co.uk info@philipwadge.co.uk 01635 736440	
PROJECT New Outbuildings		AT Lancambria, Basinstoke Road, Swallowfield, Reading, Wokingham, RG7 1PY	
CLIENT -			
TITLE BLOCK PLAN		DATE 23/10/25	Rev A
SCALE 1:500 @ A3		DRAWING NUMBER 25022/PL02	
All Rights Reserved © Philip Wadge Associates Ltd 2025			