


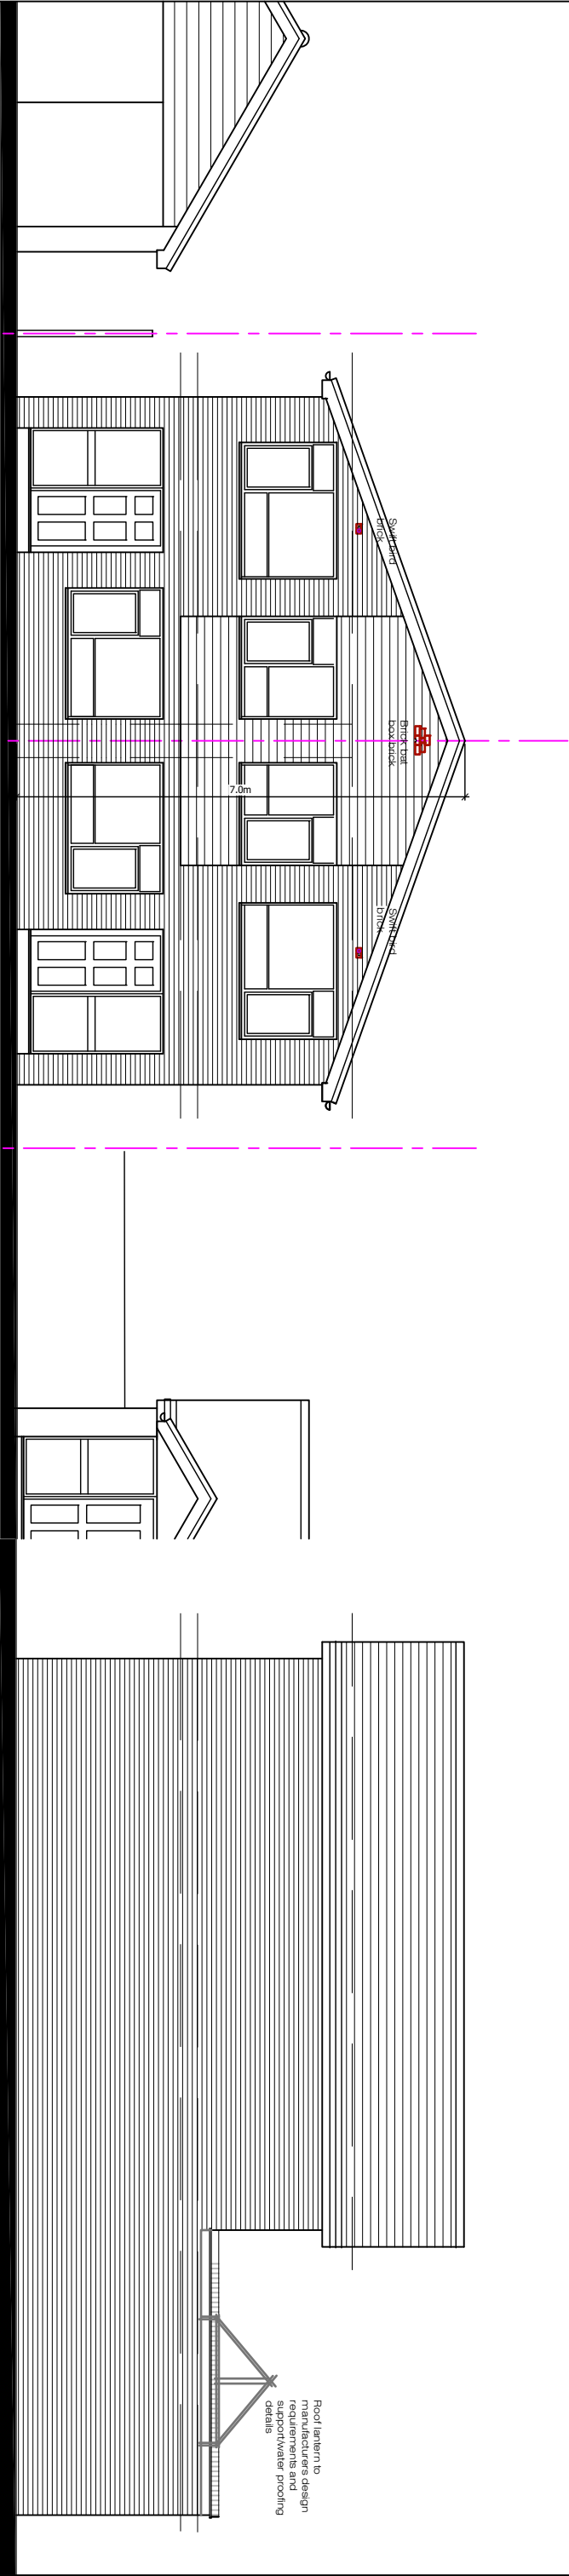

No 37

No 35

No 33

front elevation & Street View

side elevation




Manthorpe

Swift Brick



Roof lantern to manufacturers design support/water proofing details

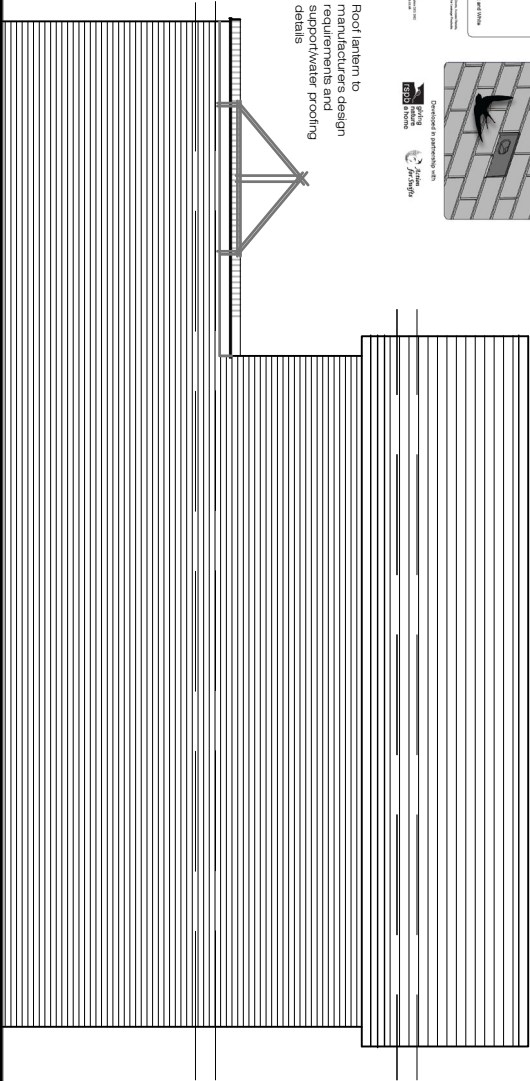


No 33

No 35


No 37

rear elevation & Garden View

side elevation

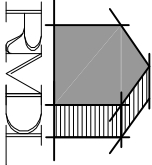

RAMMURTI DESIGN LTD
ARCHITECTURAL & PLANNING SERVICES
268 TILGHURST ROAD, READING RG30 2NE
TEL/FAX: 01189510628 MOB: 07799883574

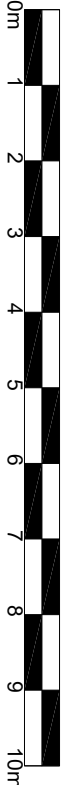

Proposed demolition of existing bungalow and replacement with a pair of 2storey semi-detached houses
1No 3bed and 1No 2bed
at 35 Fosters Lane, Woodley RG5 4HH
for Mr Sokoli

PROPOSED ELEVATIONS

Scale: 1/100
Date: January 2026

FL35:205 Rev P1