


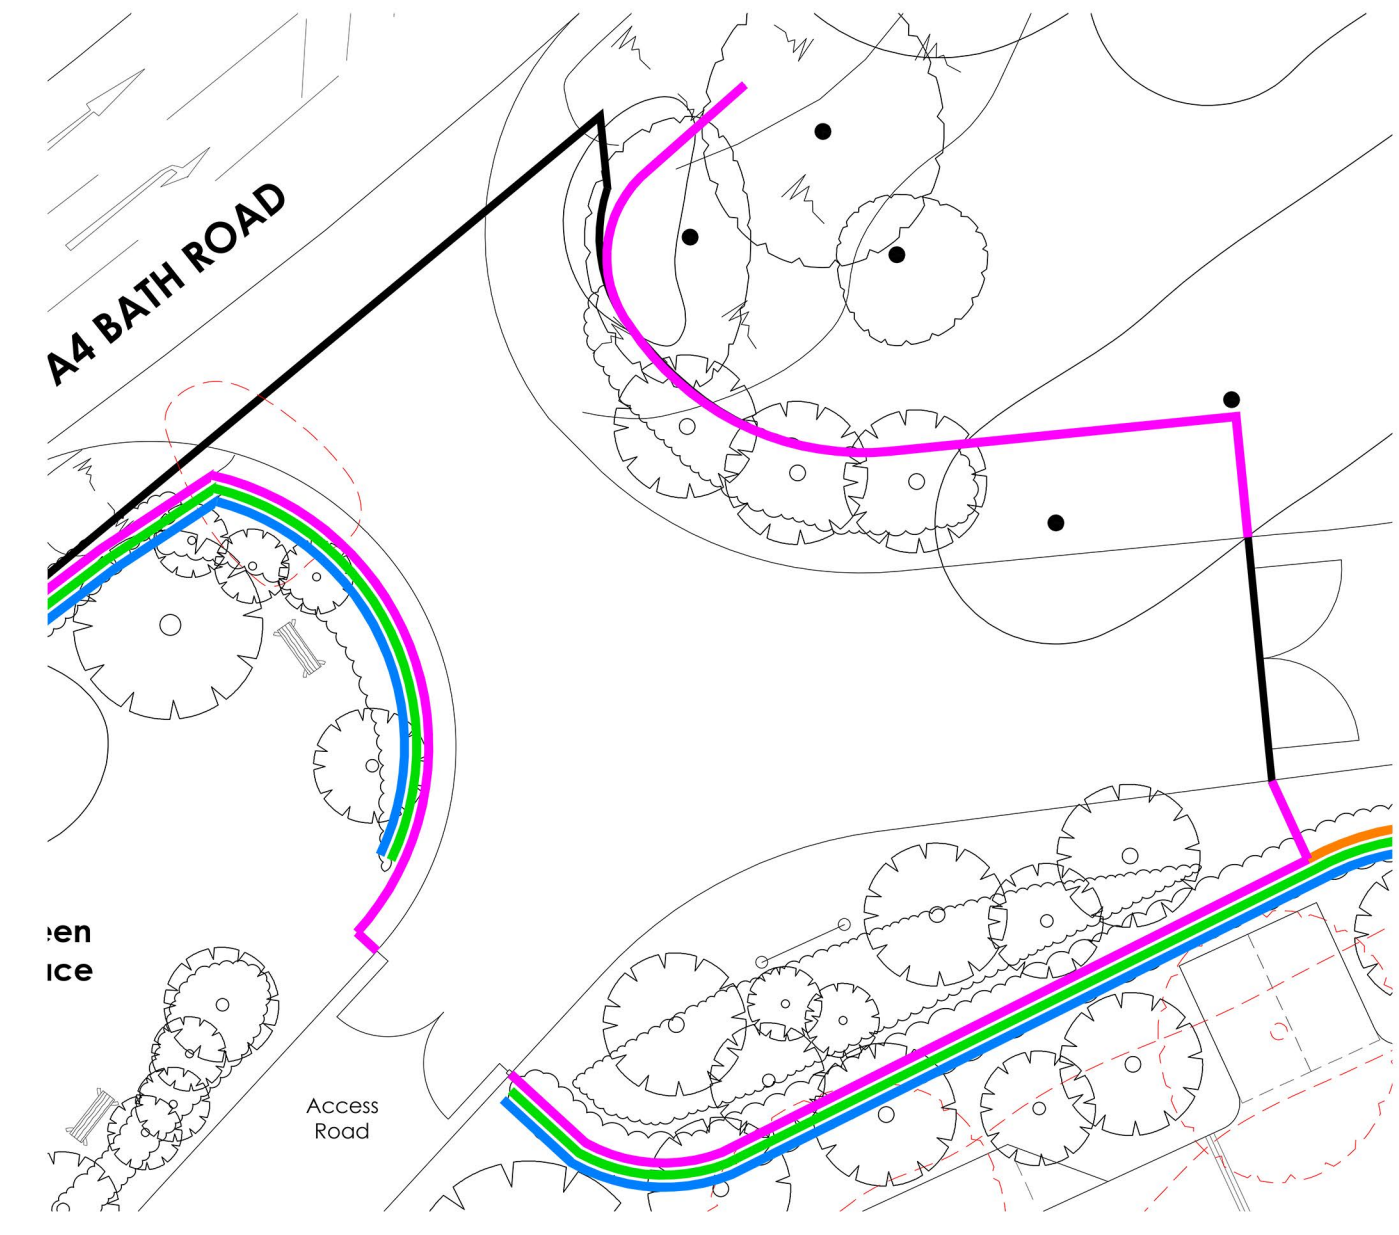

ACCESS ROAD EXTRACT
Scale 1:250 @ A1

KEY

Fencing Plan:

- Front boundary 1.8m high Native hedge
- Front boundary 1.8m high Portugal laurel
- 1.2m high Sussex style timber post & rail fencing
- 1.8m high close board fencing + 0.3m high trellis

TO BE READ IN CONJUNCTION WITH APPROVED SITE LAYOUT & LANDSCAPING PLAN



Rev	Date	Details

PLANNING

ark|tec
Architectural Consultancy

Client: WESTBOURNE HOMES
Project: LADDS GARDEN CENTRE
BATH ROAD, HARE HATCH
Drawing: BOUNDARY TREATMENT PLAN

Lodge Farm Barn
Elvetham Park Estate
Fleet Road, Hartley Wintney
Hampshire, RG27 8AS

t: 01252 845335
f: 01252 845515
e: info@arktec.co.uk
w: www.arktec.co.uk

Scale: 1:250 @ A1 Date: 18/03/26

Notes:

This drawing is the copyright of Arktec Ltd and has been sent to you in confidence, it must not be reproduced or disclosed to third parties without our prior permission.

Do not scale from this drawing except for planning purposes.

All dimensions are in millimetres unless noted otherwise.

Any surveyed information incorporated on this drawing cannot be guaranteed as accurate unless confirmed by a fixed dimension.

This drawing is to be read in conjunction with all the relevant consultants, suppliers and manufacturers drawings and information.

THIS DRAWING IS TO BE READ IN STRICT ACCORDANCE WITH TREE PROTECTION PLAN PREPARED BY SPECIALISTS.

Drawing Number: **P25/09/S/106** - Revision: