





FRONT ELEVATION

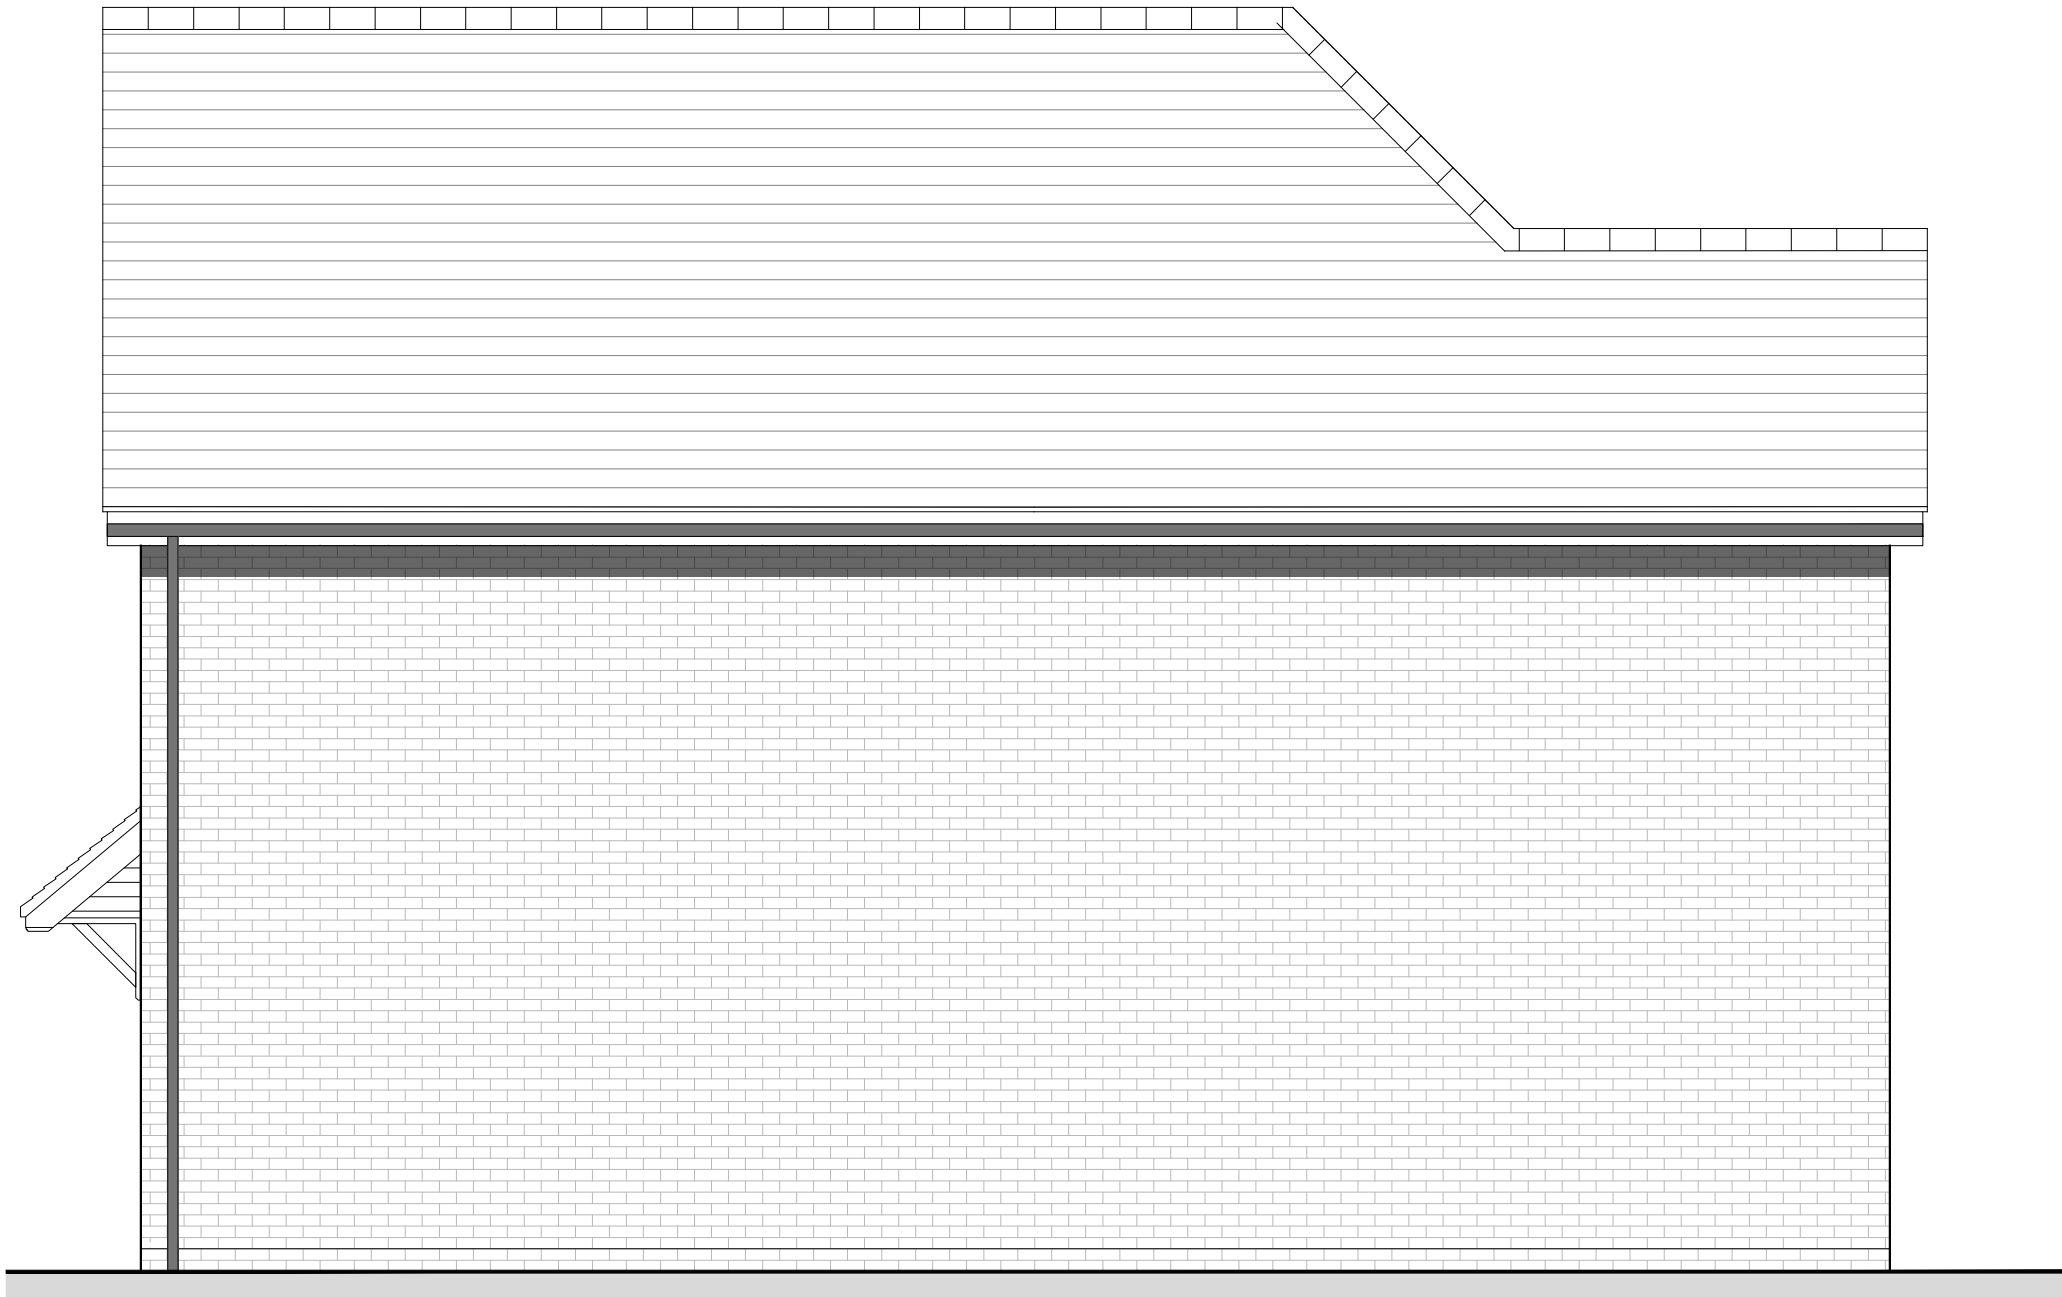

SIDE ELEVATION



REAR ELEVATION

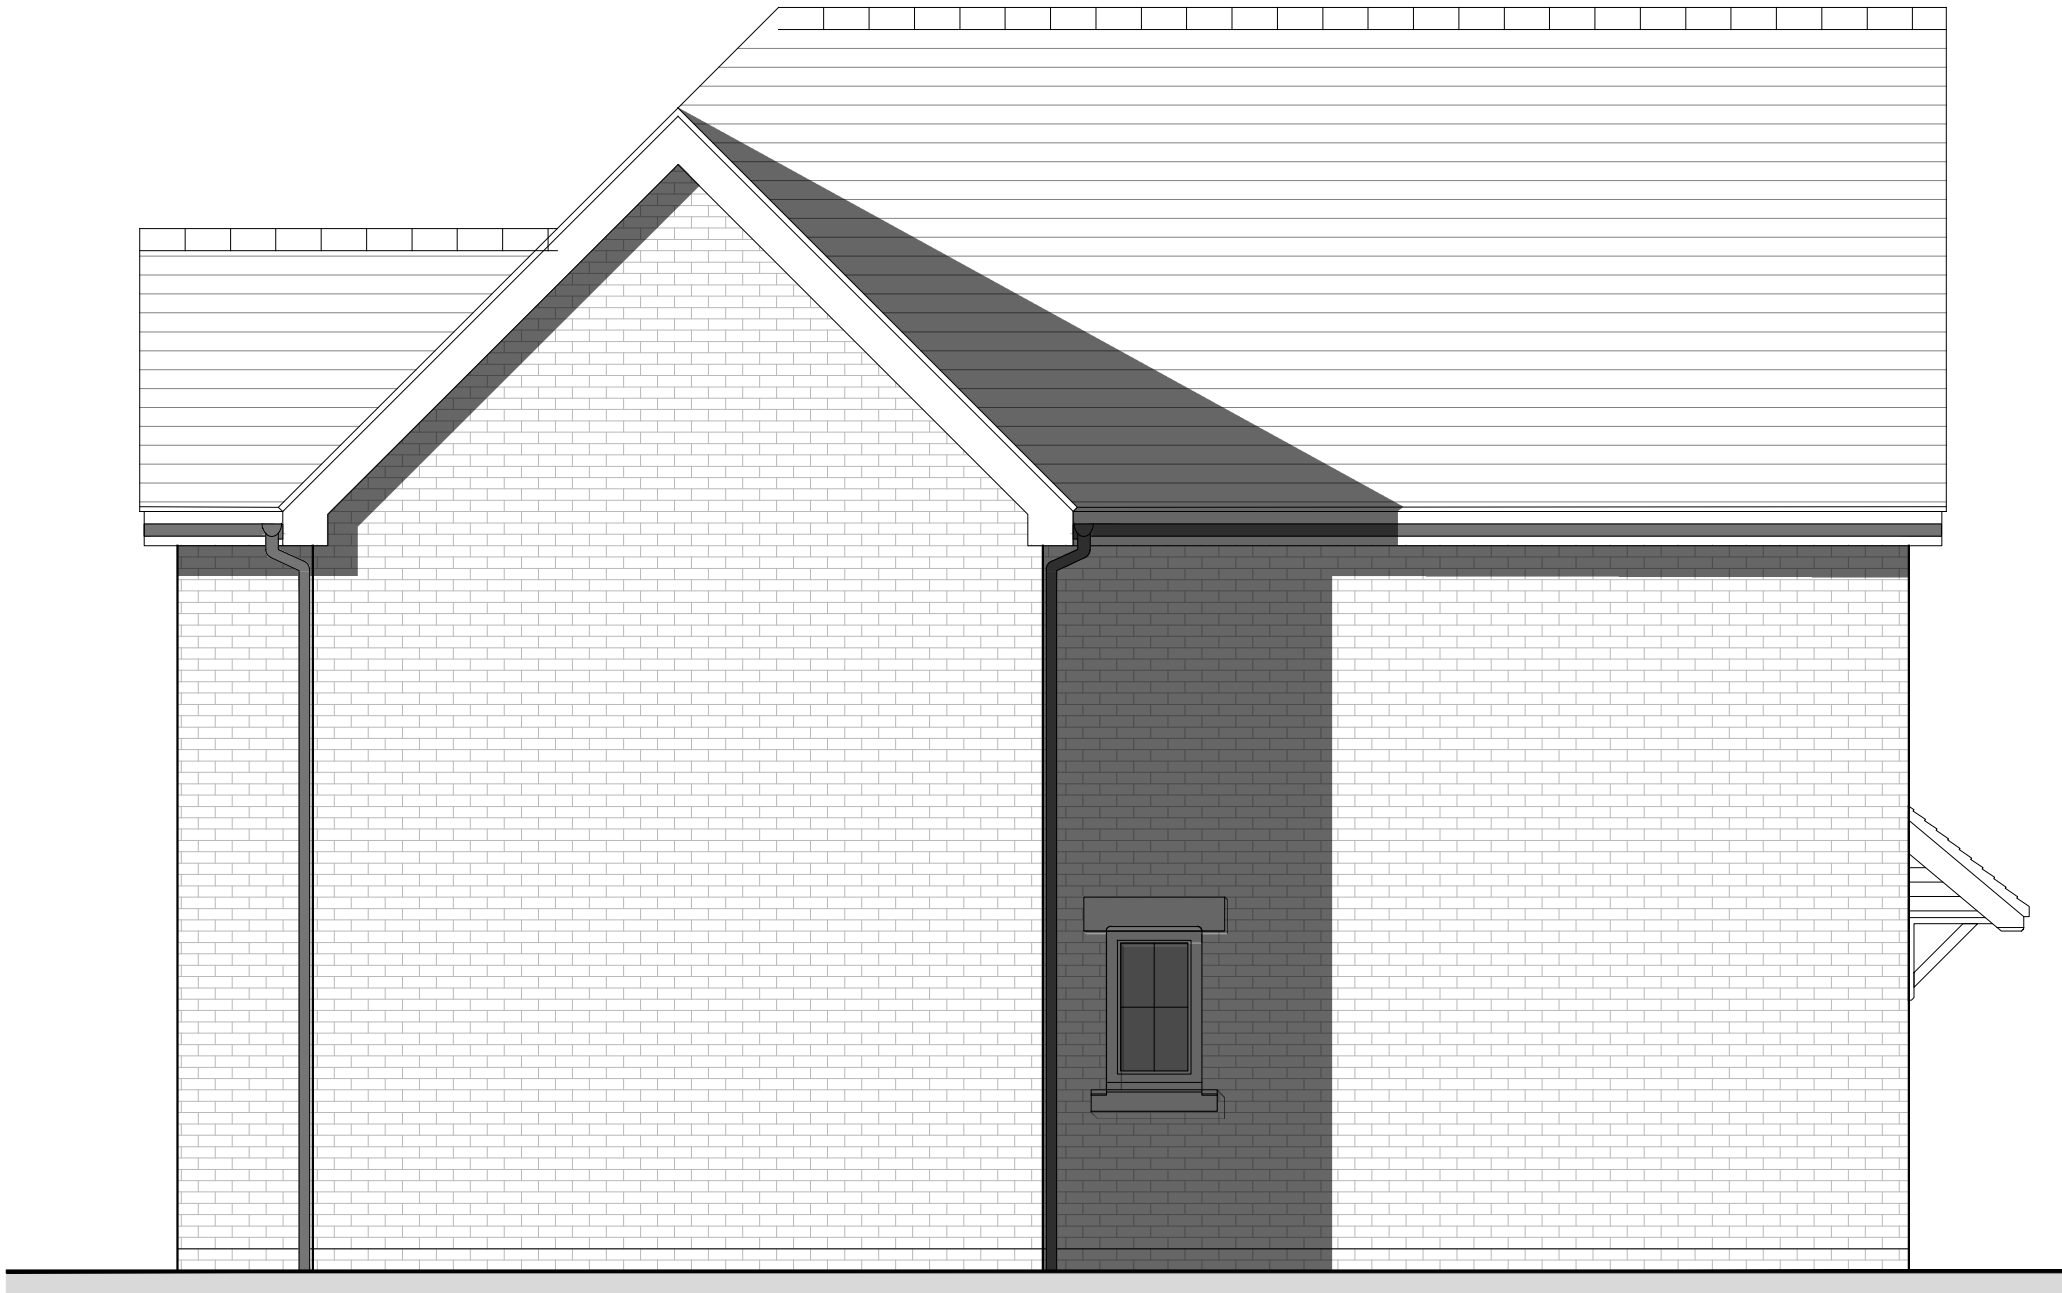

FLANK ELEVATION

HOUSETYPE VARIATIONS		
PLOT NUMBERS:	AS DRAWN	- P51
	HANDED	- P52
MATERIALS:	WALLS	- BRICK
	WALLS (TREATMENT)	- N/A
	FENESTRATION	- UPVC
	OBSCURER WINDOWS	- BATHROOMS & ENSUITES
	EXTERNAL DOORS	- UPVC
	OBSCURER DOORS	- N/A
	ROOF	- TILE
	GUTTERING & DOWNPIPES	- UPVC
	FASCIA & SOFFITS	- UPVC
WINDOW OMISSION*:	PLOT(S)	- N/A
AREA OF UNIT (GIA):	133.59sqm	1,438sqft
B. REGS PART M:	N/A	
NDSS COMPLIANT:	YES	
CHARACTER AREA:	N/A	