




FRONT ELEVATION

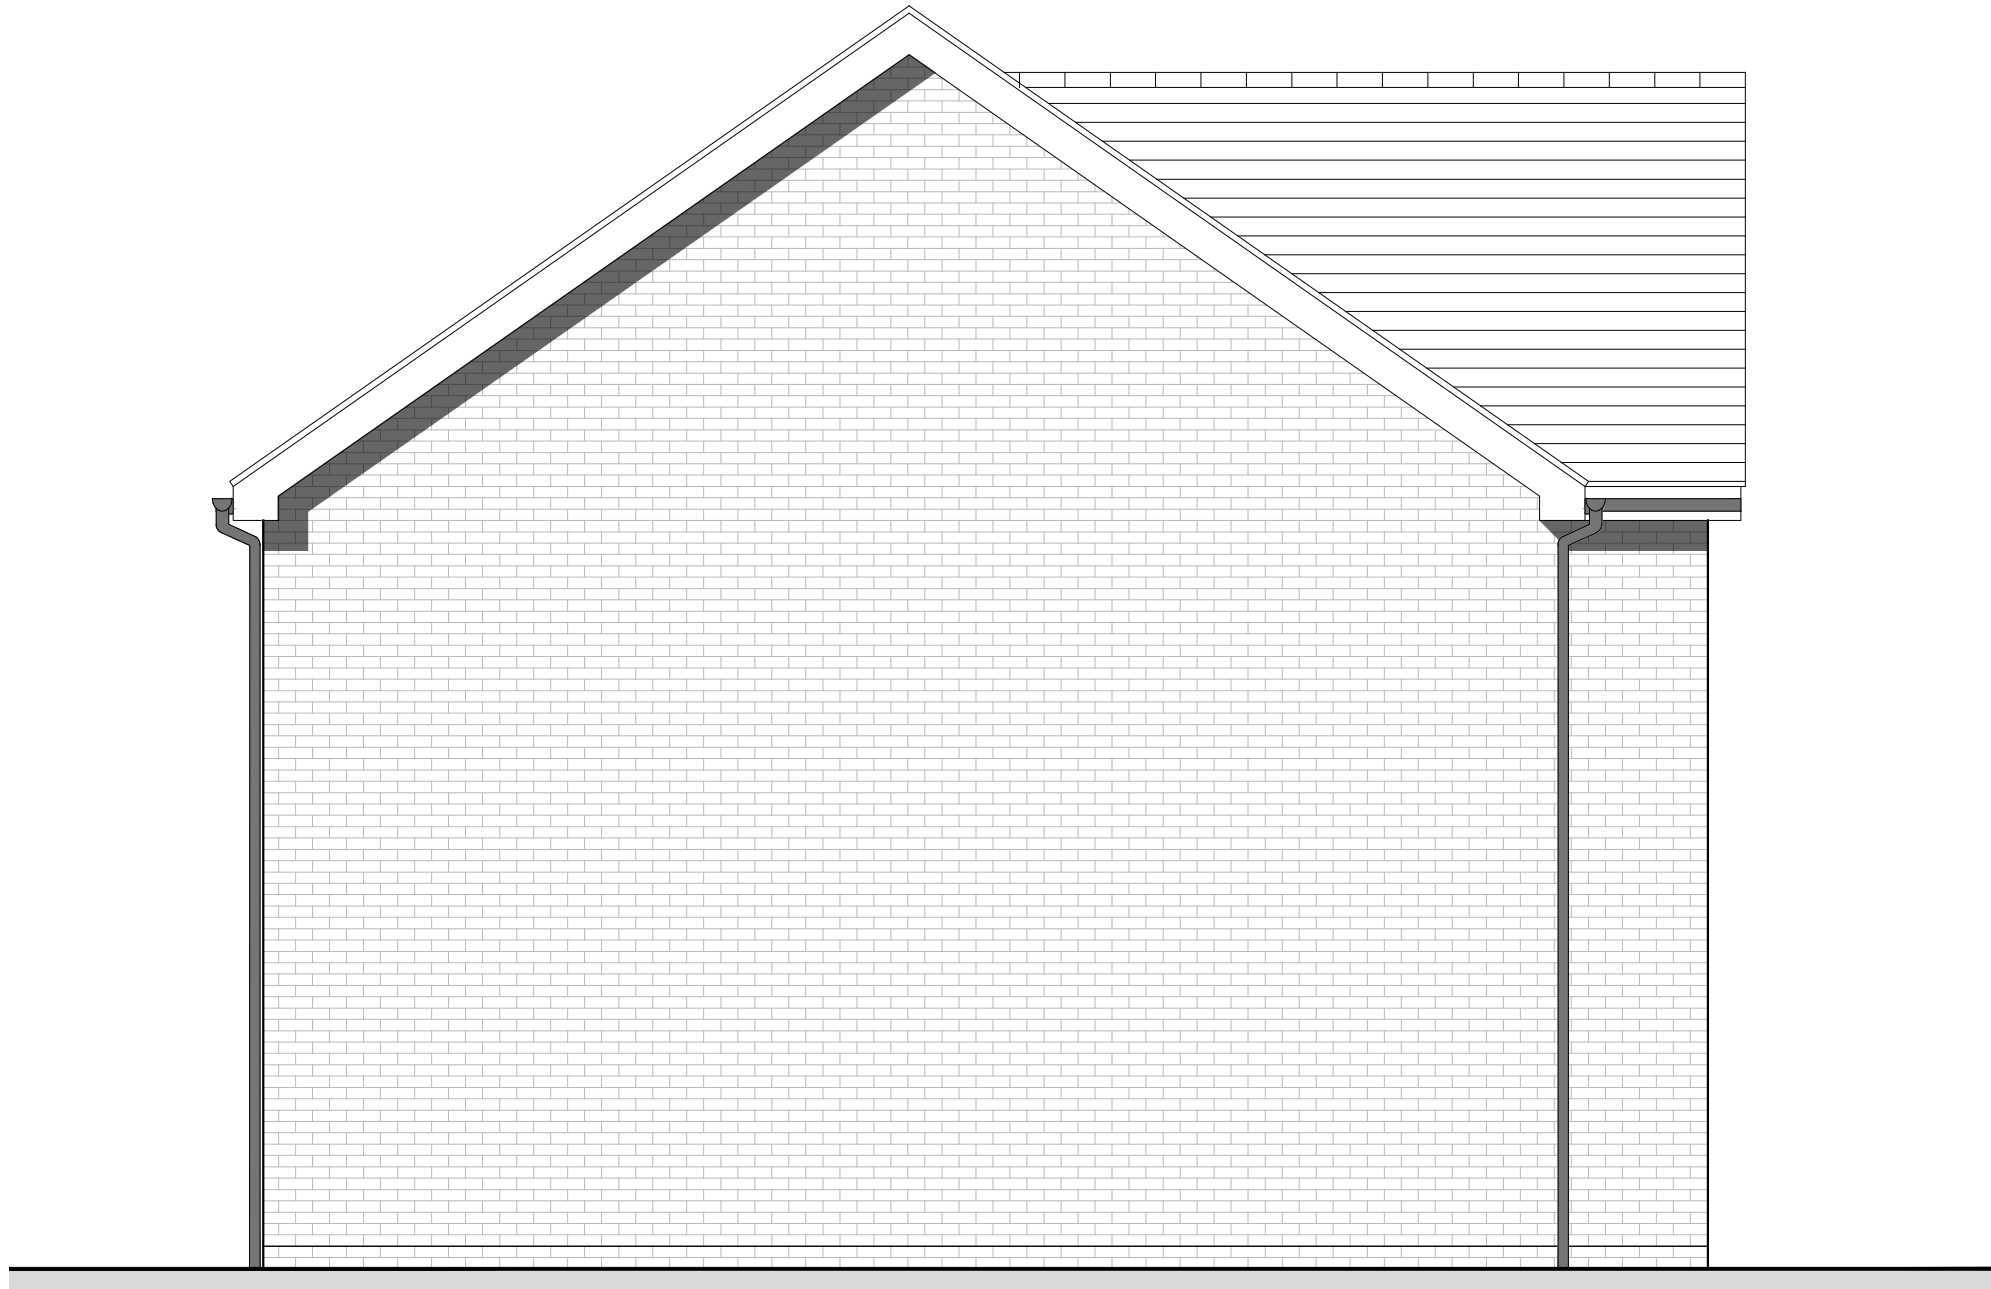

FLANK ELEVATION



REAR ELEVATION



SIDE ELEVATION

HOUSETYPE VARIATIONS		
PLOT NUMBERS:	AS DRAWN	- P38, P45, P67, P73, P74
	HANDED	- P31, P63, P64
MATERIALS:	WALLS	- BRICK
	WALLS (TREATMENT)	- N/A
	FENESTRATION	- UPVC
	OBSCURER WINDOWS	- BATHROOMS & ENSUITES
	EXTERNAL DOORS	- UPVC
	OBSCURER DOORS	- N/A
	ROOF	- TILE
	GUTTERING & DOWNPIPES	- UPVC
	FASCIA & SOFFITS	- UPVC
WINDOW OMISSION*:	PLOT(S)	- N/A
AREA OF UNIT (GIA):	138.33sqm	1,489sqft
B. REGS PART M:	N/A	
NDSS COMPLIANT:	YES	
CHARACTER AREA:	N/A	