


Comparison Elevation

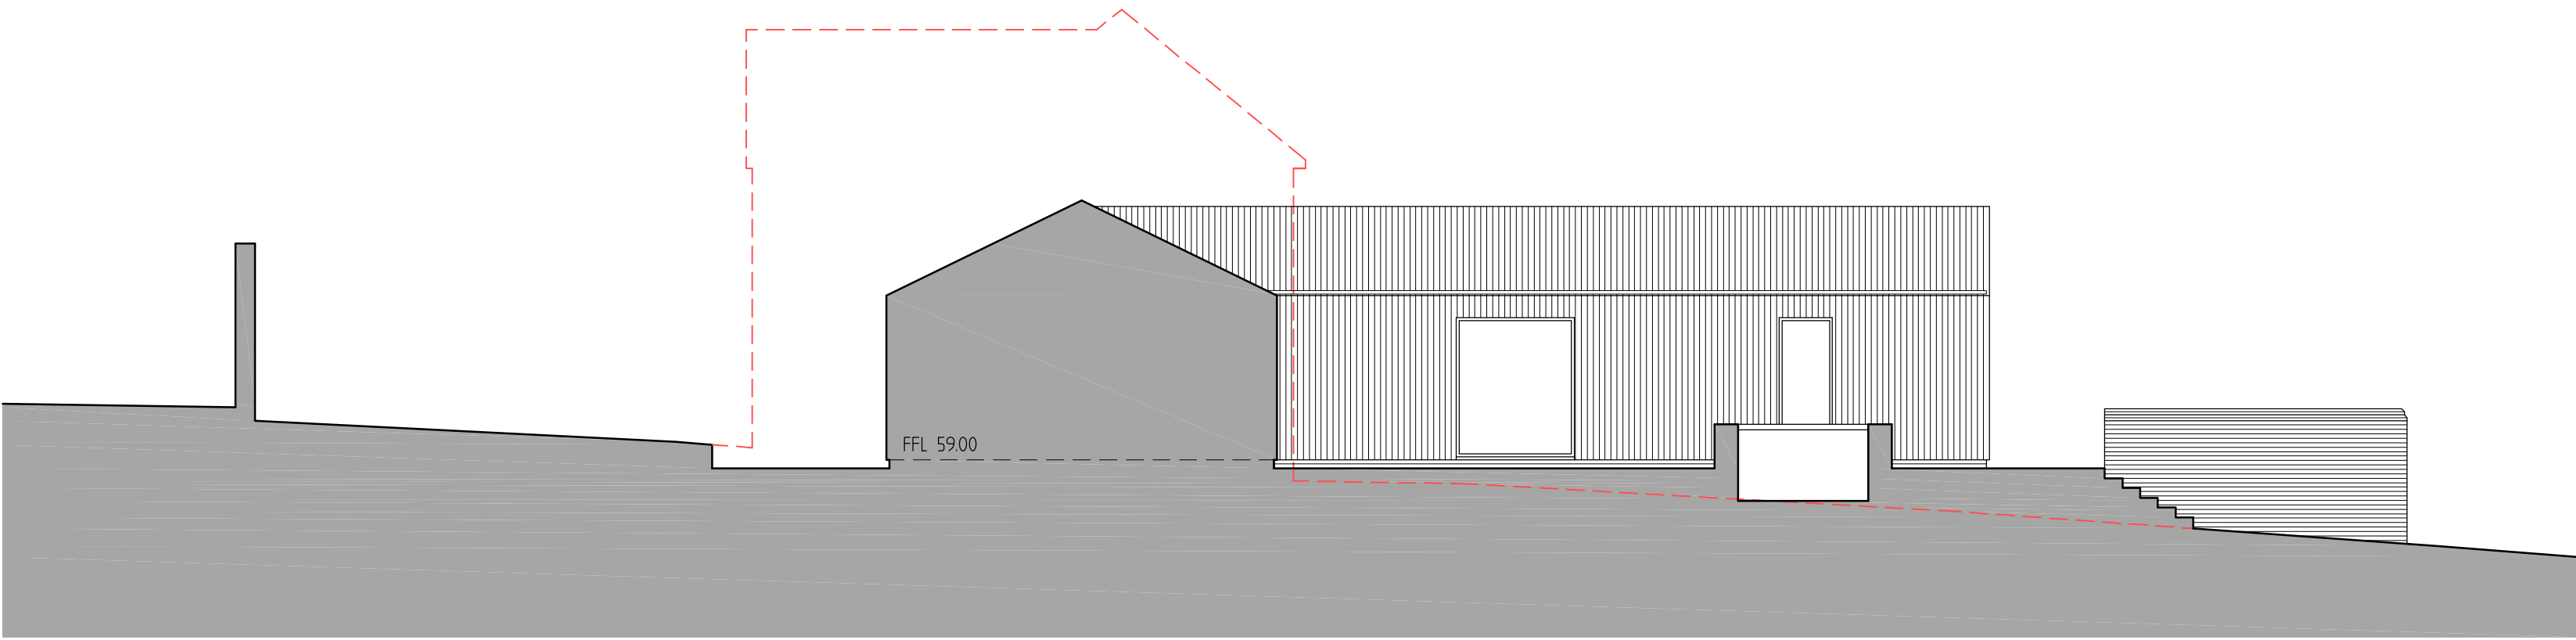

Section A-A

REPLACEMENT DWELLING AT TIRYNS FOREST ROAD WOKINGHAM RG40 5QR		
FOR: Mr & Mrs. MEAD		
SCHEME PROPOSALS Comparison Elevation & Section A-A		
SCALE:	DATE:	REF:
1 : 100	Oct 2024	23-104-B

BOWEN EVANS
CONSULTANCY
ARCHITECTS - PLANNERS
48A HIGH STREET
MARLOW BUCKS SL7 1AW
Tel. 01628 487717

