



Front (N) Elevation




Side (W) Elevation

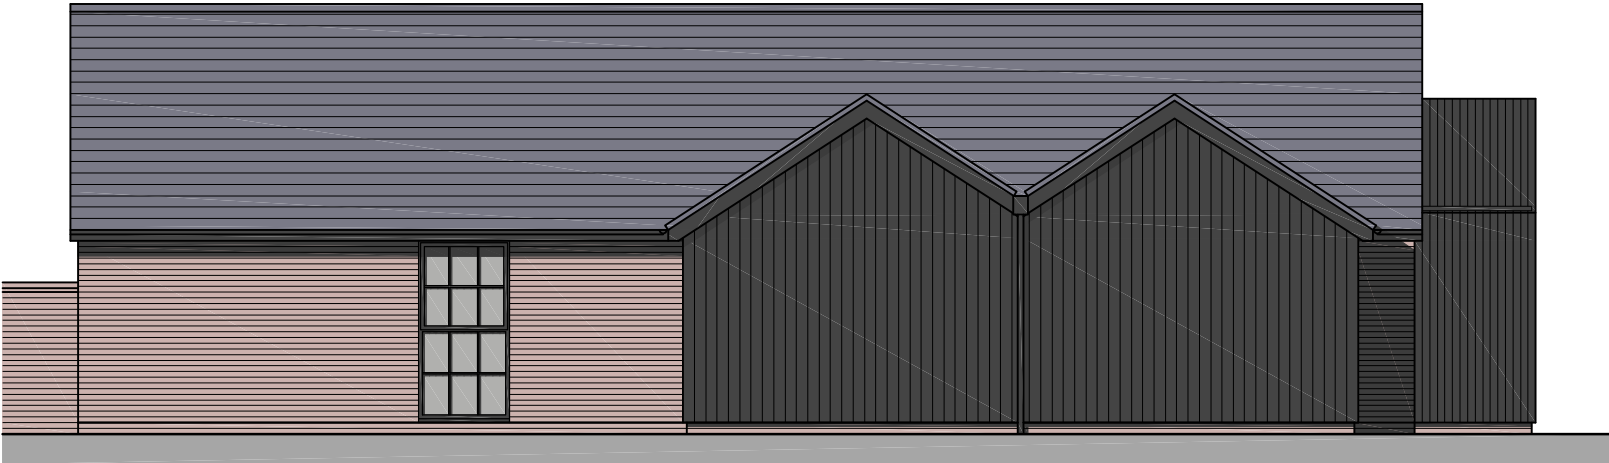


Rear (S) Elevation

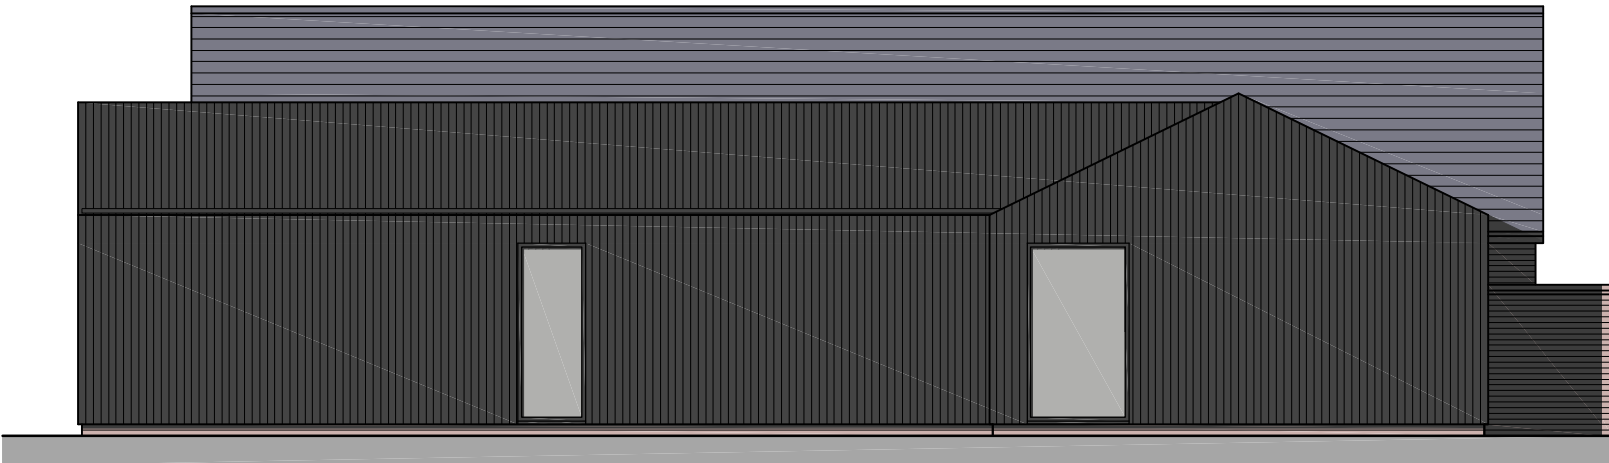


Side (E) Elevation

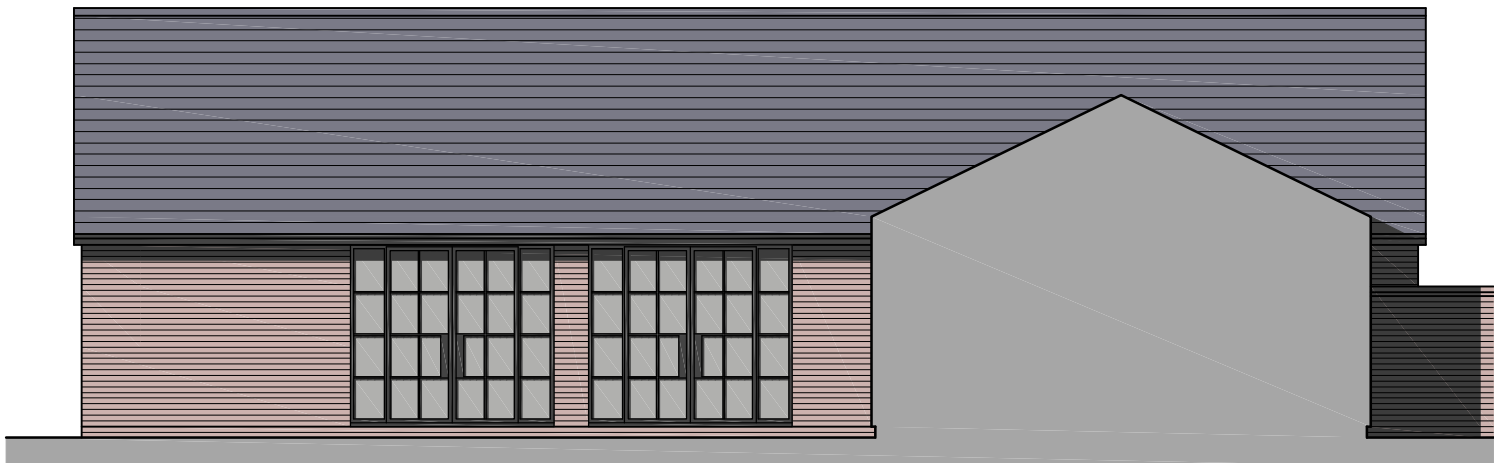


Courtyard (E) Elevation

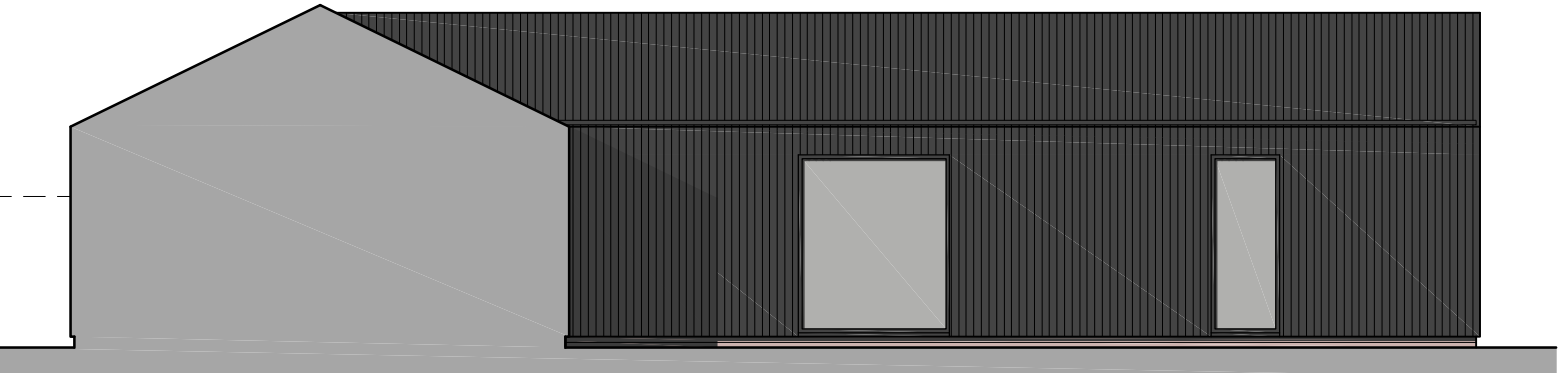

Courtyard (W) Elevation

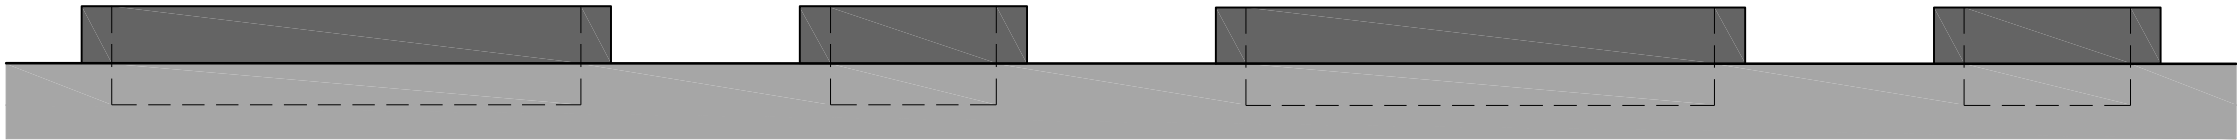


Swimming Pool

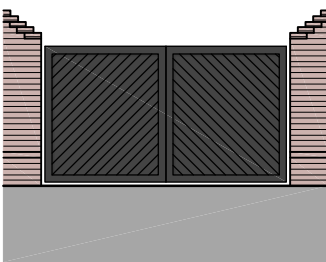

Entrance Gates

EXTERNAL MATERIALS

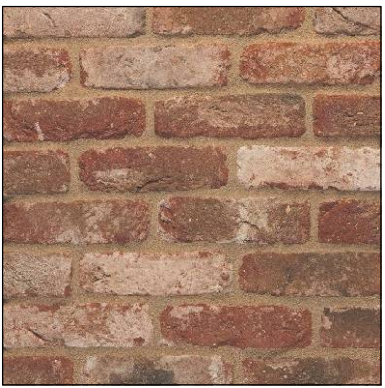

Red brick



Timber boarding



Millboard



Slate

REPLACEMENT DWELLING AT TIRYNS FOREST ROAD WOKINGHAM RG40 5QR		
FOR: Mr & Mrs. MEAD		
SCHEME PROPOSALS Elevations		
SCALE:	DATE:	REF:

1 : 100	Oct 2024	23-104-11
---------	----------	-----------

BOWEN EVANS
CONSULTANCY
ARCHITECTS - PLANNERS
48A HIGH STREET
MARLOW BUCKS SL7 1AW
Tel. 01628 487717