



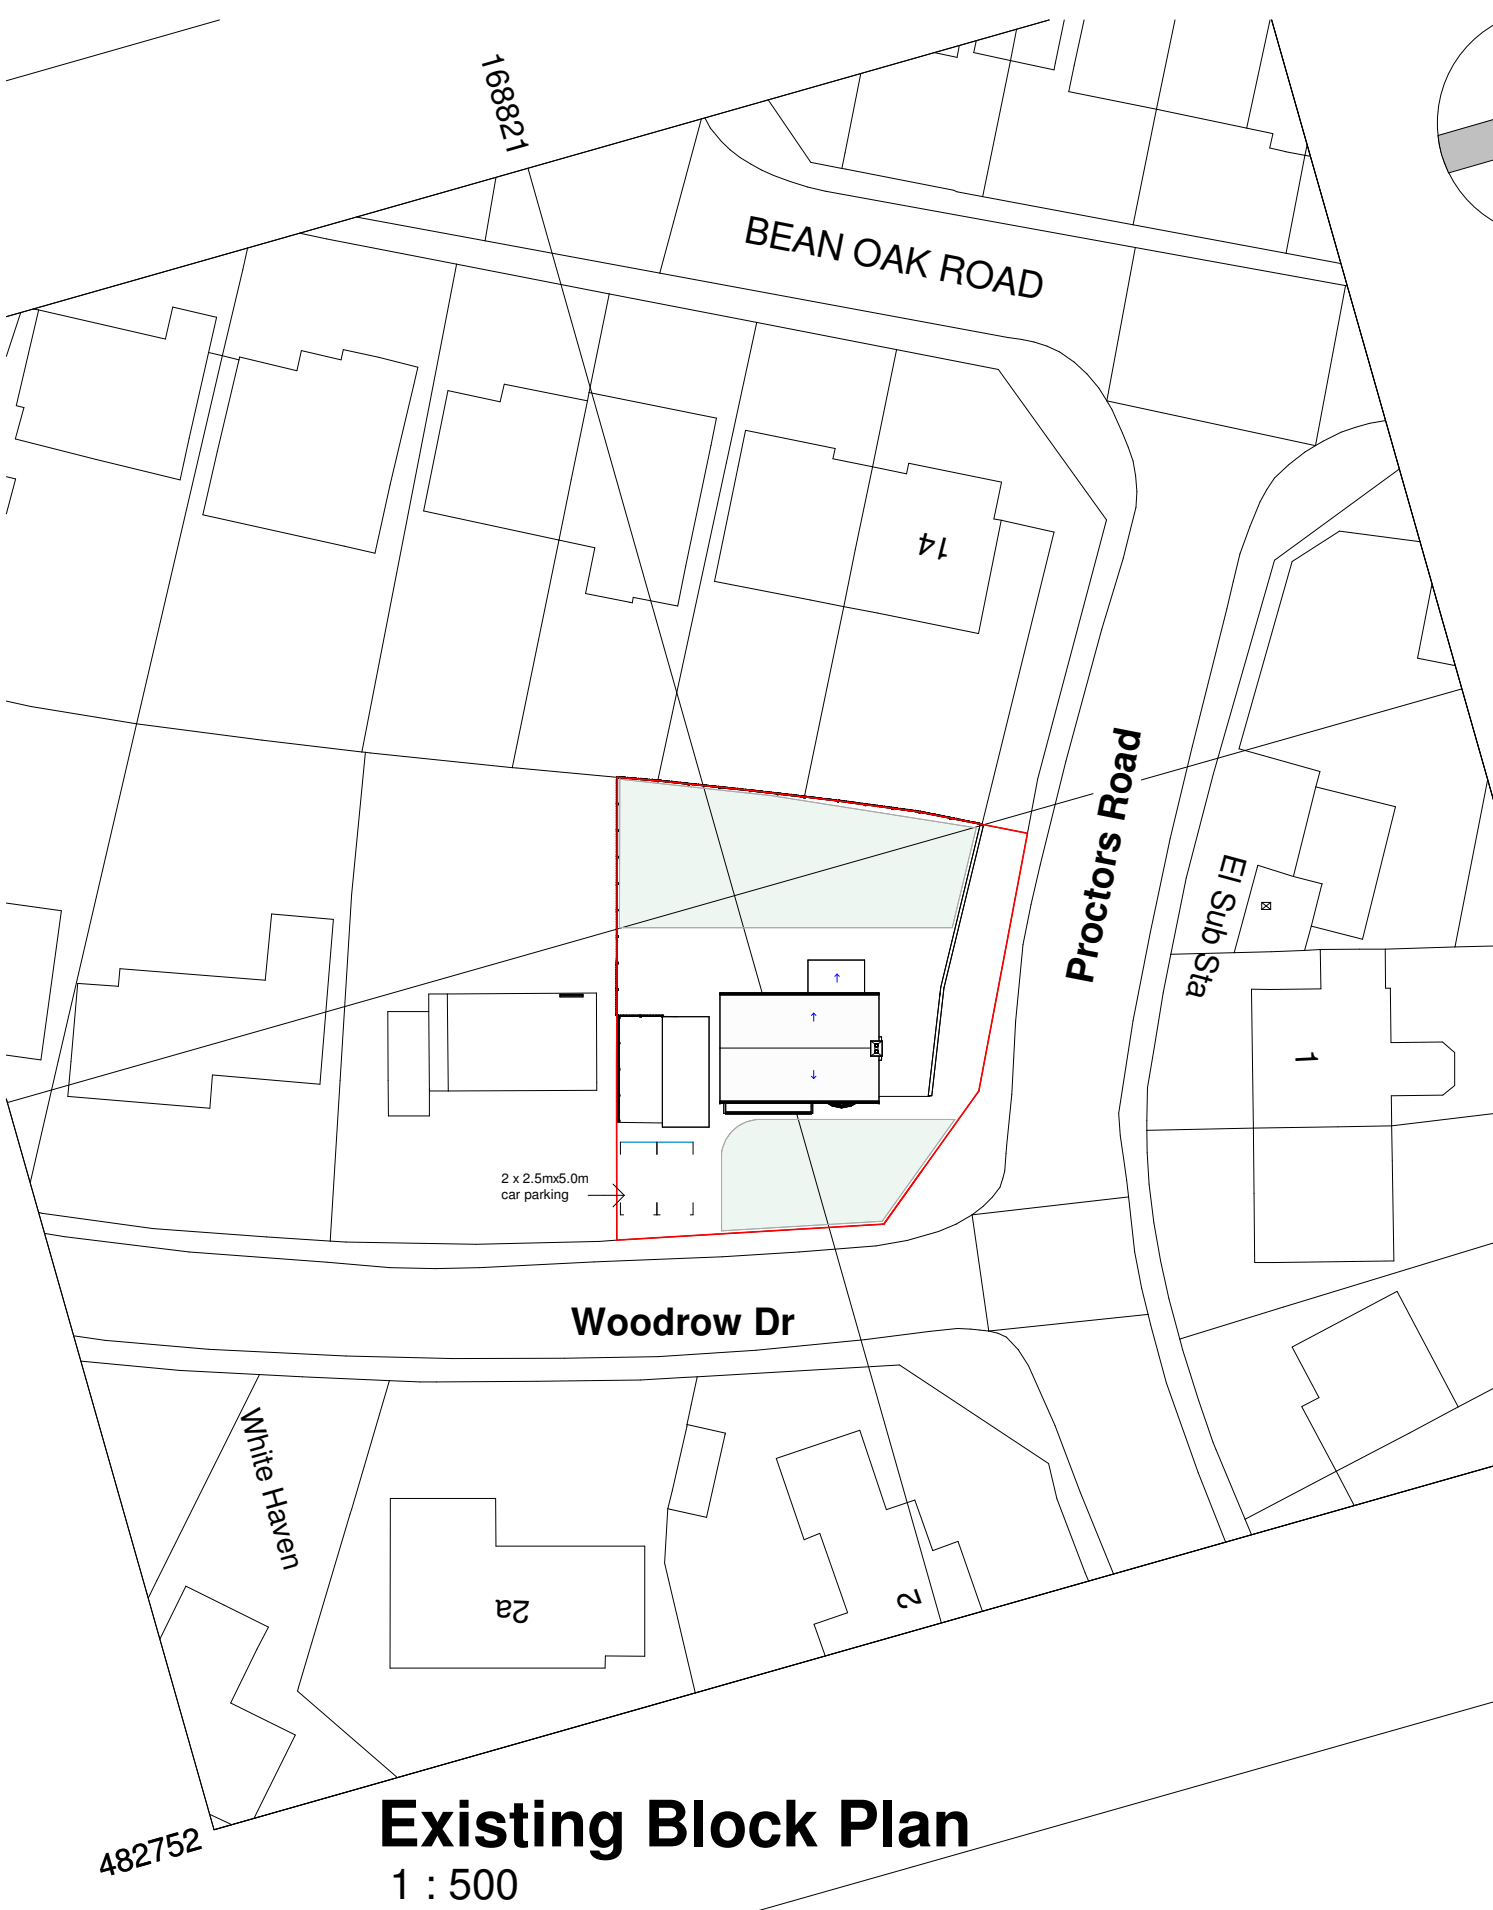

Existing Block Plan
1 : 500

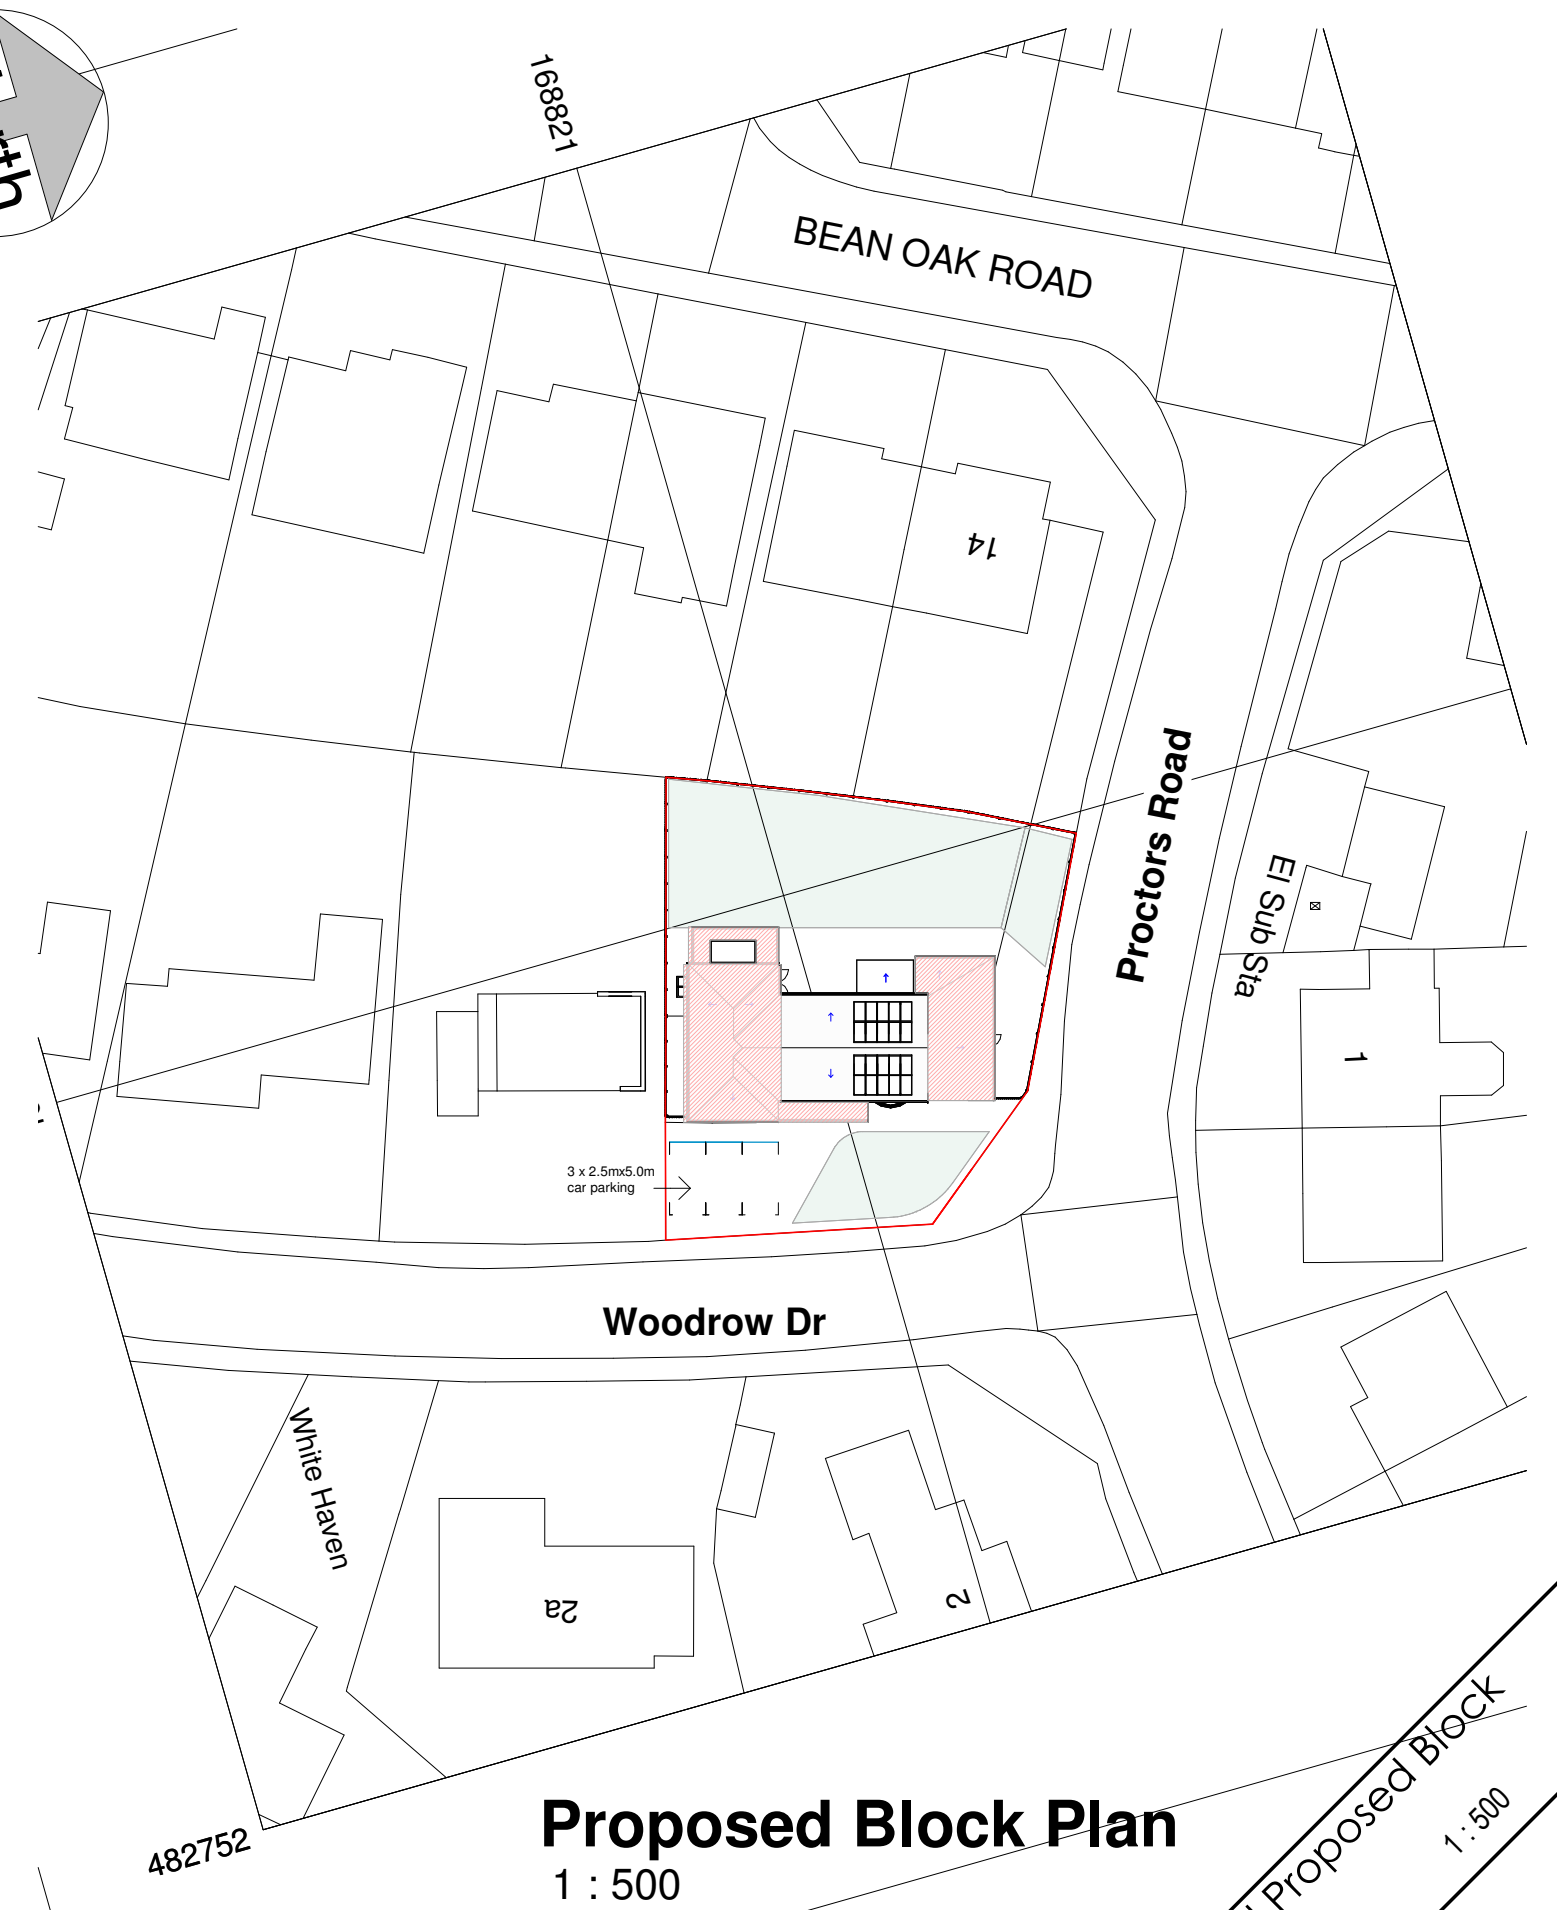

Proposed Block Plan
1 : 500