

Rear Elevation

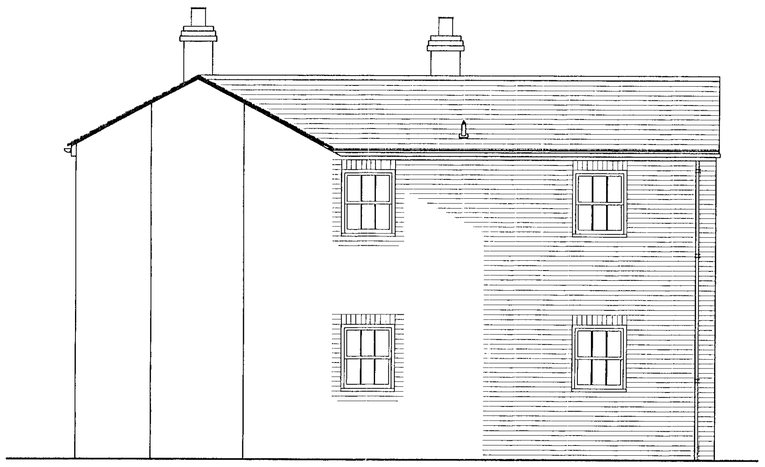

Side Elevation

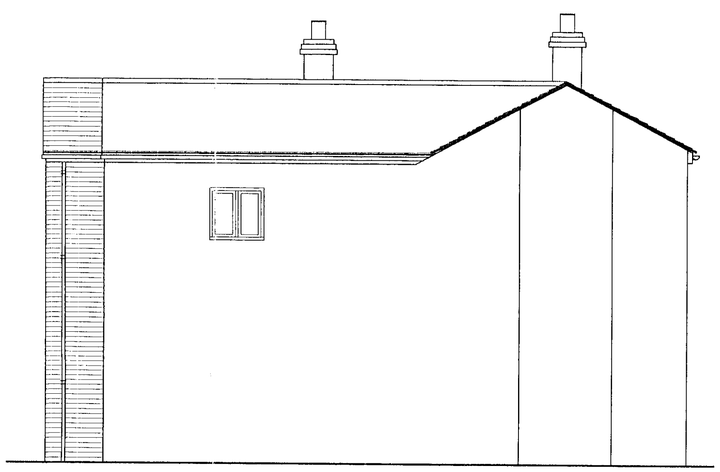

Side Elevation

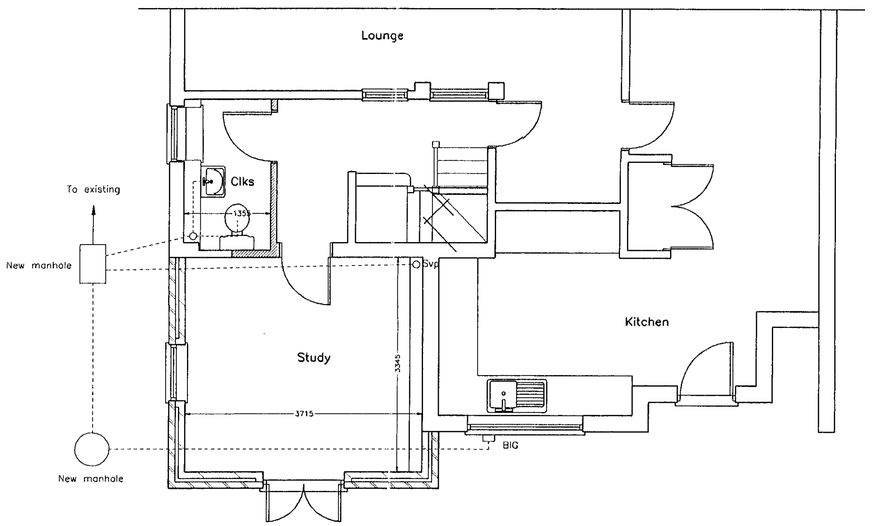

Ground Floor

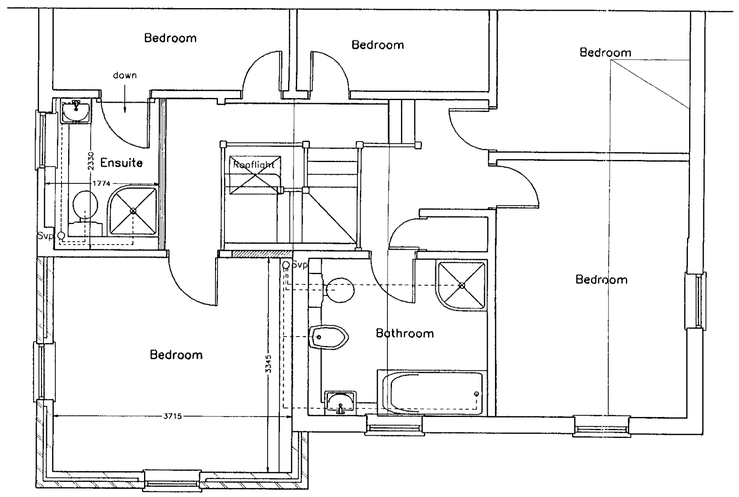

First Floor

21.NOV.2000* 2861

APPROVED

BDS

Chartered Surveyors & Property Consultants

Architectural & Building Design Services

Building & Structural Engineers

- Structural & Condition Surveys
- Preparation of Architectural Drawings
- Extensions, Conversions & New Build
- Planning & Building Regulation Applications
- Disputes & Diagnosis of Building Defects
- Building Insurance Claims
- Schedules of Dilapidations
- Project Management
- Professional advice on all Types of Building

Windward House,
Hollow Lane,
Shinfield,
Reading,
Berkshire RG2 9AB.

Tel: 0118 988 4477
Fax: 0118 988 5266

Project

Two stotey rear extension at:
WILLOW TREE COTTAGE
PART LANE, RISELEY
NR READING

Drawing title

PLANS AND ELEVATIONS—PROPOSED

Client

N. LANE Esq.

Date	Scale	
09.10.00	1:50	
Drawn by	**Drawing number**	**Rev**
AVS	5049:00:2	A

General notes

1. Dimensions to be checked on site before any work is put in hand or pre-fabricated.
2. All dimensions in millimetres. (unless otherwise stated)
3. This drawing is not a full specification of works or materials to be employed in this project.
4. The drawing and design is copyright of this practice.©

Revisions

Ref	Date	Description
A	27.10.00	Revisions to clients request

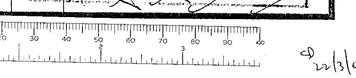

22/3/01



Rear Elevation

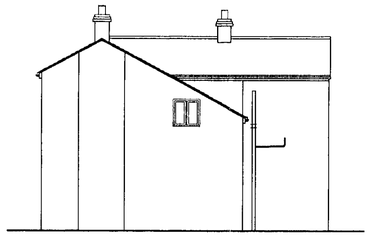

Side Elevation

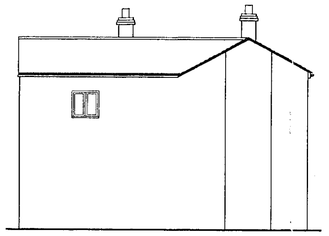

Side Elevation

REVISED PLAN

2861

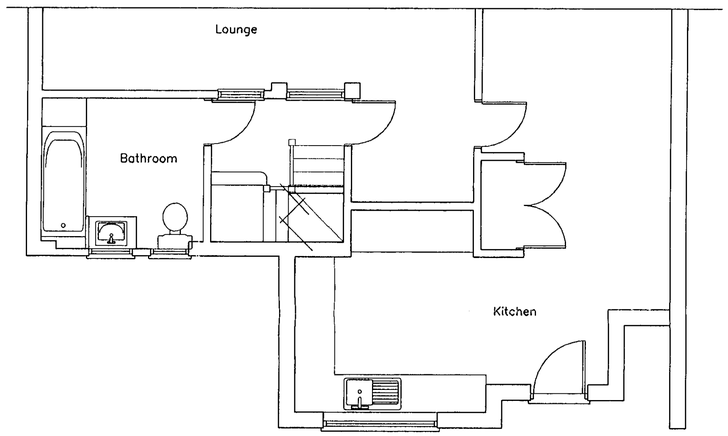

Ground Floor

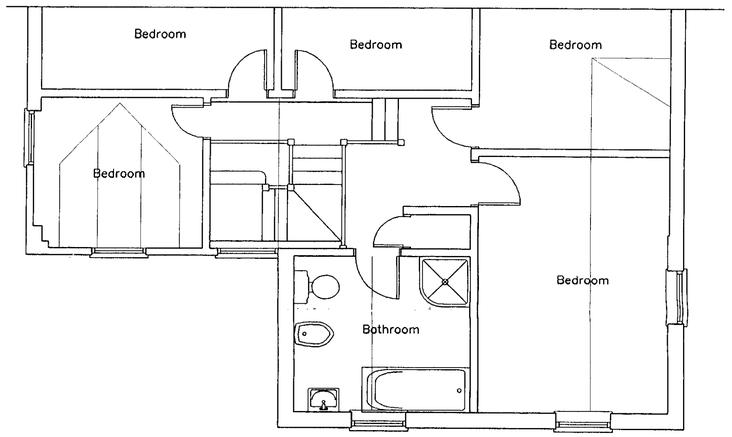

First Floor

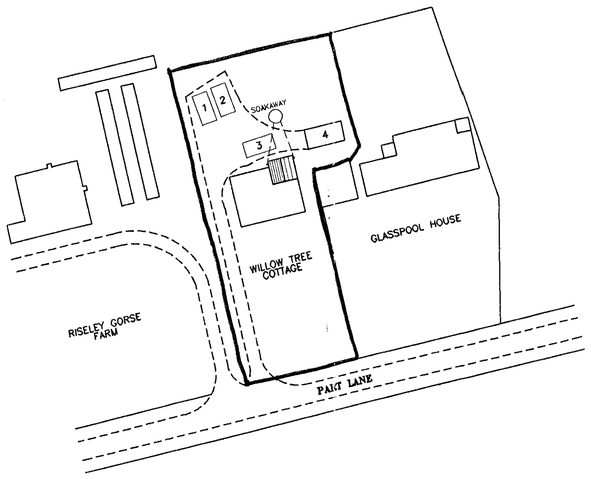

BLOCK PLAN
(Scale 1:500)

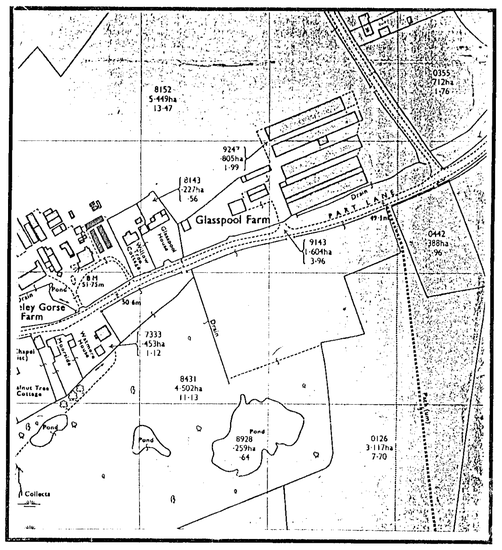

LOCATION PLAN
(Scale 1:2500)

PLANNING SERVICES
POL | TLD
DC | LIVE
APP
CS
08 DEC 2000
COPIES TO: | ACK: | FILE:

BDS

Chartered Surveyors & Property Consultants
Architectural & Building Design Services
Building & Structural Engineers

- Structural & Condition Surveys
- Preparation of Architectural Drawings
- Extensions, Conversions & New Build
- Planning & Building Regulation Applications
- Disputes & Diagnosis of Building Defects
- Building Insurance Claims
- Schedules of Dilapidations
- Project Management
- Professional advice on all Types of Building

Windward House,
Hollow Lane,
Shinfield,
Reading,
Berkshire RG2 9AB.

Tel: 0118 988 4477
Fax: 0118 988 5268

Project
Two storey rear extension at:
WILLOW TREE COTTAGE
PART LANE, RISELEY
NR READING

Drawing title
PLANS AND ELEVATIONS—EXISTING

Client
N. LANE Esq.

Date	Scale	
09.10.00	1:50 1:100	
Drawn by	**Drawing number**	**Rev**
AVS	5049:00:1	A

General notes
1. Dimensions to be checked on site before any work is put in hand or pre-fabricated.
2. All dimensions in millimetres. (unless otherwise stated)
3. This drawing is not a full specification of works or materials to be employed in this project.
4. The drawing and design is copyright of this practice.©

Revisions

Ref	Date	Description
A	07.12.00	Revision to Block Plan

APPROVED

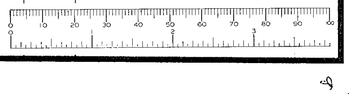



Rear Elevation

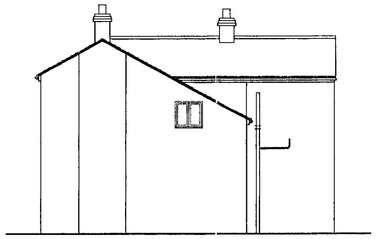

Side Elevation

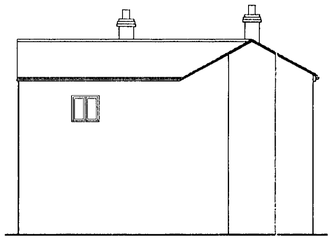

Side Elevation

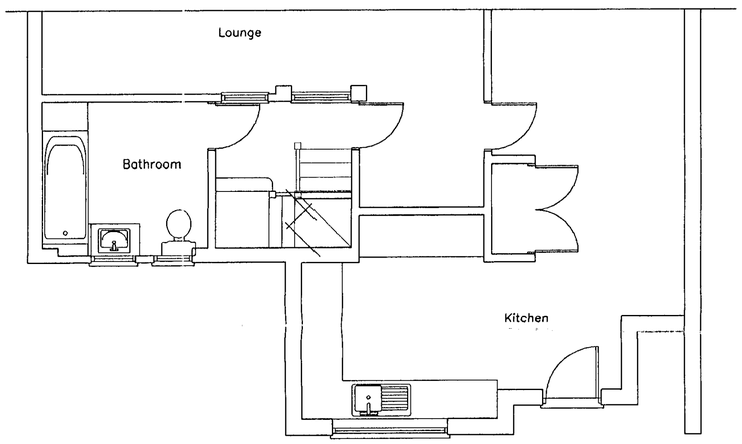

Ground Floor

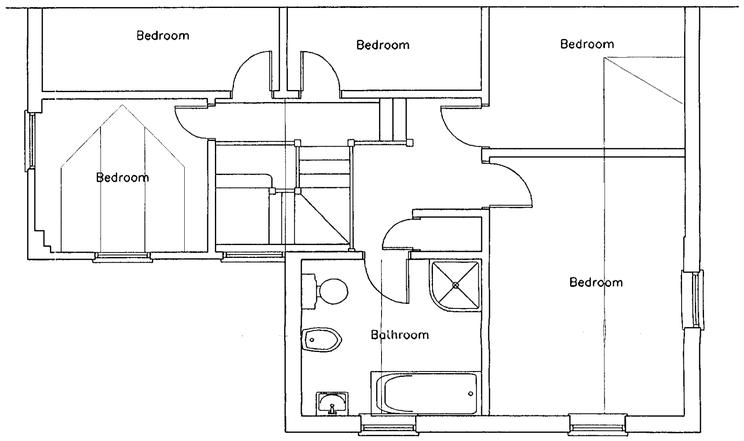

First Floor

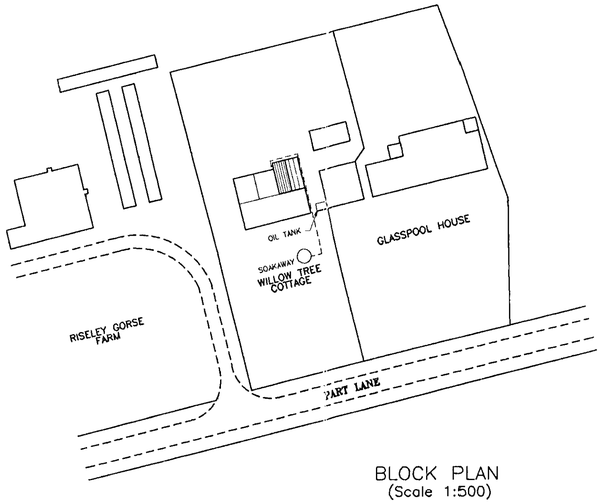

BLOCK PLAN
(Scale 1:500)

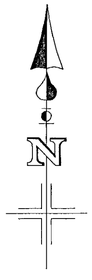

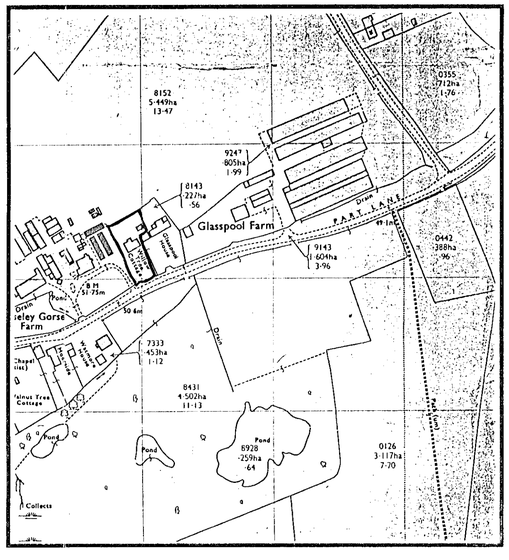

LOCATION PLAN
(Scale 1:2500)

21.NOV.2000* 2861

BDS

Chartered Surveyors & Property Consultants

Architectural & Building Design Services

Building & Structural Engineers

- Structural & Condition Surveys
- Preparation of Architectural Drawings
- Extensions, Conversions & New Build
- Planning & Building Regulation Applications
- Disputes & Diagnosis of Building Defects
- Building Insurance Claims
- Schedules of Dilapidations
- Project Management
- Professional advice on all Types of Building

Windward House,
Hollow Lane,
Shinfield,
Reading,
Berkshire RG2 9AB.

Tel: 0118 988 4477
Fax: 0118 988 5268

Project

Two storey rear extension at:
WILLOW TREE COTTAGE
PART LANE, RISELEY
NR READING

Drawing title

PLANS AND ELEVATIONS–EXISTING

Client

N. LANE Esq.

Date	Scale	
09.10.00	1:50 1:100	
Drawn by	**Drawing number**	**Rev**
AVS	5049:00:1	

General notes

1. Dimensions to be checked on site before any work is put in hand or pre-fabricated.
2. All dimensions in millimetres. (unless otherwise stated)
3. This drawing is not a full specification of works or materials to be employed in this project.
4. The drawing and design is copyright of this practice.©

Revisions

Ref	Date	Description

