HOUSE TYPE SCHEDULE - SHEERLANDS ROAD, ARBORFIELD

HOUSE TYPE	PLOT NUMBER	BEDROOMS	TOTAL
Chi CHICHESTER	1, 12	5	2
Wen WENTWORTH	6, 7	4	2
Com COMPTON	4, 5	2	2
Asy ASHLEY	2, 3, 10, 11	3	4
Kin KINGSLEY	8, 9	4	2
So HARLINGTON	13, 14, 15, 16	2	4
N.B " h " denotes handed		TOTAL UNITS	16

1.8m Close Boarded fence

1.2m Post & Wire fence

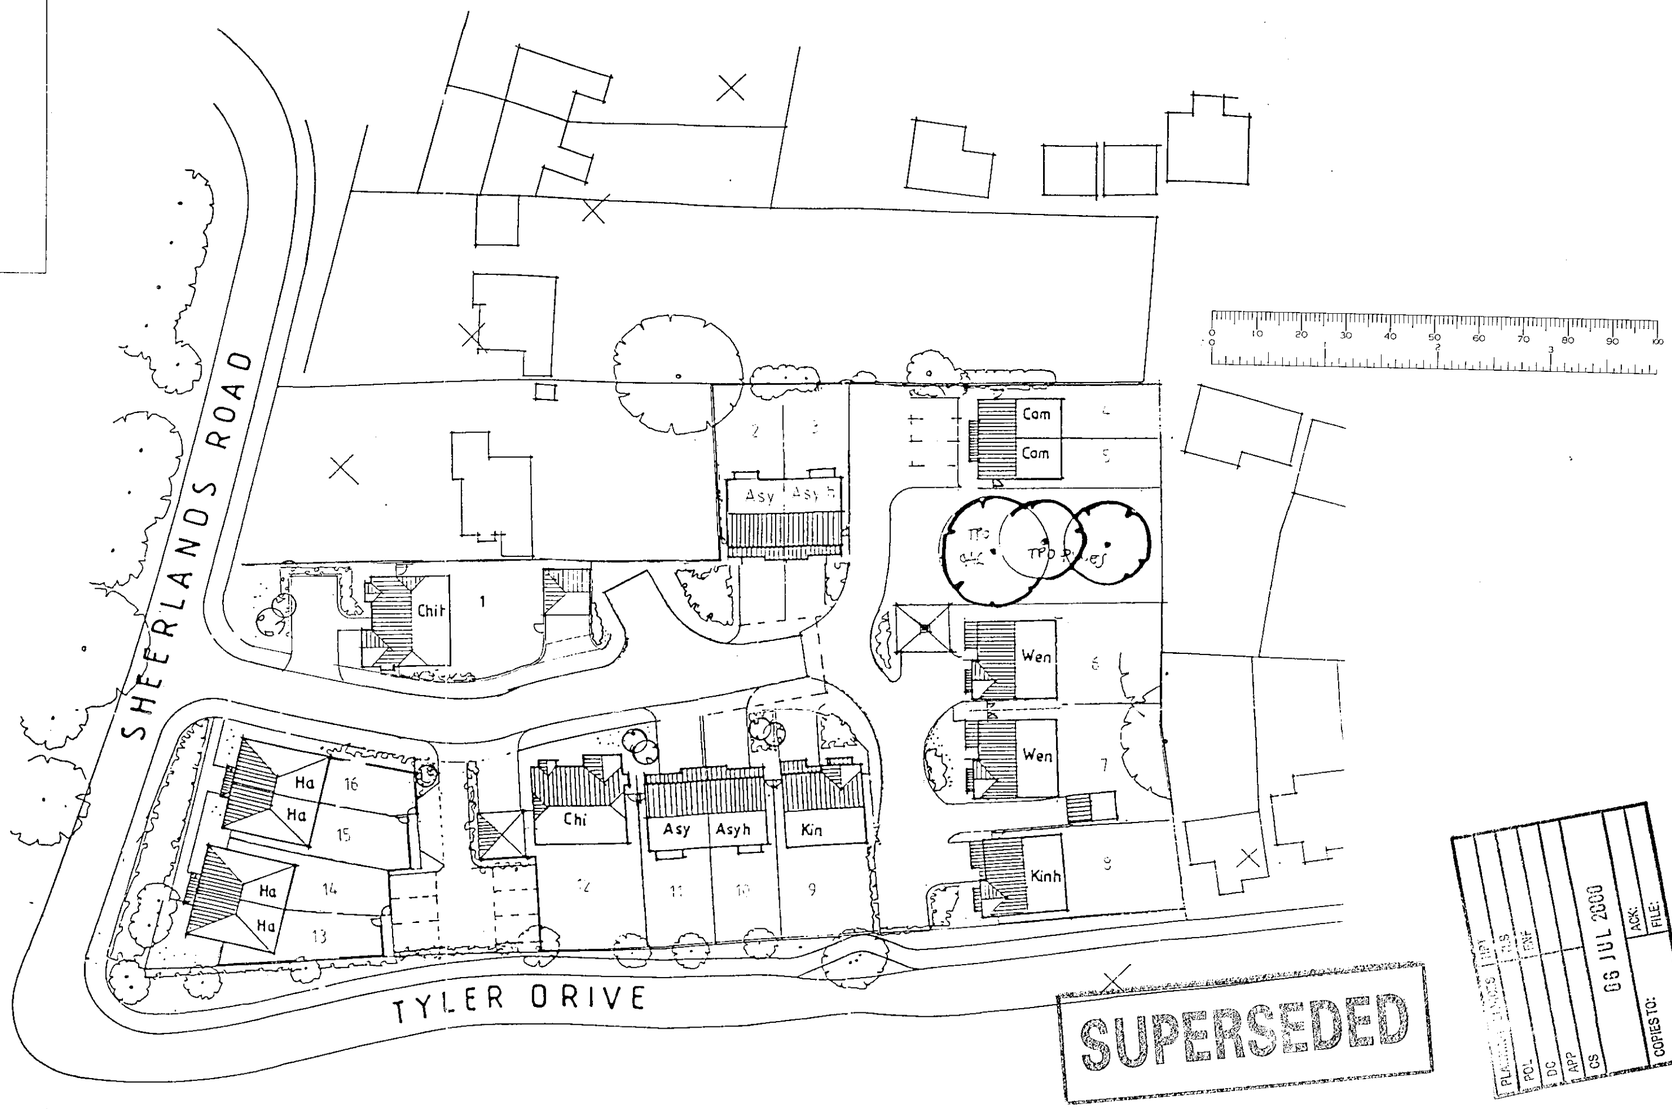

SUPERSEDED

REVISED PLAN

0444

Rev.	Date	Description	Init.

Thameswey Homes Limited

Thorney Lane, Iver,
Buckinghamshire, SL0 9HF.
Telephone: Iver (0753) 655777

Project: SHEERLANDS ROAD, ABORFIELD

Drawing: Site Plan

Date | Drawn | Checked

Scale: 1:500

Number: 99P9402/A

Revision

RAPIDOS 705

Work to figured dimensions only.

This drawing is copyright.

HOUSE TYPE SCHEDULE - SHEERLANDS ROAD, ARBORFIELD

HOUSE TYPE	PLOT NUMBER	BEDROOMS	TOTAL
Chi CHICHESTER	1, 14	5	2
Wen WENTWORTH	2, 9	4	2
Com COMPTON	3, 4, 5, 6	2	4
Asy ASHLEY	7, 8, 12, 13	3	4
Kin KINGSLEY	10, 11	4	2
Ha HARLINGTON	15, 16, 17, 18	2	4
N.B " h " denotes handed		TOTAL UNITS	18

1·8m CLOSE BOARDED FENCE

1·2m POST & WIRE FENCE

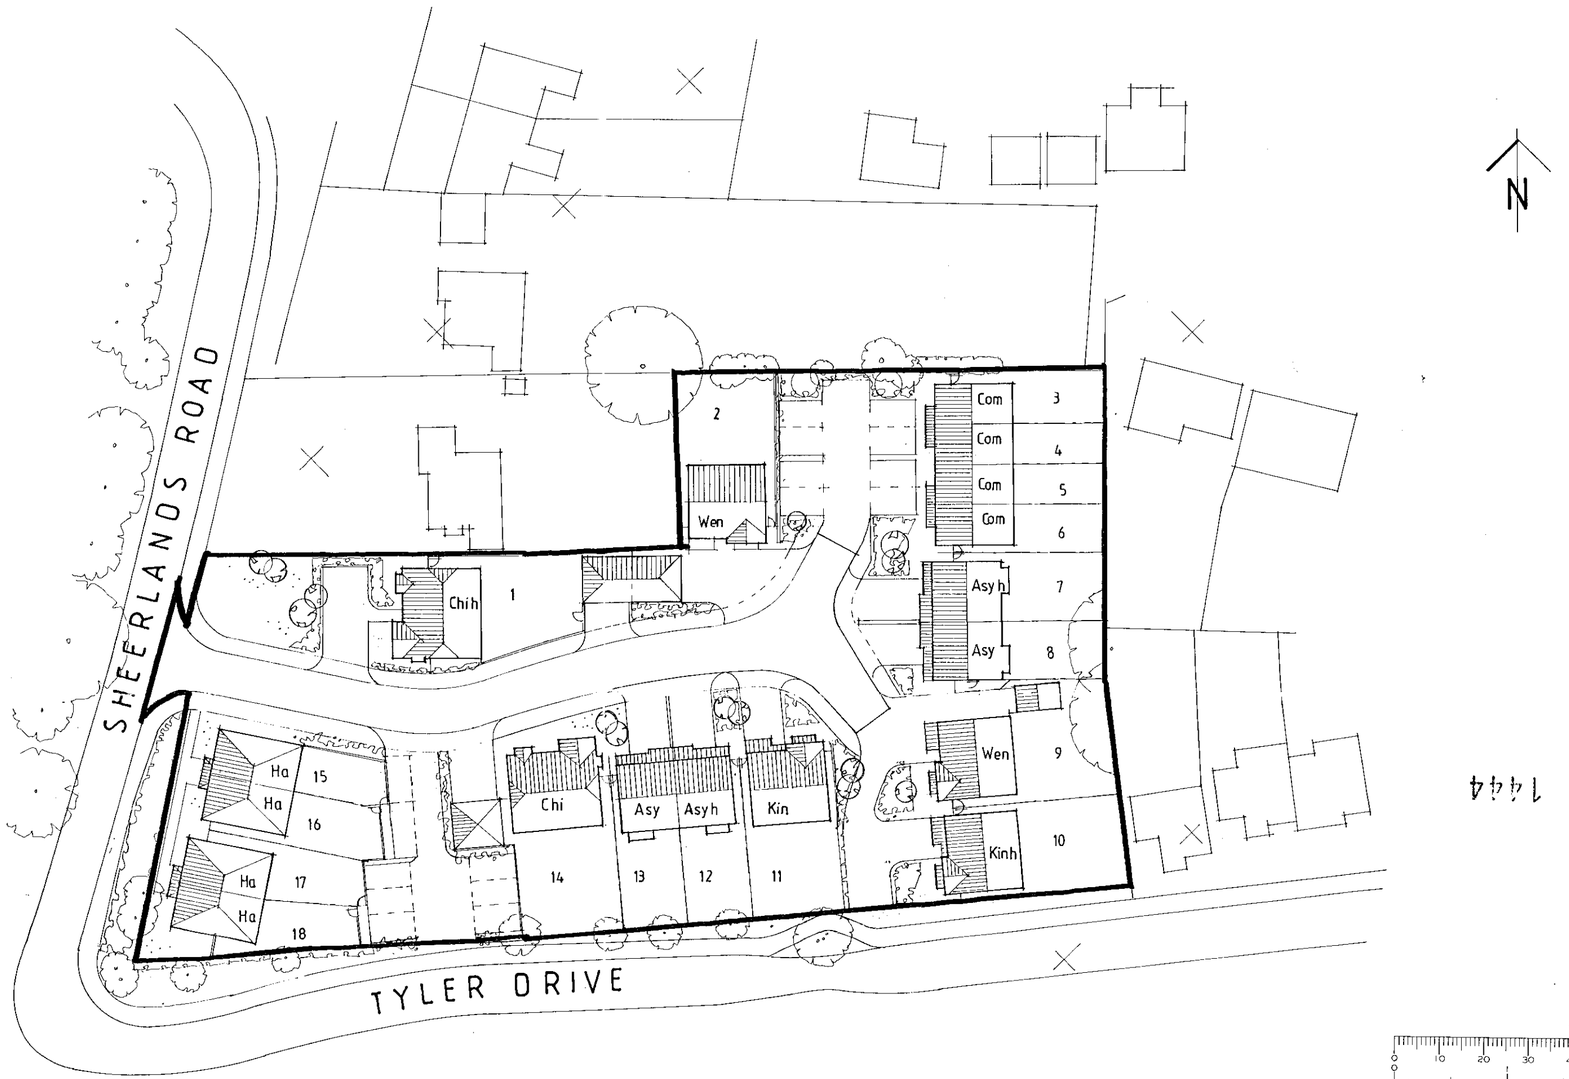

18.APR.2000* 1444

SUPERSEDED

Rev.	Date	Description	Init.

Thameswey Homes Limited

Thorney Lane, Iver,
Buckinghamshire, SL0 9HF.
Telephone: Iver (0753) 655777

Project: SHEERLANDS ROAD, ARBORFIELD

Drawing: Site Plan

Date: 14.4.00 | Drawn: SJ | Checked:

Scale: 1:500

Number: 99P9402 | Revision:

RAPIDOS 705

Work to figured dimensions only.

This drawing is copyright.