24.MAR2000* 1059

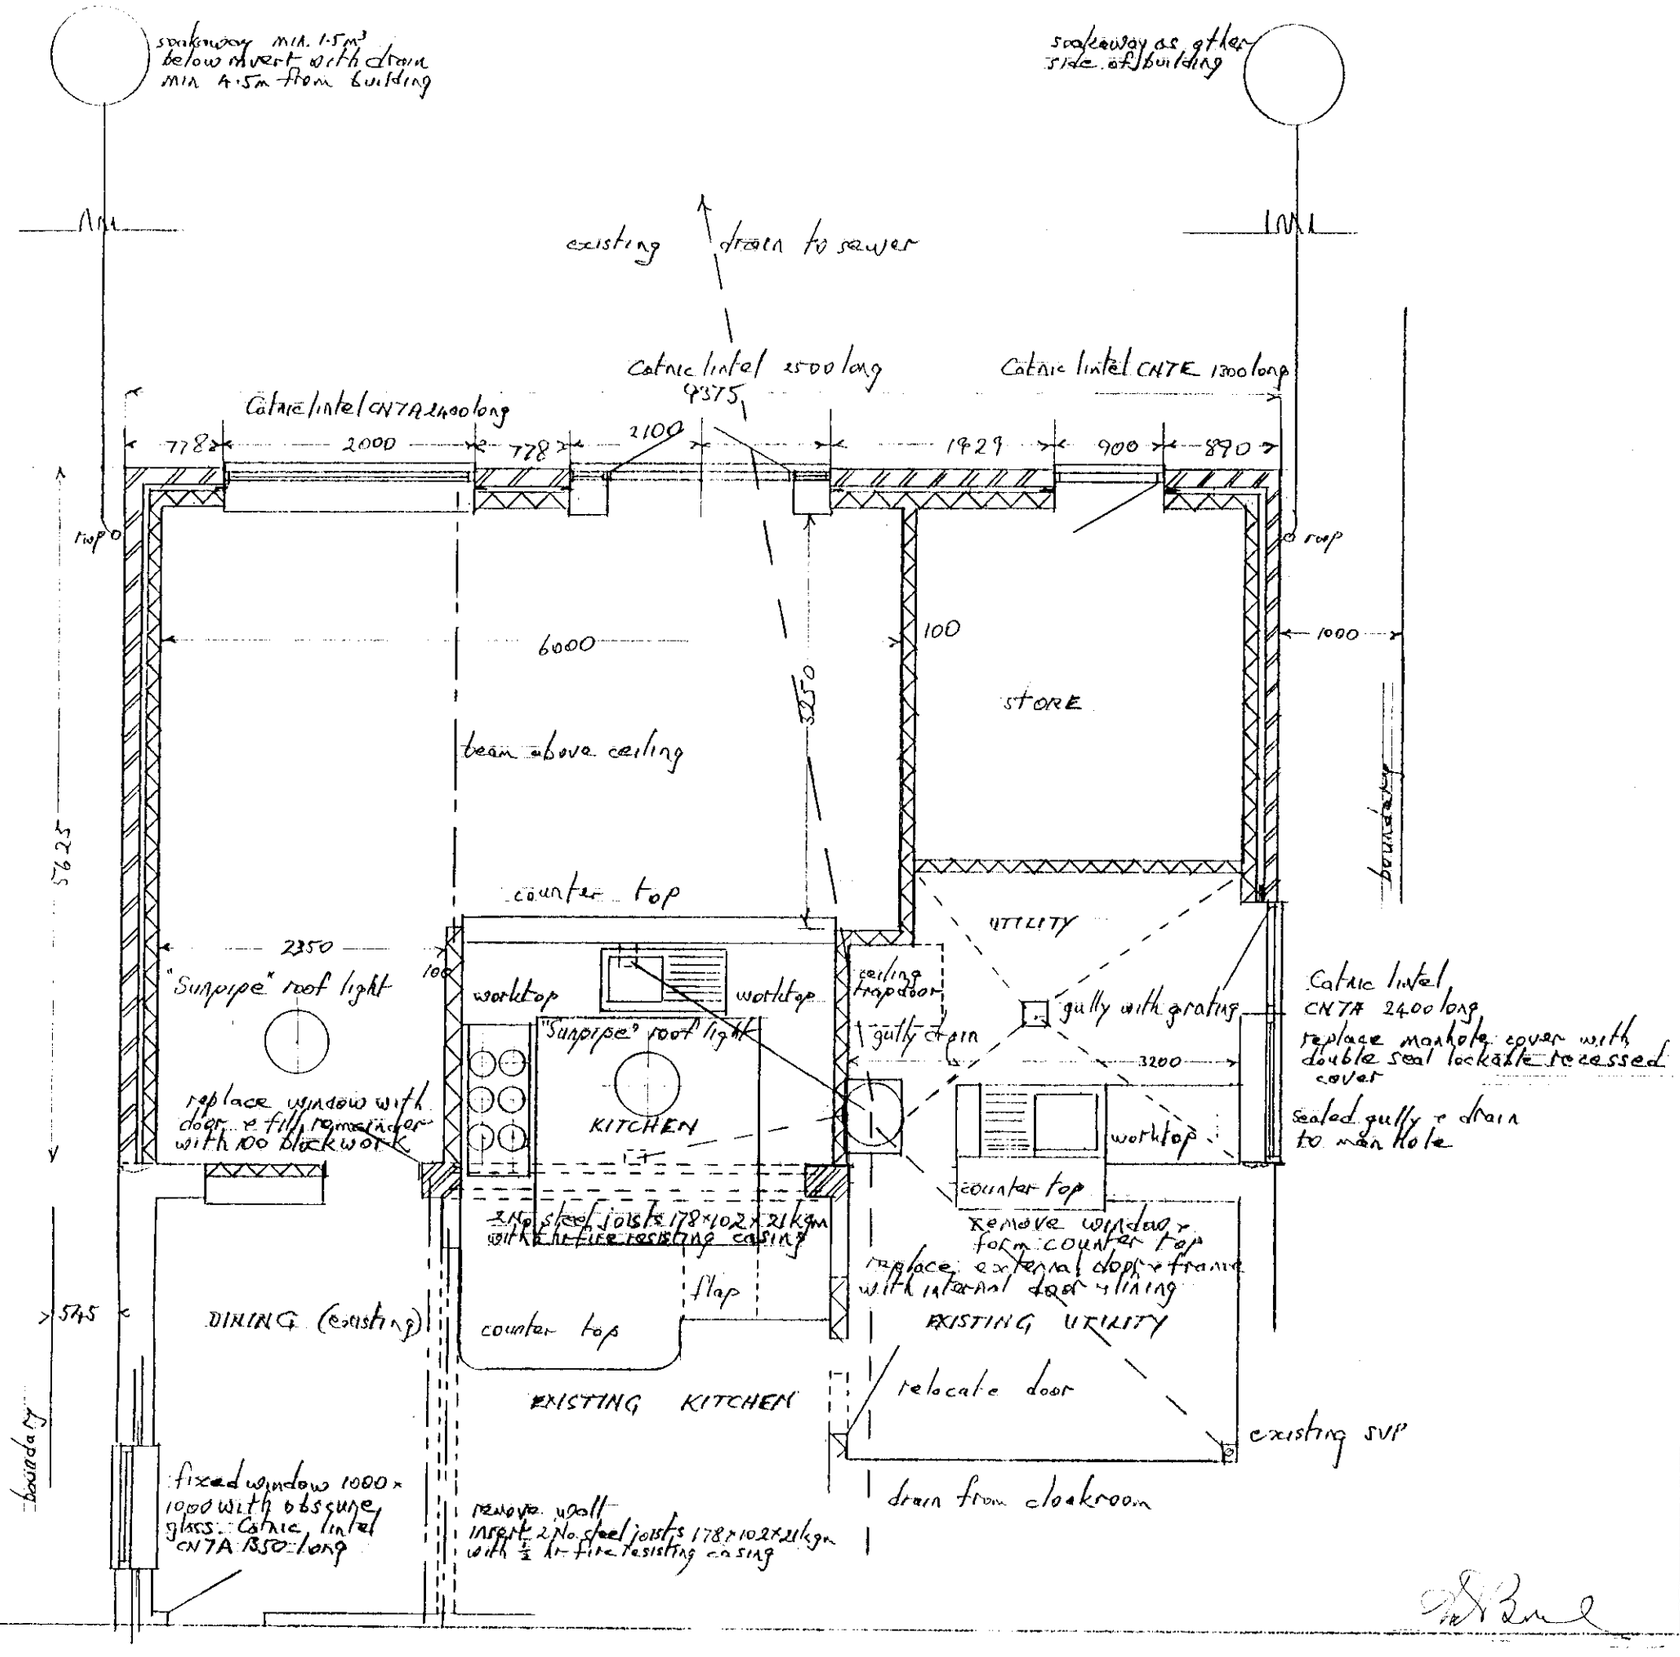

PROPOSED EXTENSION TO REAR OF
471 READING ROAD WINNERSH, RG 41 5HX
for Mr & Mrs M. PROSSER

PLAN Scale 1:50
Drawing No 300 Rev A February 2000

A.D. BIRCH FRICS 41 South Street, Reading RG1 4QU
Contact at: (0118) 949 9000

5/7/00

24.MAR2000* 1059

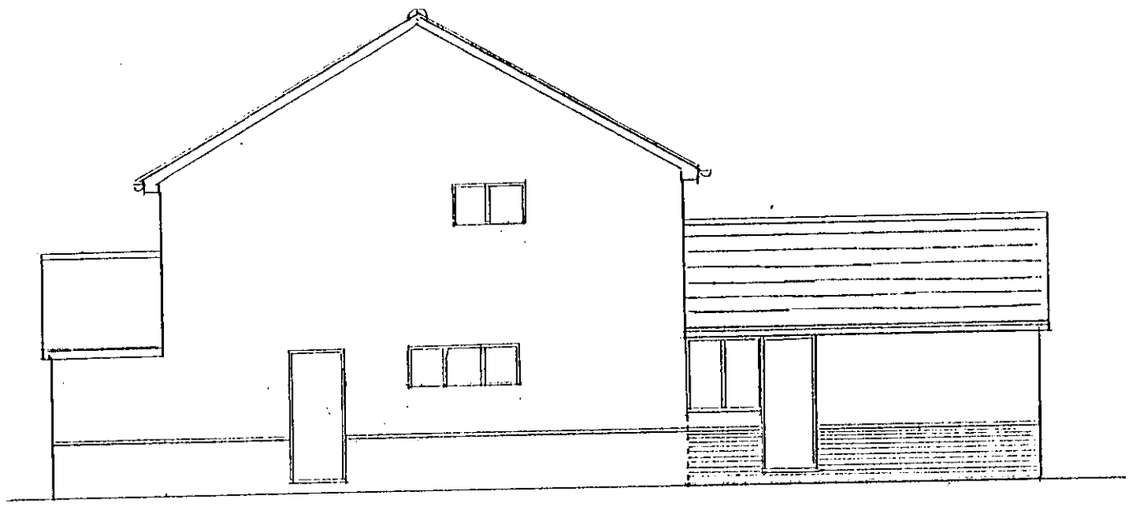

SOUTH EAST ELEVATION

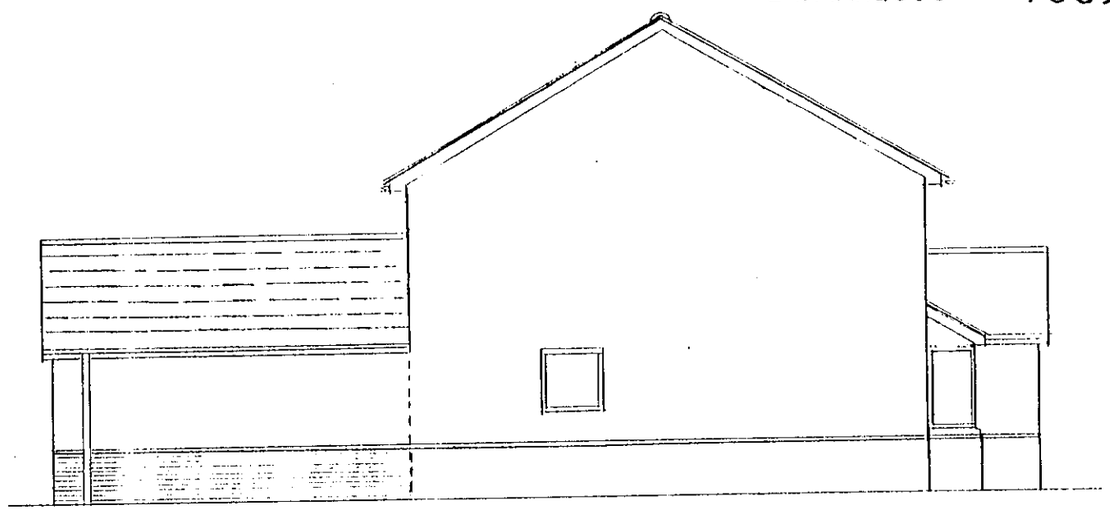

NORTH WEST ELEVATION

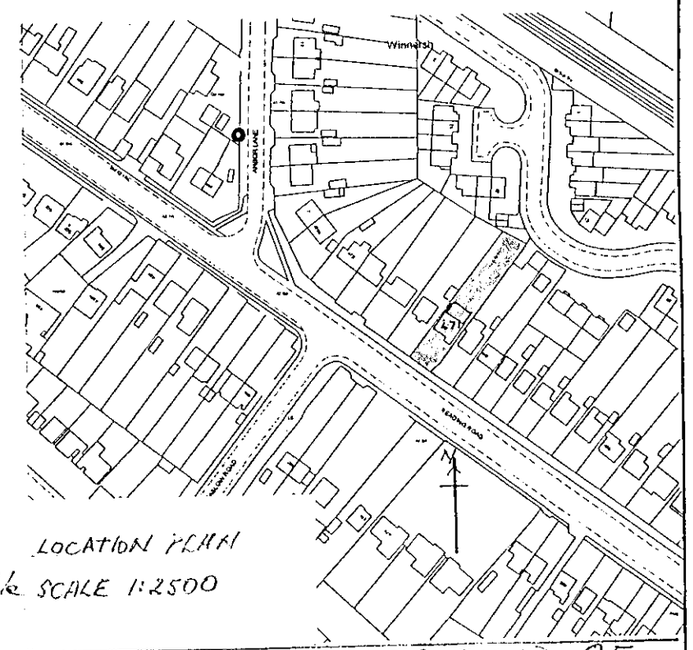

LOCATION PLAN
SCALE 1:2500

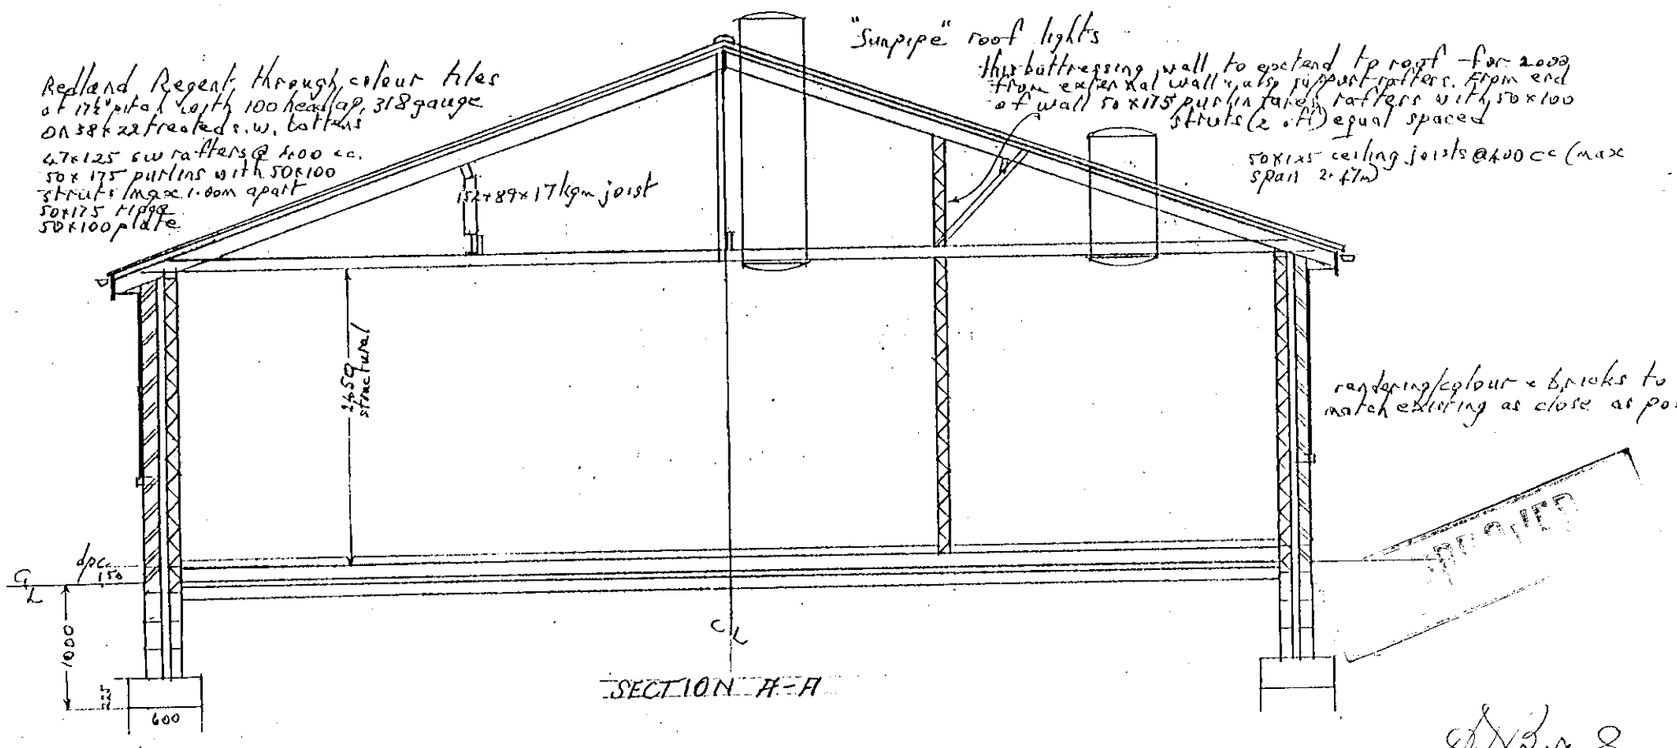

PROPOSED EXTENSION TO REAR OF
471 READING ROAD, WINNERSH, RG41 5HX
for Mr + Mrs M. PROSSER

SECTION + SIDE ELEVATIONS Scales 1:50 1:100
DRAWING No. 500 Rev A FEBRUARY 2000

A.D. BIRCH FRICS 41 South Street, READING, RG1 4QU
Contact at: (0118) 949 9000

4 5/1/00

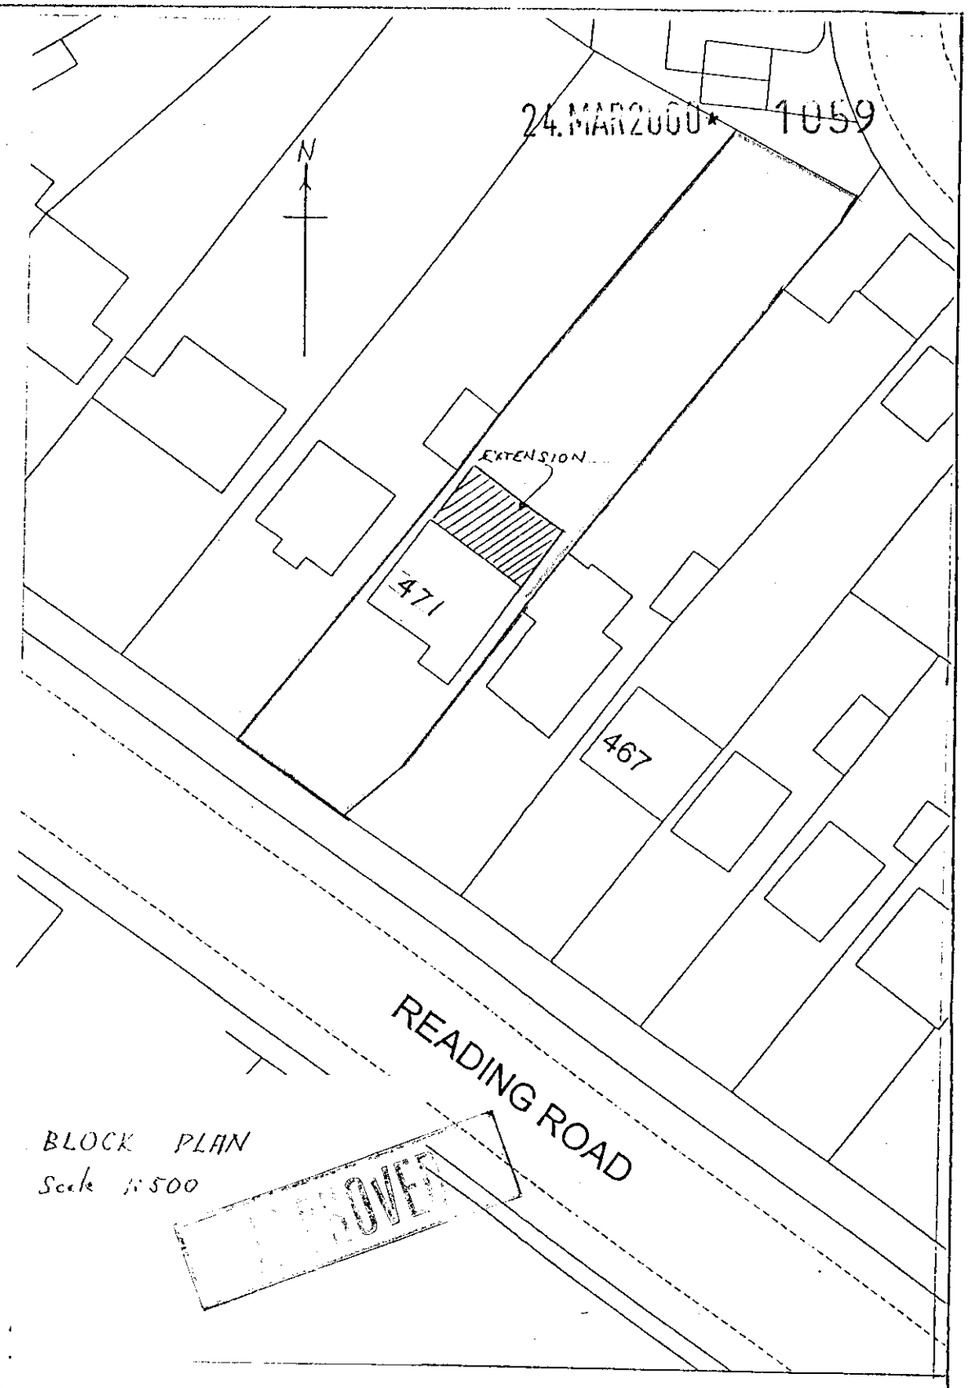



REAR ELEVATION

PROPOSED EXTENSION TO REAR OF
471 READING ROAD, WINNERSH RG41 5HX
for Mr & Mrs M. PROSSER

REAR ELEVATION Scale 1:50
DRAWING No. 400 REV. B February 2000
A.D. BIRCH FRICS, 41 South Street, Reading, RG1 4QU.
Contact at: (0118) 949 9000

5/1/00