24.MAR2000* 1061

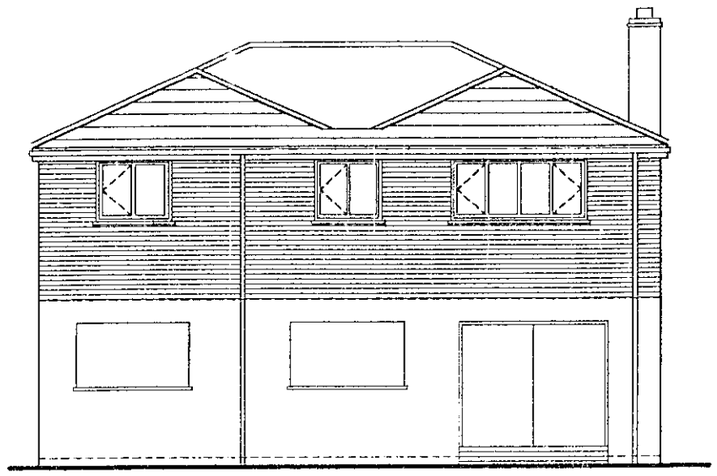

REAR ELEVATION

Obscure glazing to en-suite window

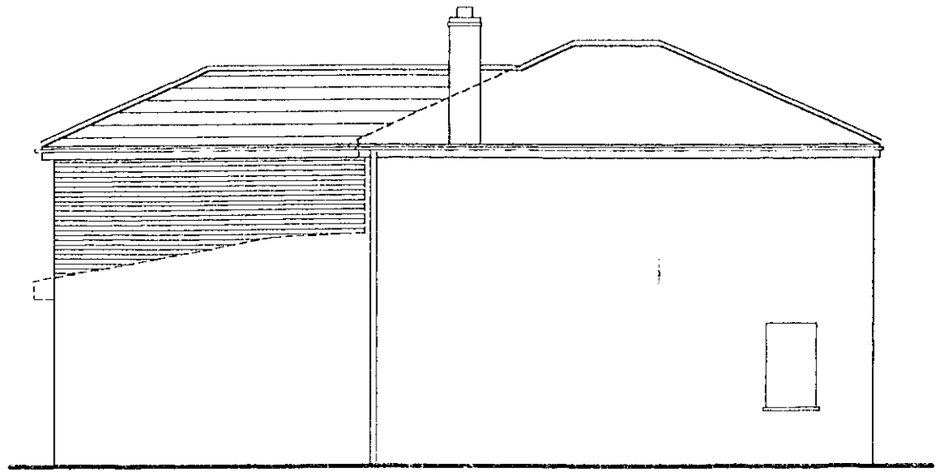

SIDE ELEVATION

Materials

Roof:	Roof tiles to match existing
Walls:	brickwork to match existing
Windows:	white pvc-u double glazed

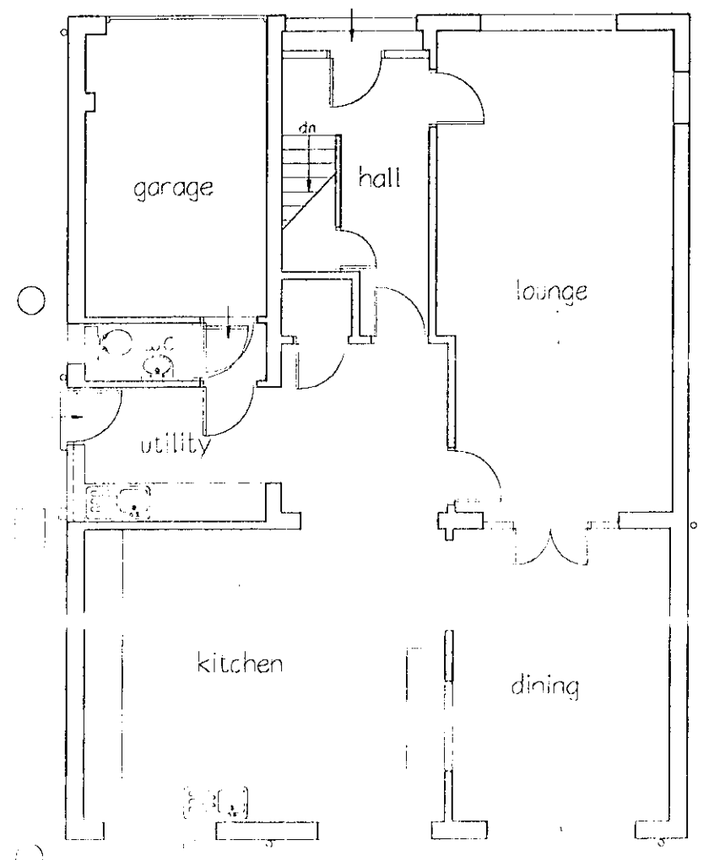

GROUND FLOOR PLAN

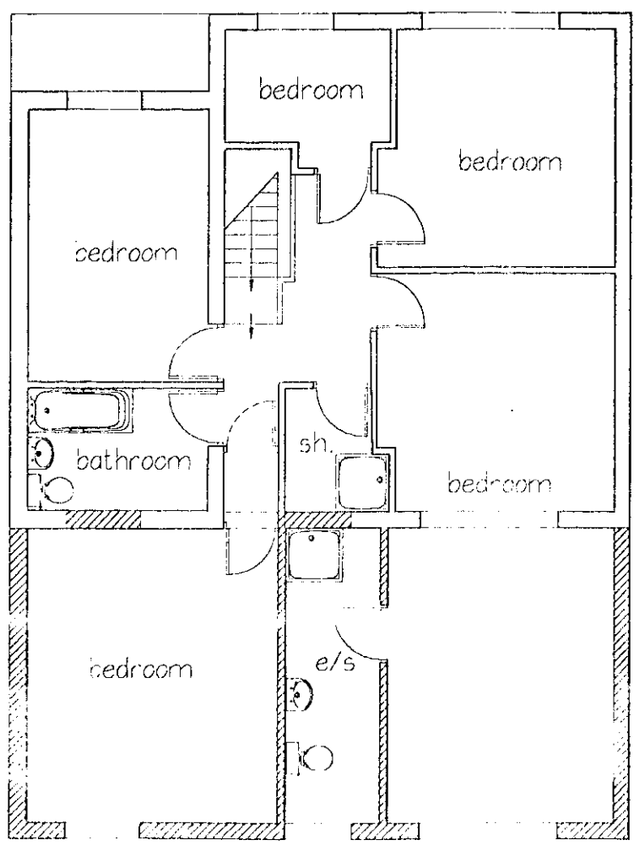

FIRST FLOOR PLAN

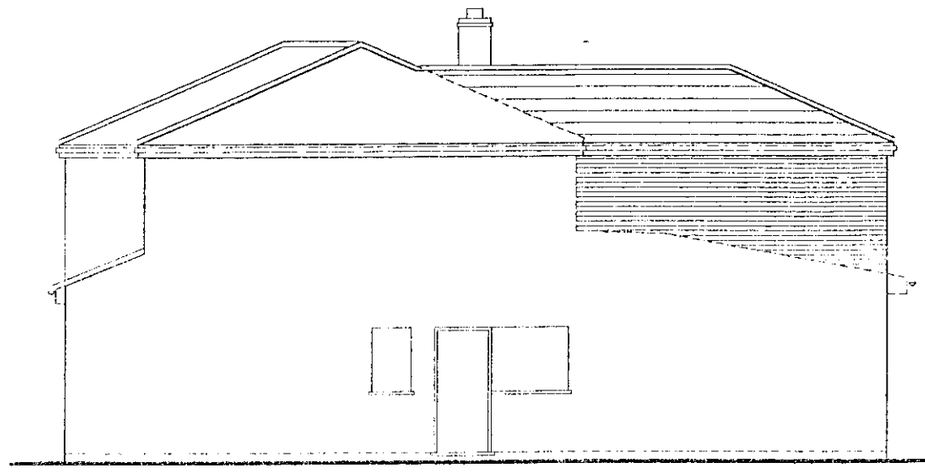

SIDE ELEVATION

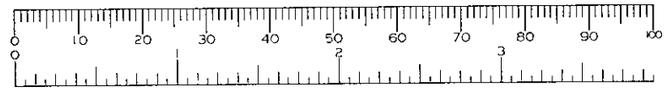

APPROVED

Job: 8 Park Lane, Charvil, Reading	Date: Mar 00	Building contractor to verify all dimensions prior to setting out, commencing works or detailing shop drawings. Any discrepancies are to be reported to the supervising officer immediately. Do not scale from this drawing. © Copyright	Architectural Services 21 Fairway Avenue, Tilehurst, Reading RG30 4QA Tel: Reading (0118) 942 1655 Architectural Design–Planning–Appeals–Surveys
Drawing Title: Proposed First Floor Rear Extension Proposed Plans & Elevations	Scale: 1:100		
	Drawn by: PS	Drawing No: 00756/04	Revision

23/8/00

24.MAR2000* 1061

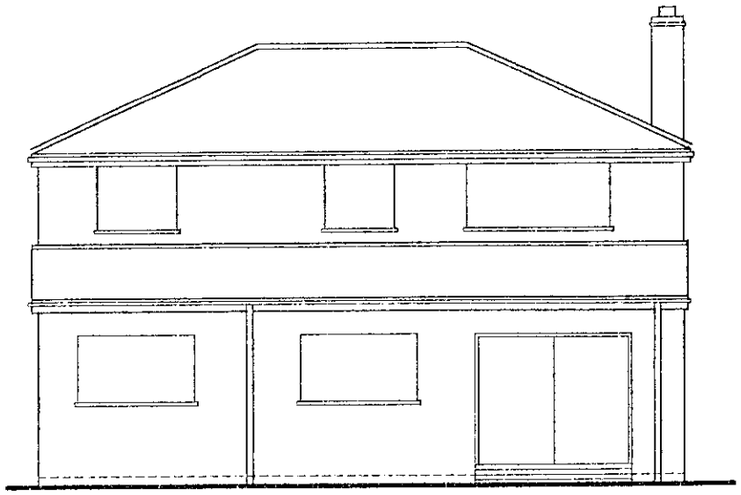

REAR ELEVATION

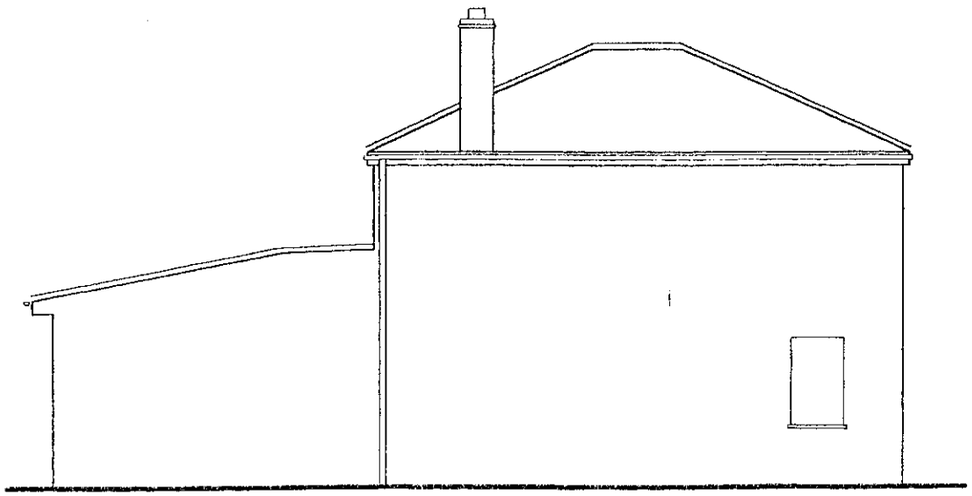

SIDE ELEVATION

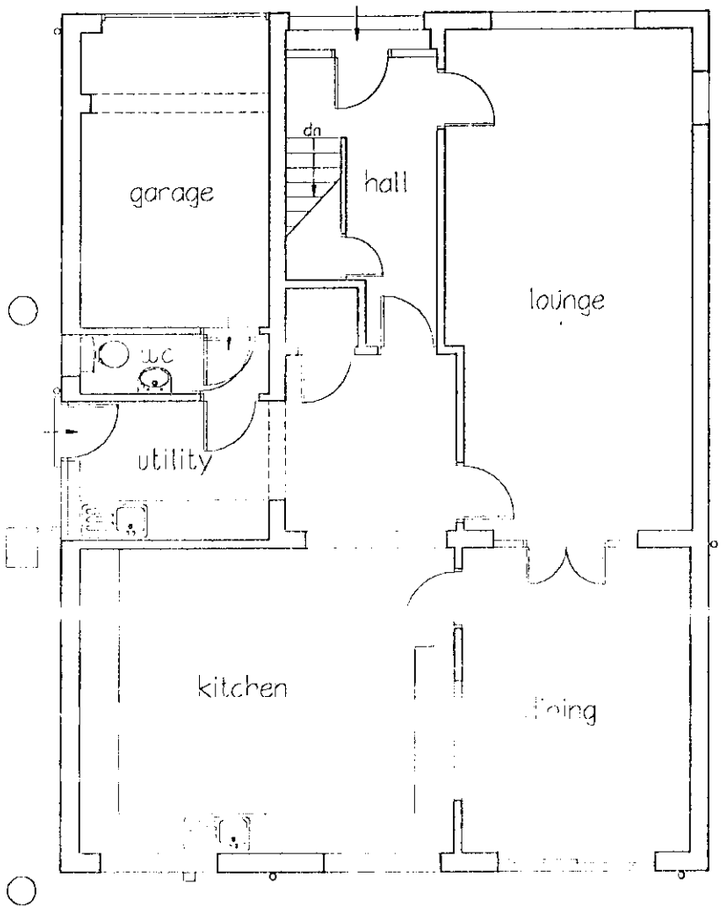

GROUND FLOOR PLAN

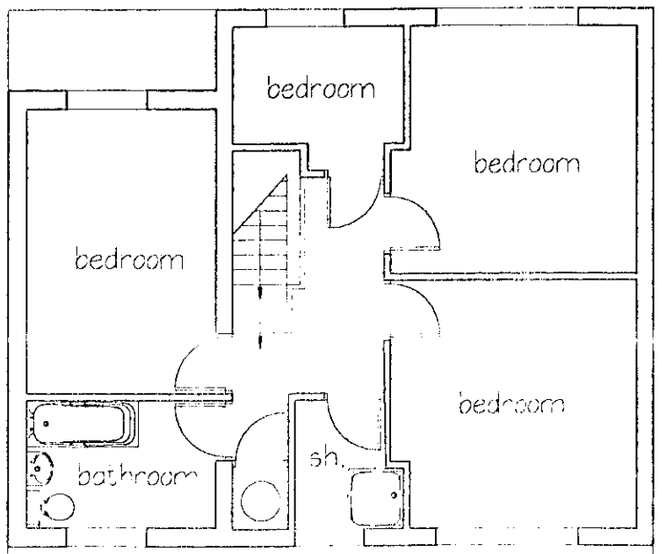

FIRST FLOOR PLAN

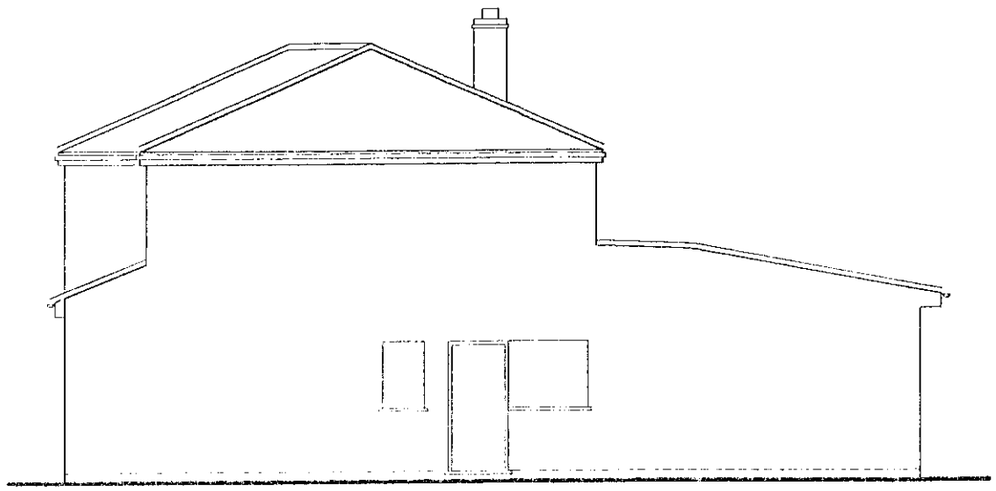

SIDE ELEVATION

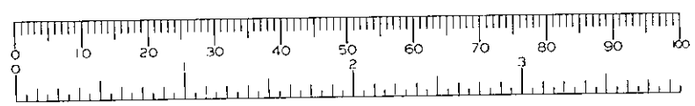

Job: 8 Park Lane, Caryll, Reading	Date: Mar 00	Building contractor to verify all dimensions prior to setting out, commencing works or detailing shop drawings. Any discrepancies are to be reported to the supervising officer immediately. Do not scale from this drawing. © Copyright	Architectural Services 21 Fairway Avenue, Tilehurst, Reading RG30 4QA Tel: Reading (0118) 942 1655 Architectural Design–Planning–Appeals–Surveys
Drawing Title: Proposed First Floor Rear Extension Existing Plans & Elevations	Scale: 1:100		
	Drawn by: PS	Drawing No: 00756/03	Revision