PROPOSED REAR ELEVATION

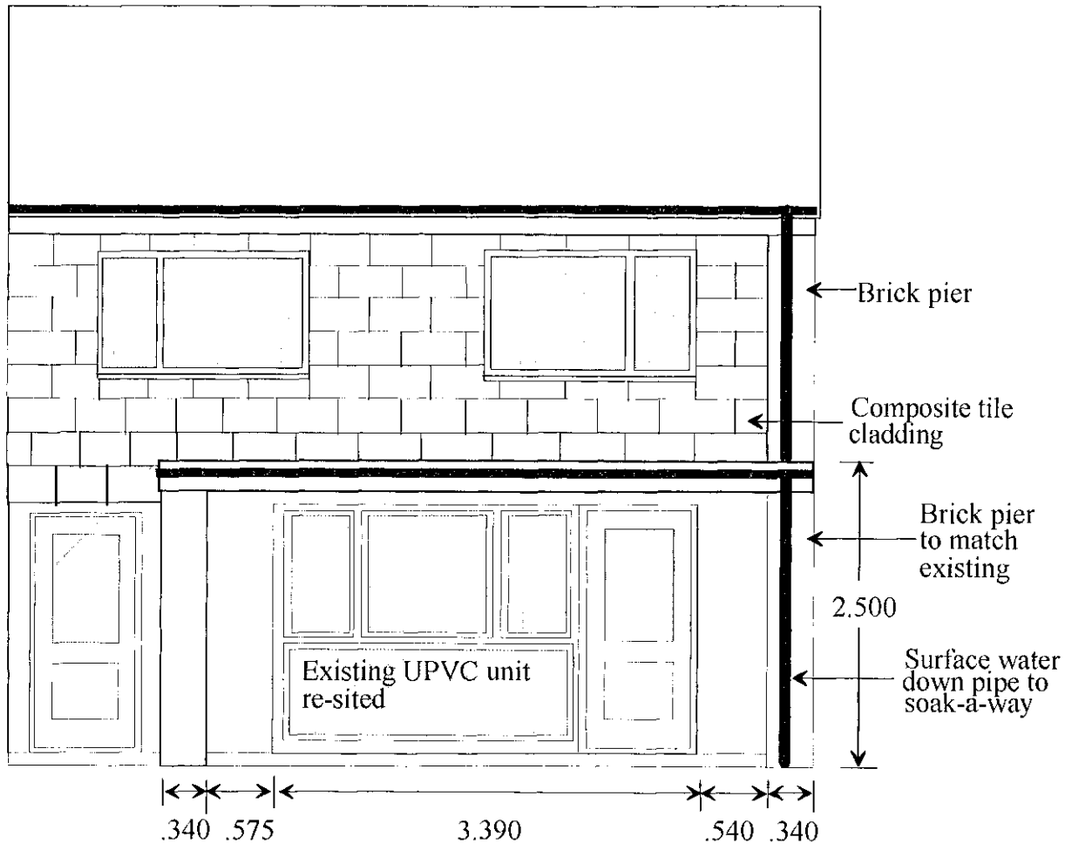

PROPOSED PLAN

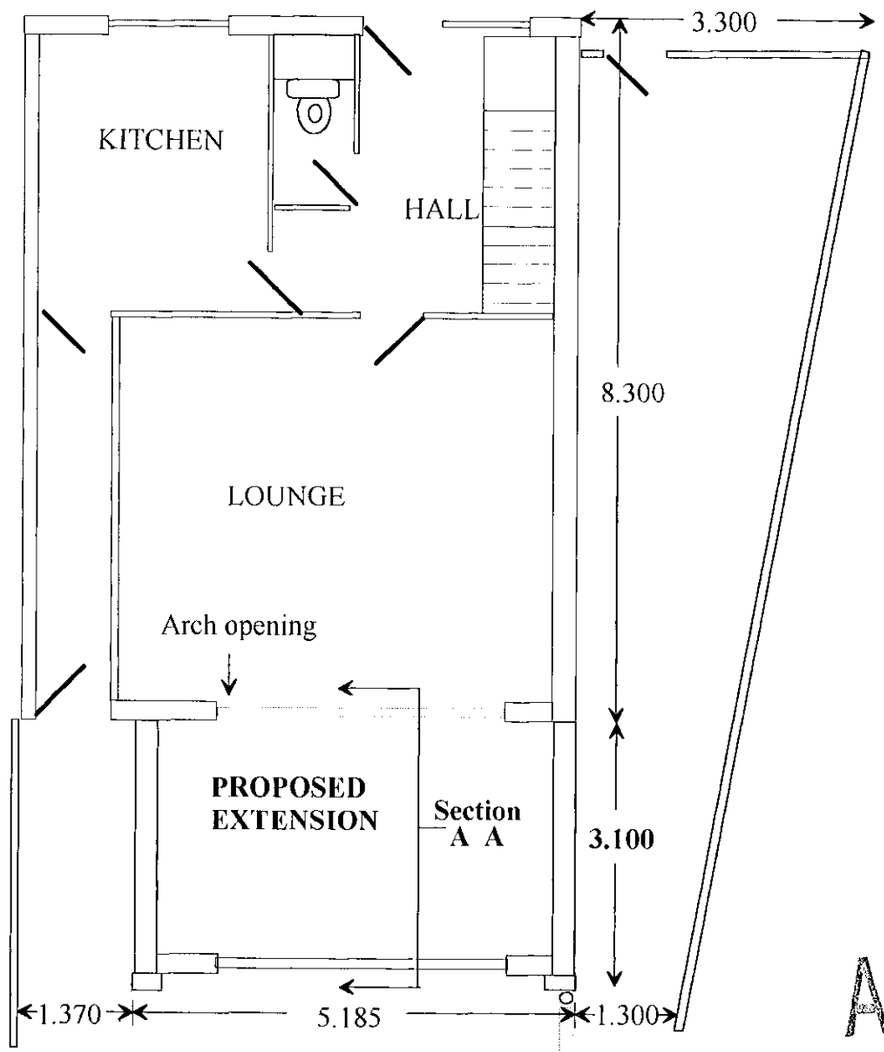

APPROVED

PROPOSED END ELEVATIONS

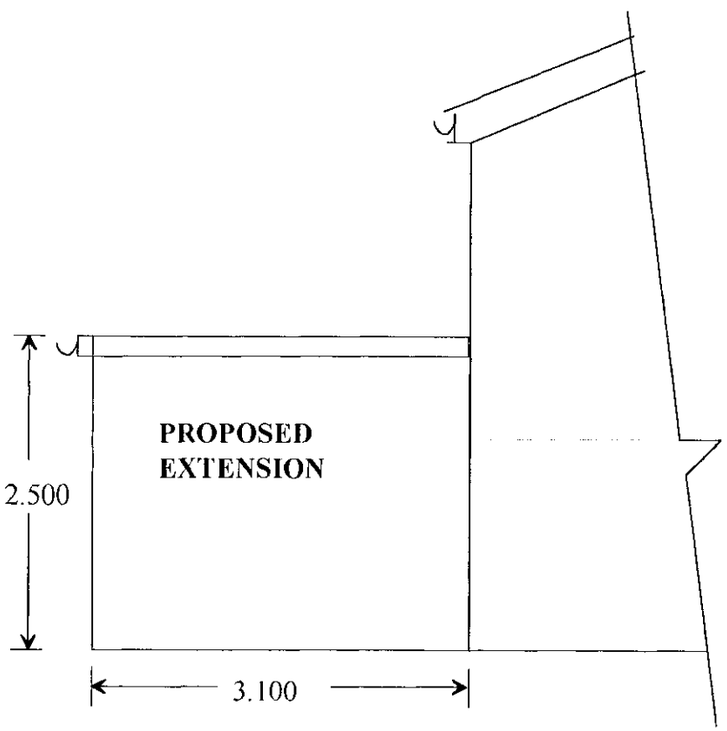

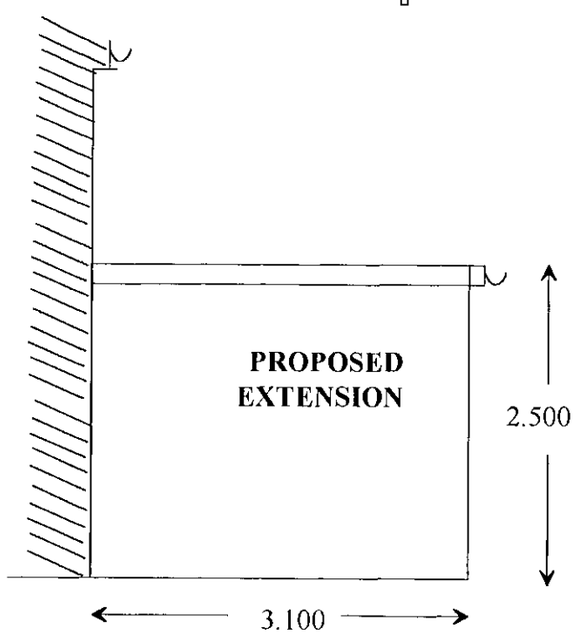

THE BRAN PARTNERSHIP
Nye Timbers, Shortheath Lane,
Sulhamstead, Reading, Berks RG7 4EQ

CLIENT	Mr & Mrs C. Marson
ADDRESS	36, Pitford Rd Woodley
TITLE	Proposed Plan & Elevation
DATE	10/02/2000
AMENDED	28/03/2000
SCALE	Dimensions listed
DRAWING	DTC/1001/02

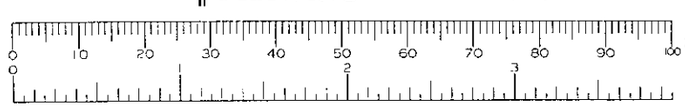

EXISTING REAR ELEVATION

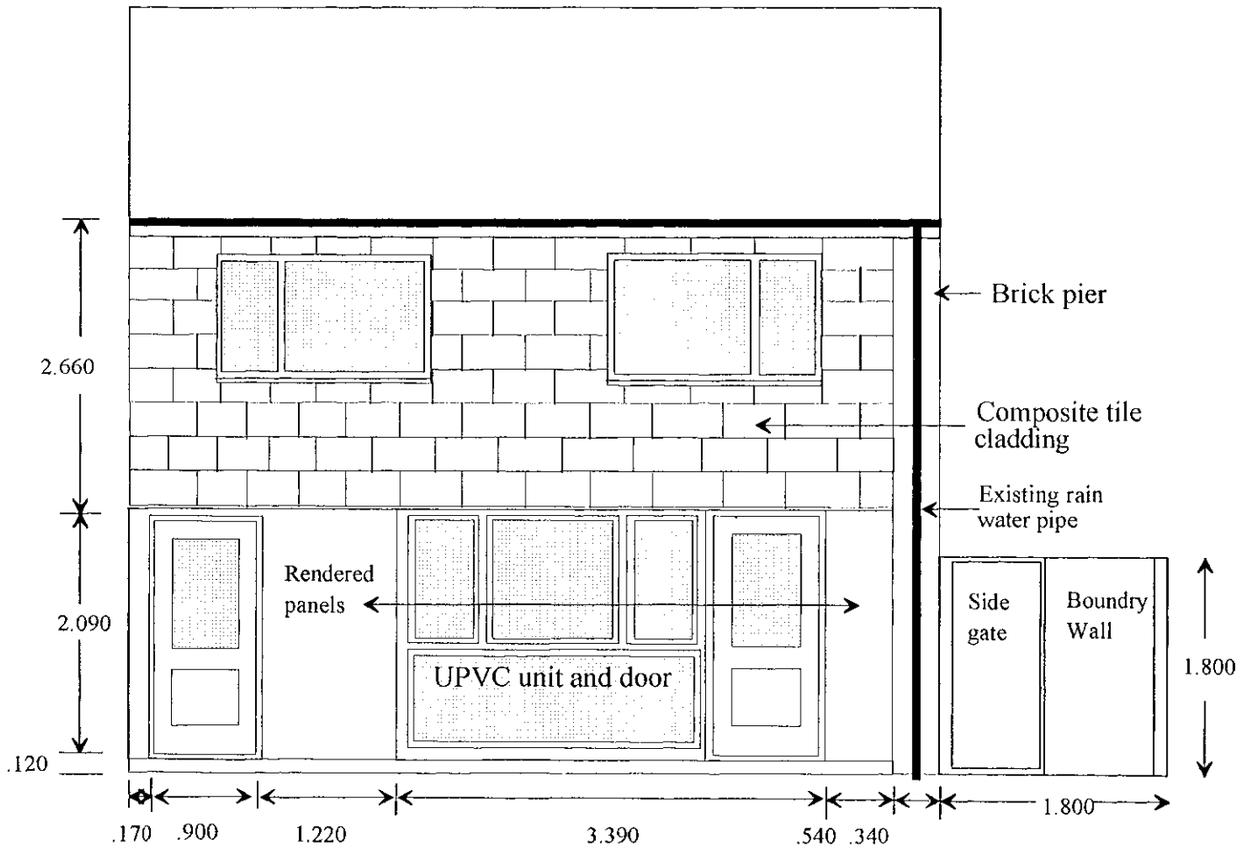

END ELEVATION

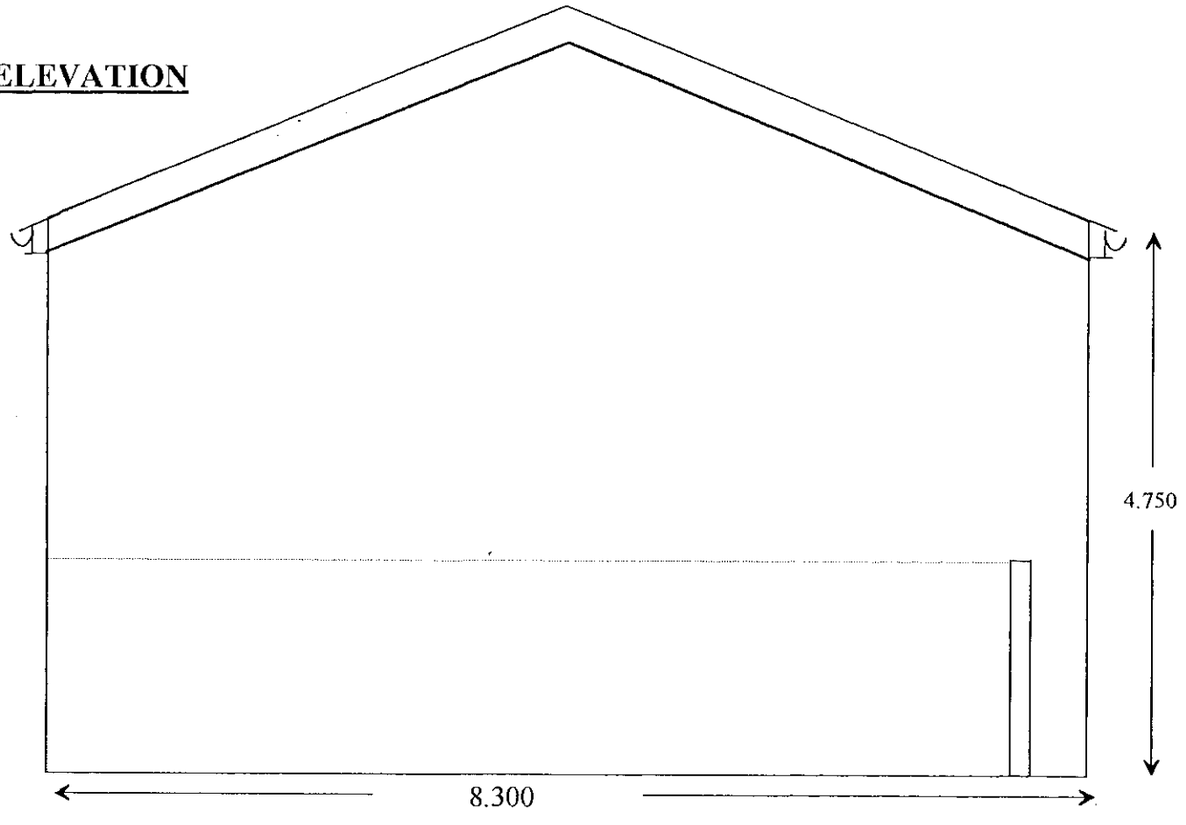

EXISTING PLAN

29.MAR2000* 1050

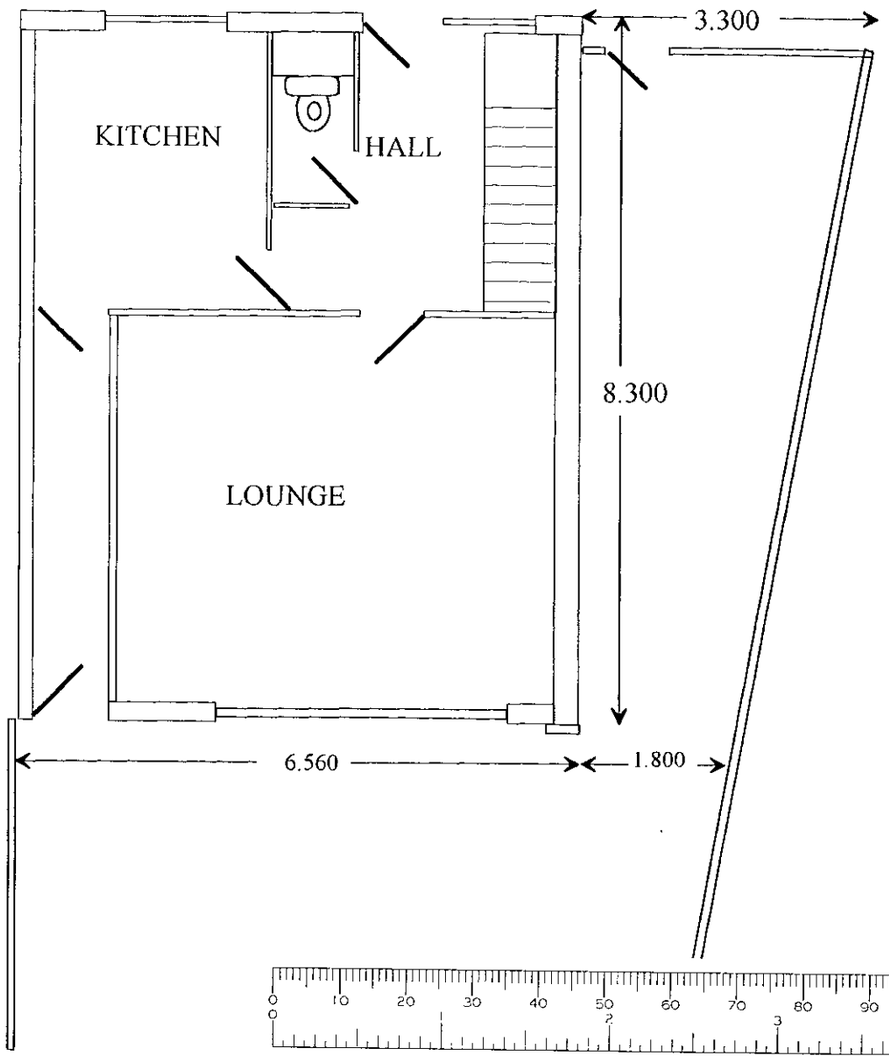

THE BRAN PARTNERSHIP	
Nye Timbers, Shortheath Lane, Sulhamstead, Reading, Berks RG7 4EQ	
CLIENT	**Mr & Mrs C. Marson**
ADDRESS	**36, Pitford Rd Woodley**
TITLE	**Existing Plan & Elevation**
DATE	**10/02/2000**
SCALE	**Dimensions listed**
DRAWING	**DTC/1001/01**

PROPOSED REAR ELEVATION

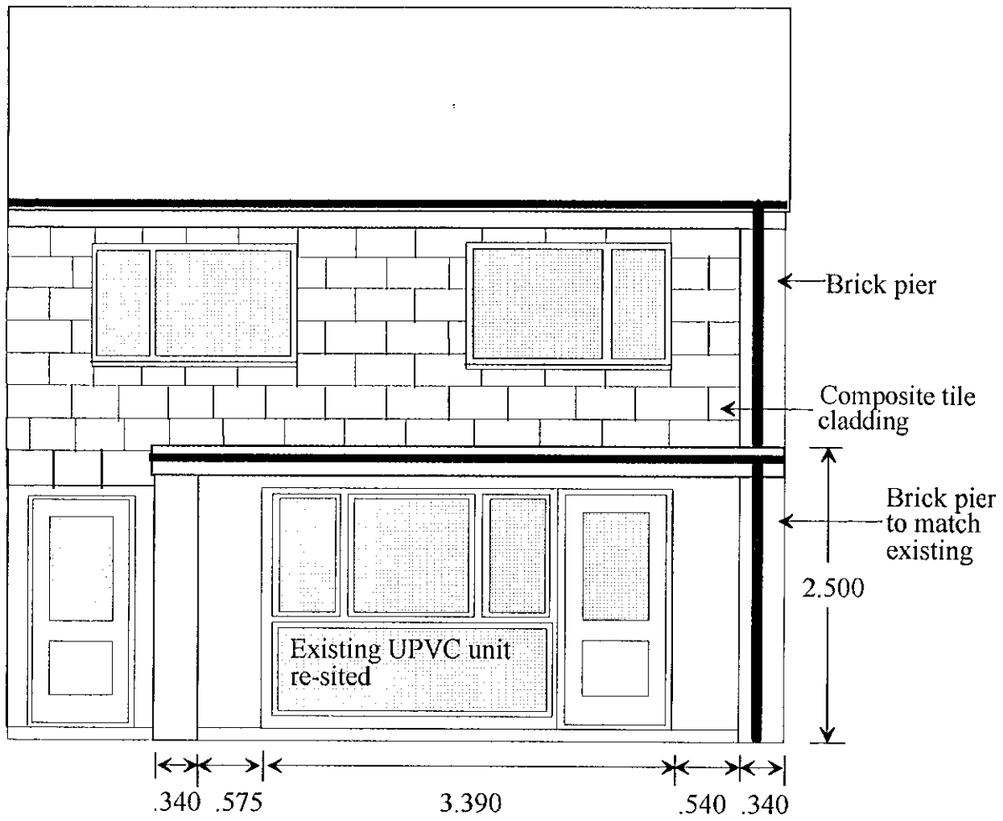

PROPOSED END ELEVATION

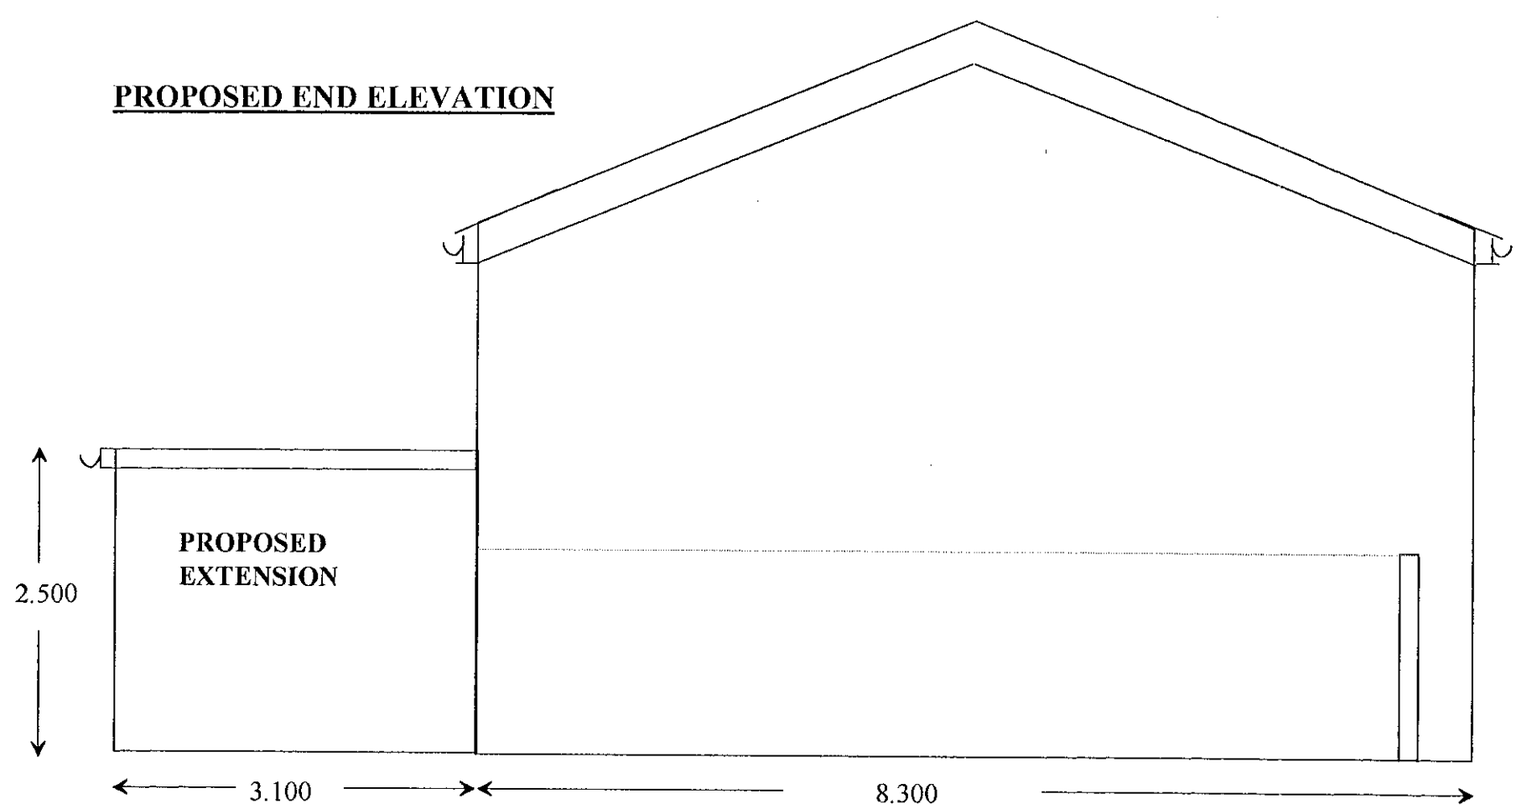

PROPOSED PLAN

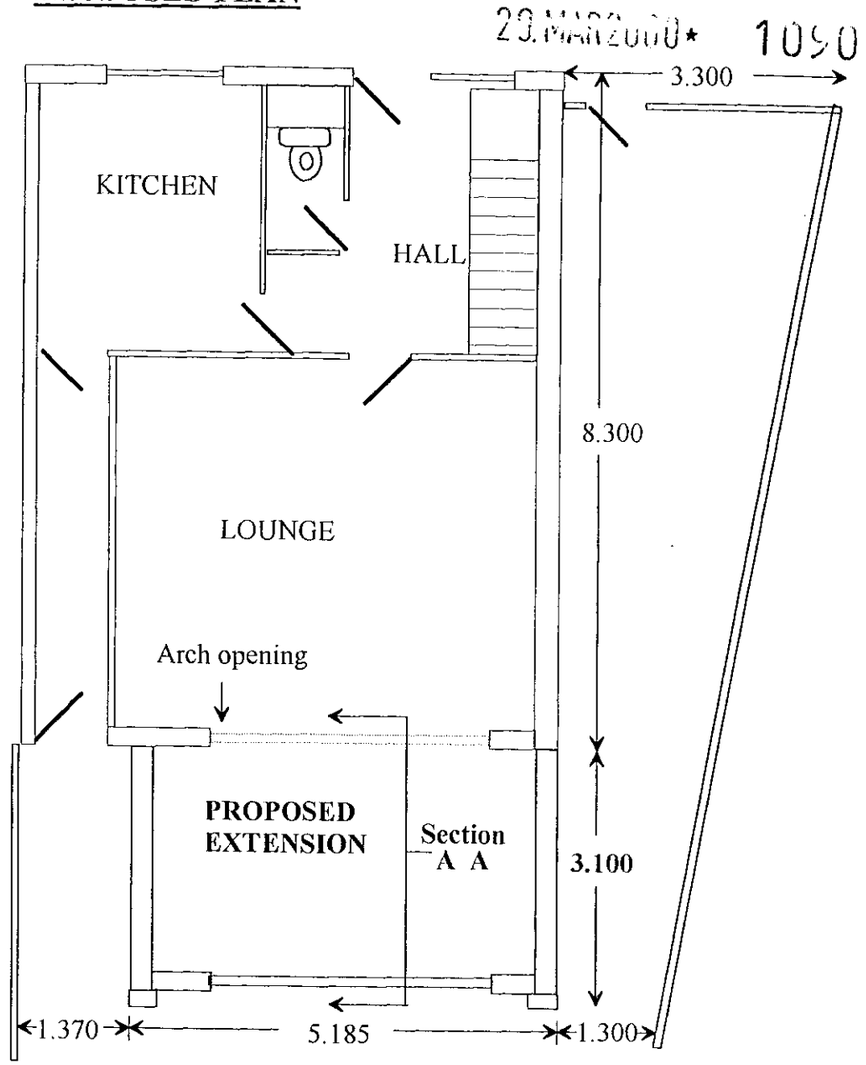

APPROVED

THE BRAN PARTNERSHIP Nye Timbers, Shortheath Lane, Sulhamstead, Reading, Berks RG7 4EQ	
CLIENT	Mr & Mrs C. Marson
ADDRESS	36, Pitford Rd Woodley
TITLE	Proposed Plan & Elevation
DATE	10/02/2000
SCALE	Dimensions listed
DRAWING	DTC/1001/02

D 12/2/00

DETAIL FLOOR PLAN

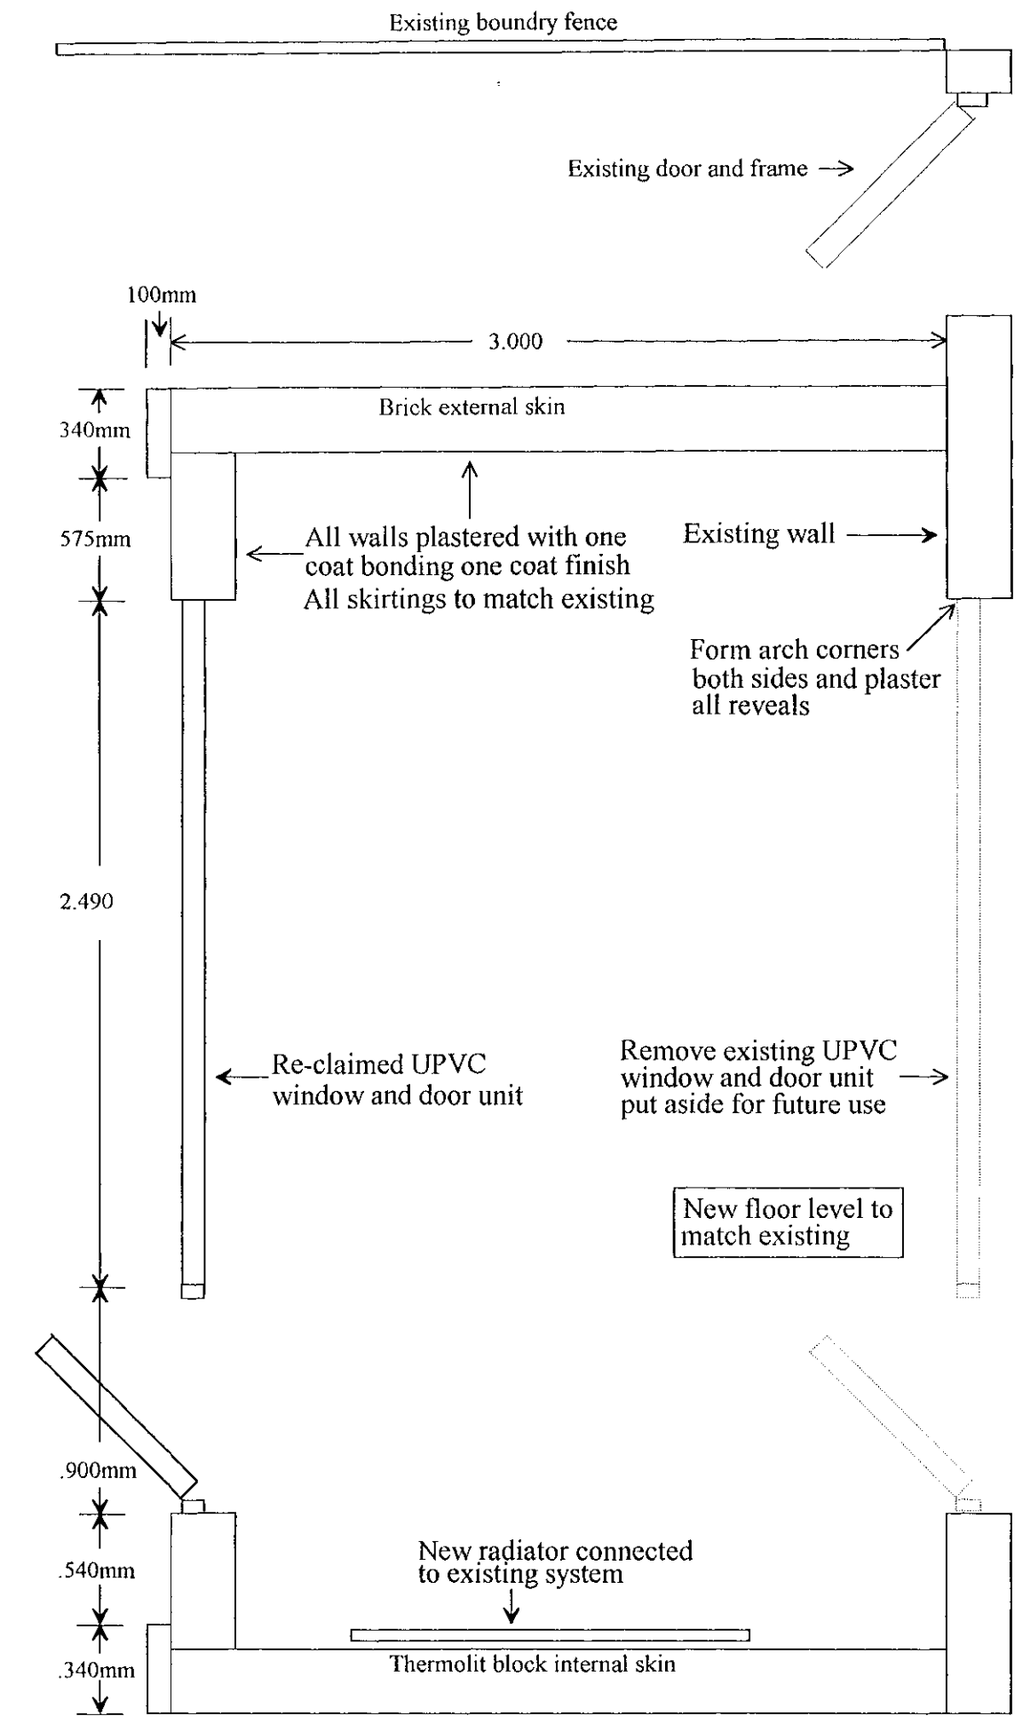

SECTION A A

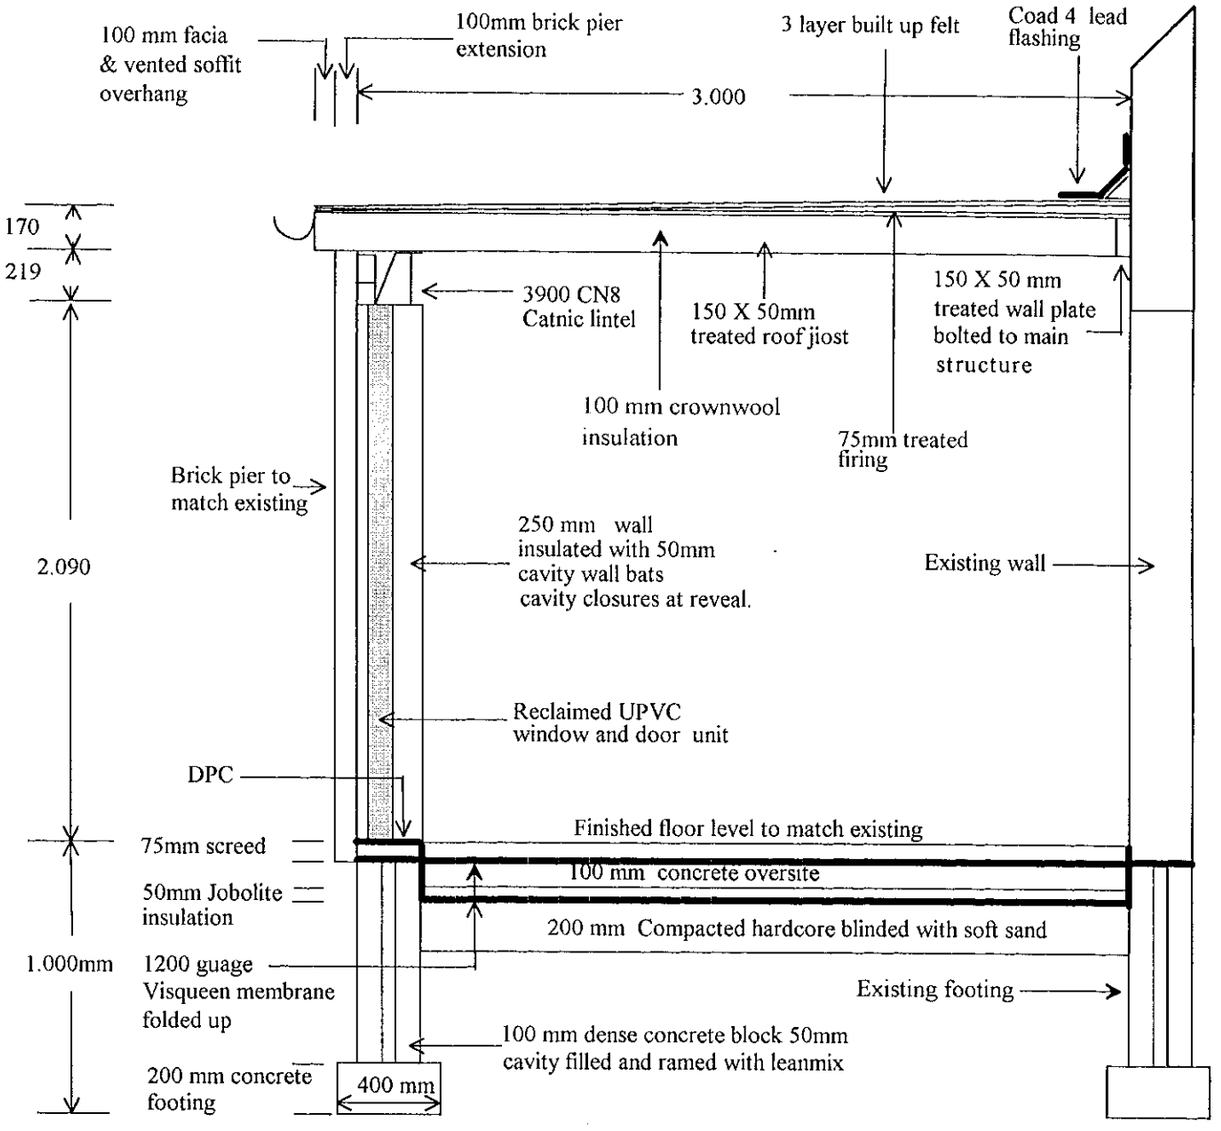

29 MAR 2000

APPROVED

THE BRAN PARTNERSHIP
Nye Timbers, Shortheath Lane,
Sulhamstead, Reading, Berks RG7 4EQ

CLIENT	**Mr & Mrs C. Marson**
ADDRESS	**36, Pitford Rd Woodley**
TITLE	**Detail Plan & Section**
DATE	**10/02/2000**
SCALE	**Dimensions listed**
DRAWING	**DTC/1001/03**