

SOUTH ELEVATION

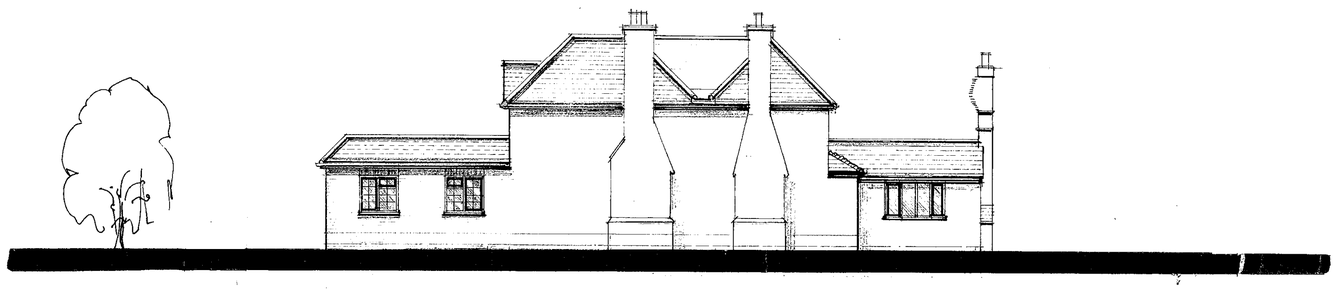

WEST ELEVATION



NORTH ELEVATION

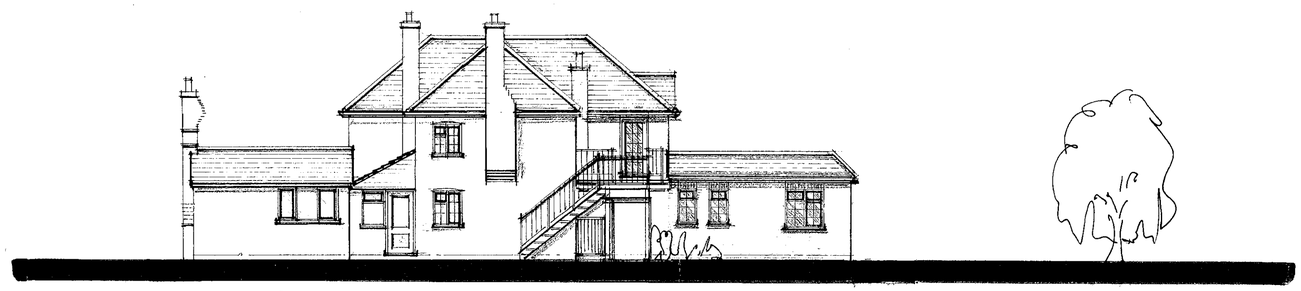

EAST ELEVATION

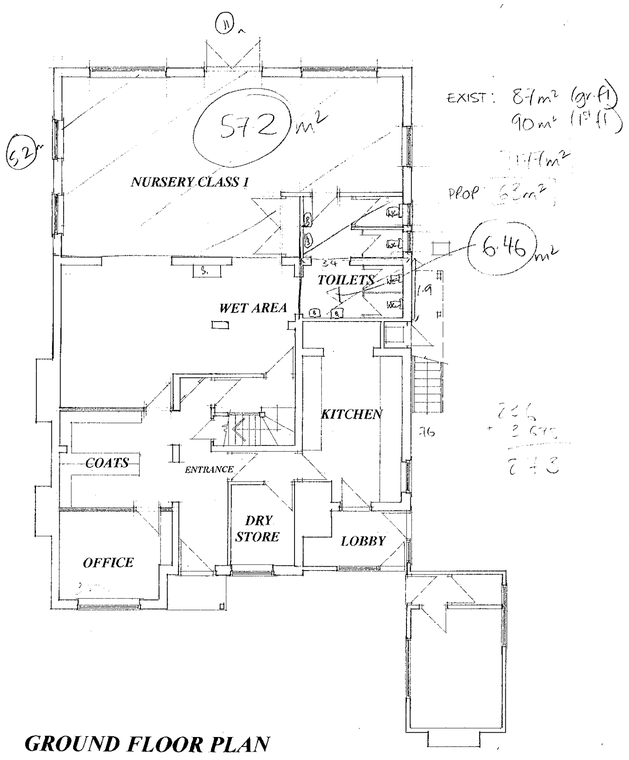

GROUND FLOOR PLAN

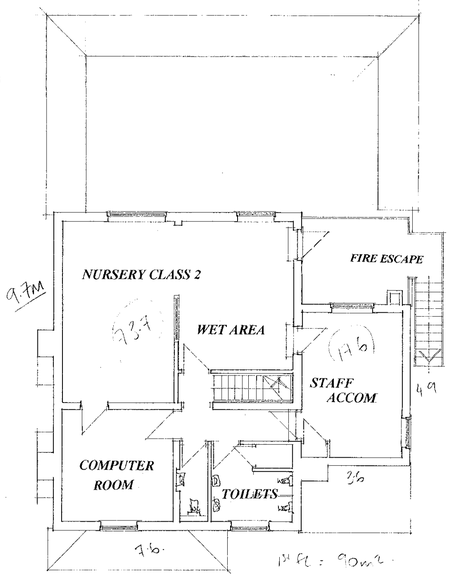

FIRST FLOOR PLAN

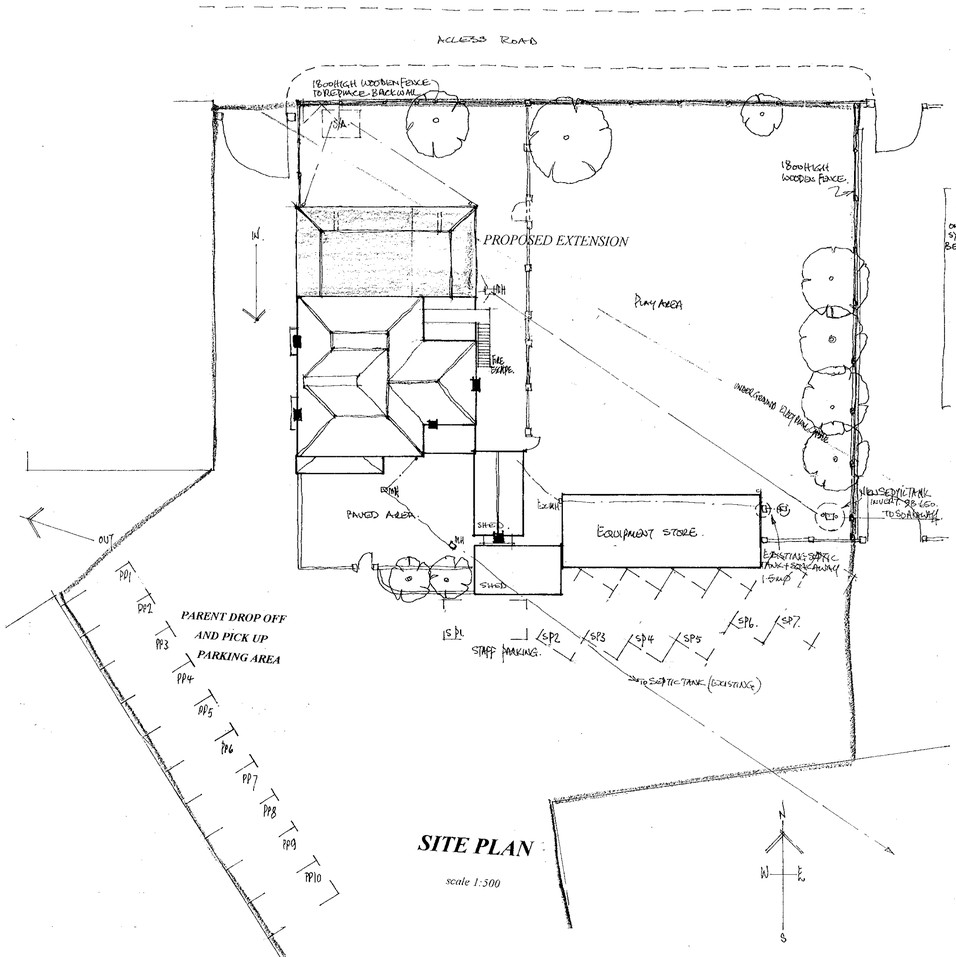

SITE PLAN

scale 1:500

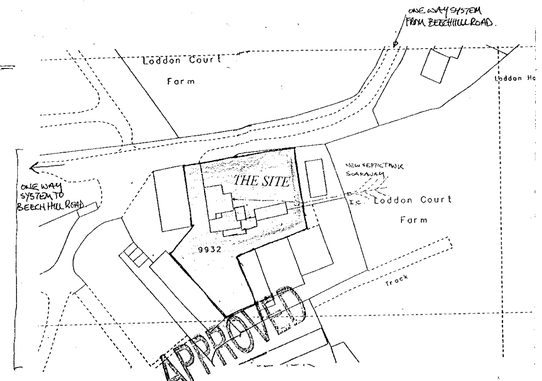

LOCATION PLAN

Proposal
PROPOSED EXTENSION.

Drawing
PLANS AS PROPOSED

Site
LODDON COURT FARM. SPENCERS WOOD

Date November 00 Scale 1:50 & 1:100 Drawing No D 563-01

COLIN DAWSON & ASSOCIATES
Architectural Design & Building Surveying.
MALVERN HOUSE
1 MALVERN WAY
TWYFORD
READING BERKSHIRE RO10 9PY
Tel: (0118) 9343322 Fax: (0118) 9343322.

CD 28/2/01