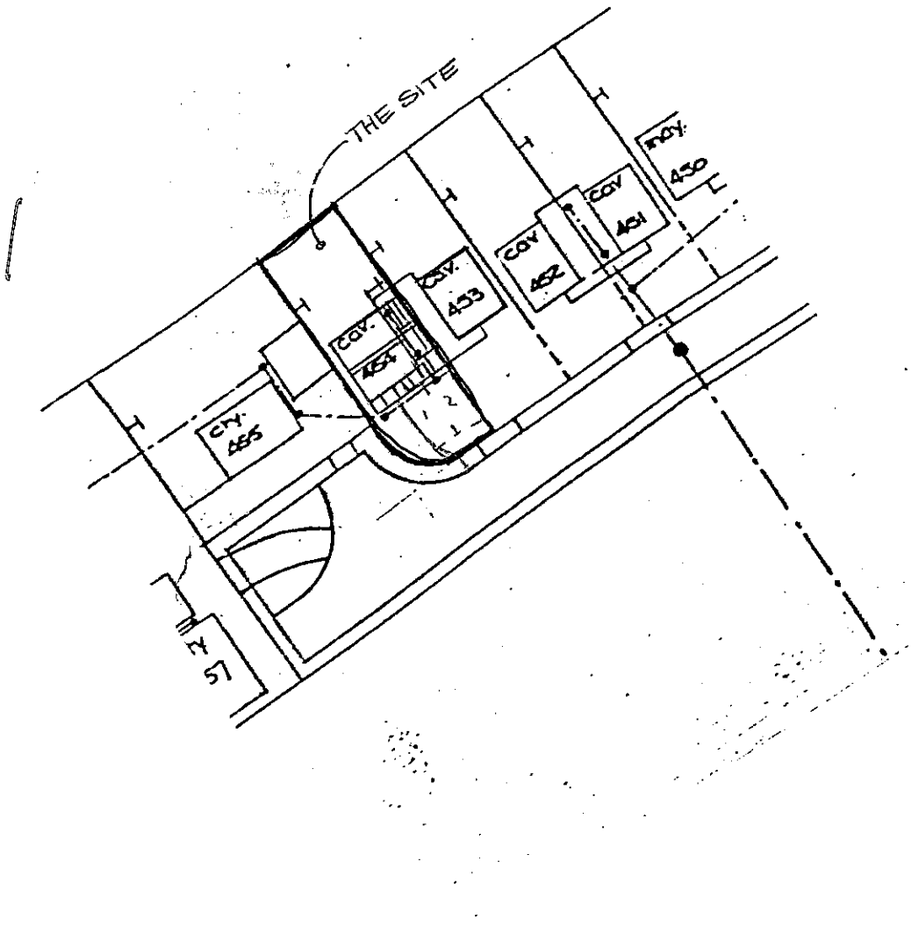

SITE PLAN 1:500

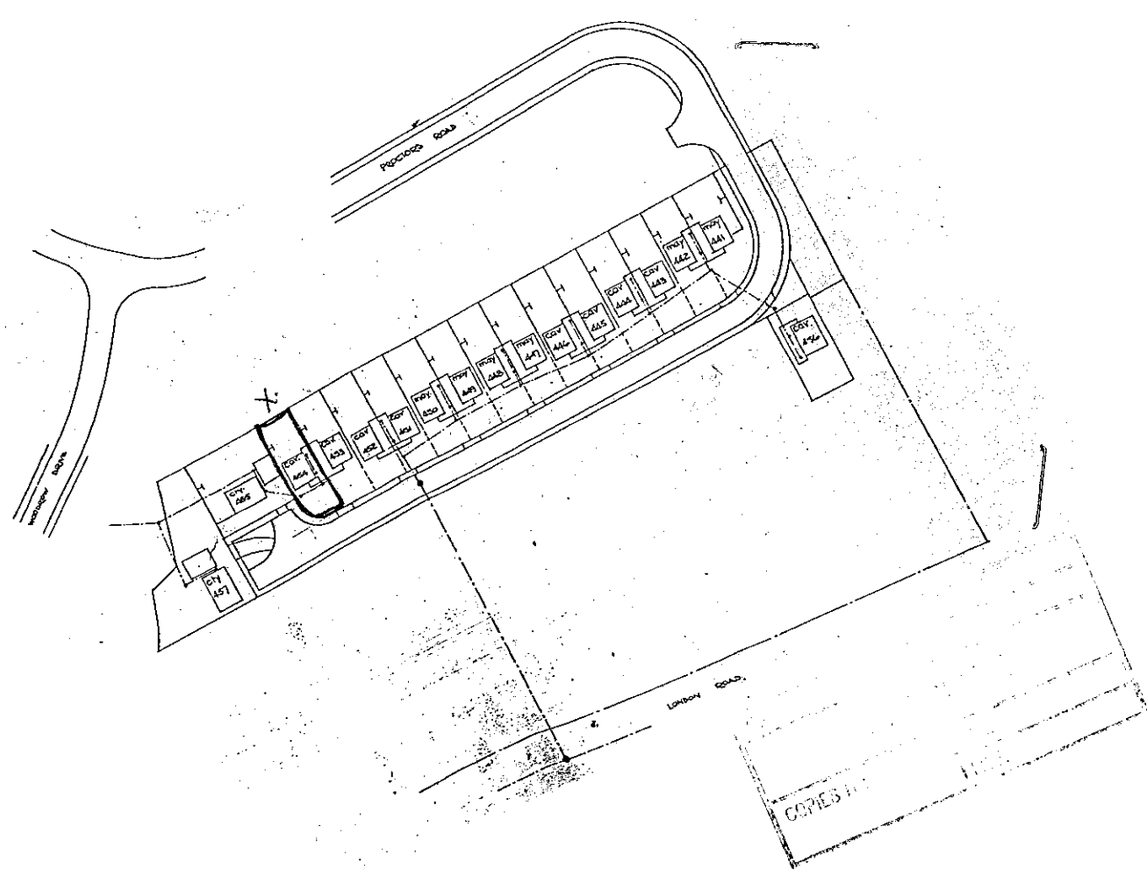

LOCATION PLAN 1:1250

APPROVED

A 18-12-00 PARKING SPACES ADDED

REV.	DATE	REVISION

N

REVISED PLAN
2786

DEVELOPMENT
58 Proctors Road
Wokingham

DRAWING TITLE
SITE AND LOCATION PLAN

SCALE AS SHOWN — DO NOT SCALE FROM DRAWING USE FIGURED DIMENSIONS ONLY

DATE Nov. '00 — DRAWN S.J.K.

DRG. No. — REV.

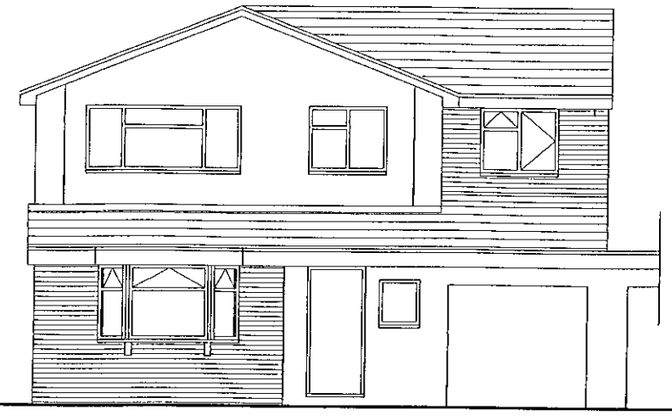

Front Elevation

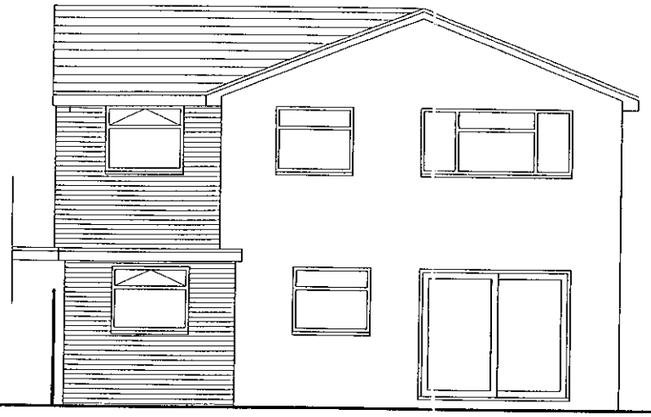

Rear Elevation

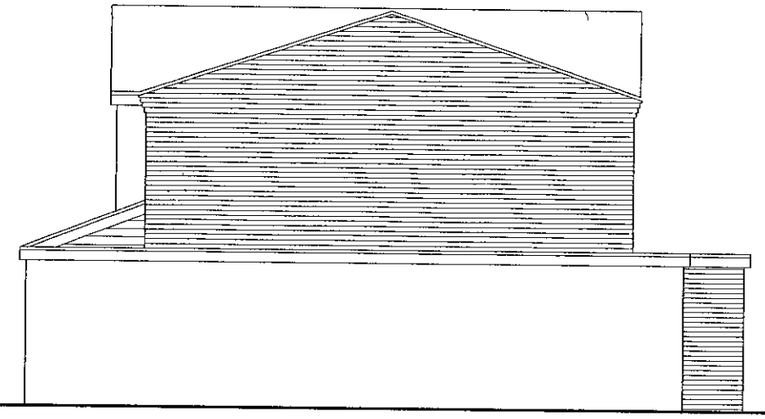

Side Elevations

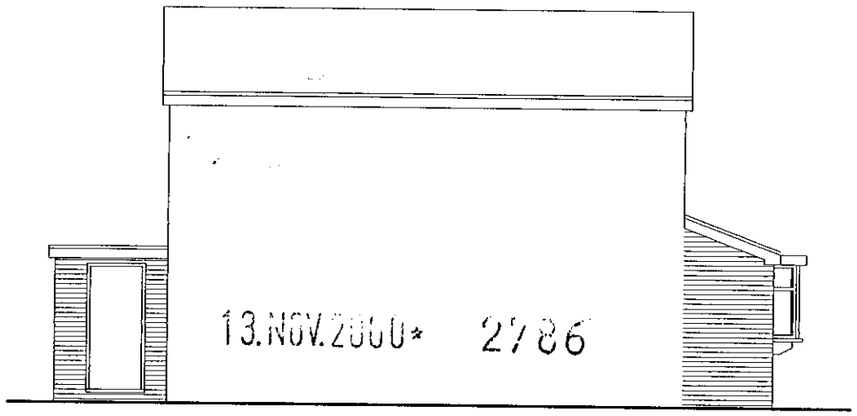

Side Elevations

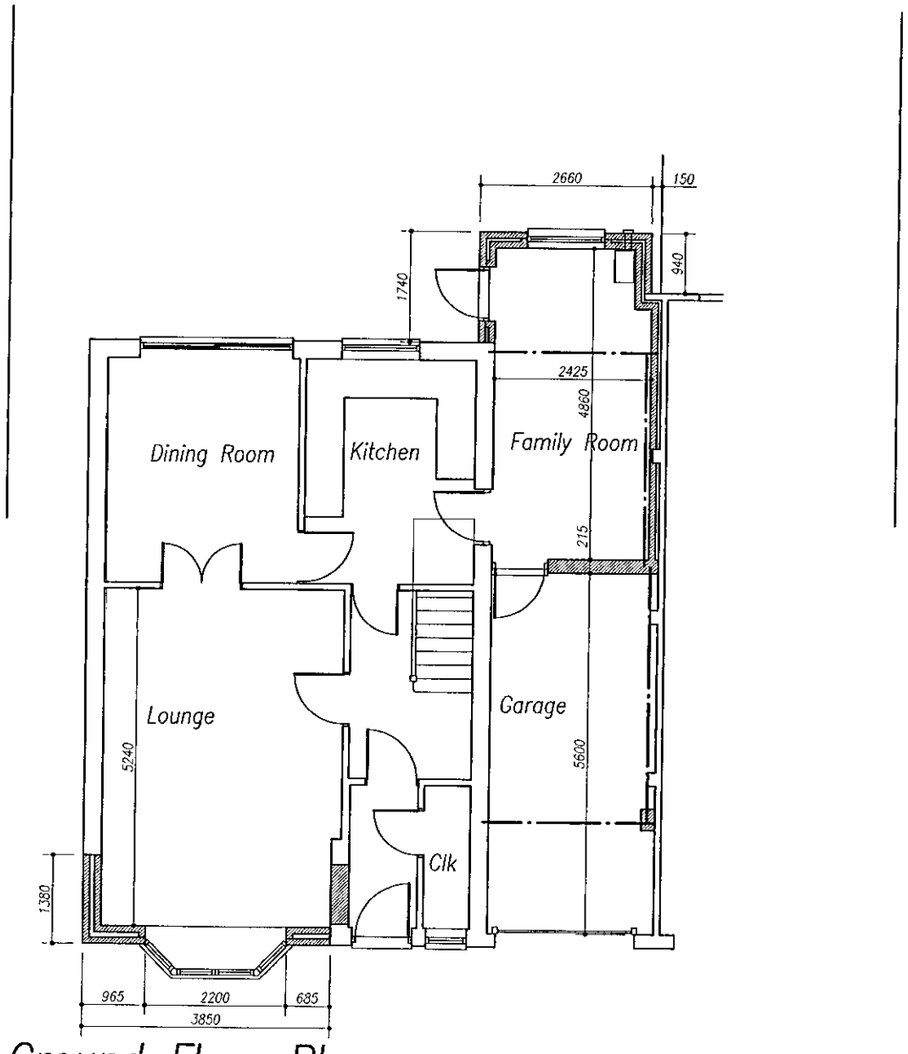

Ground Floor Plan

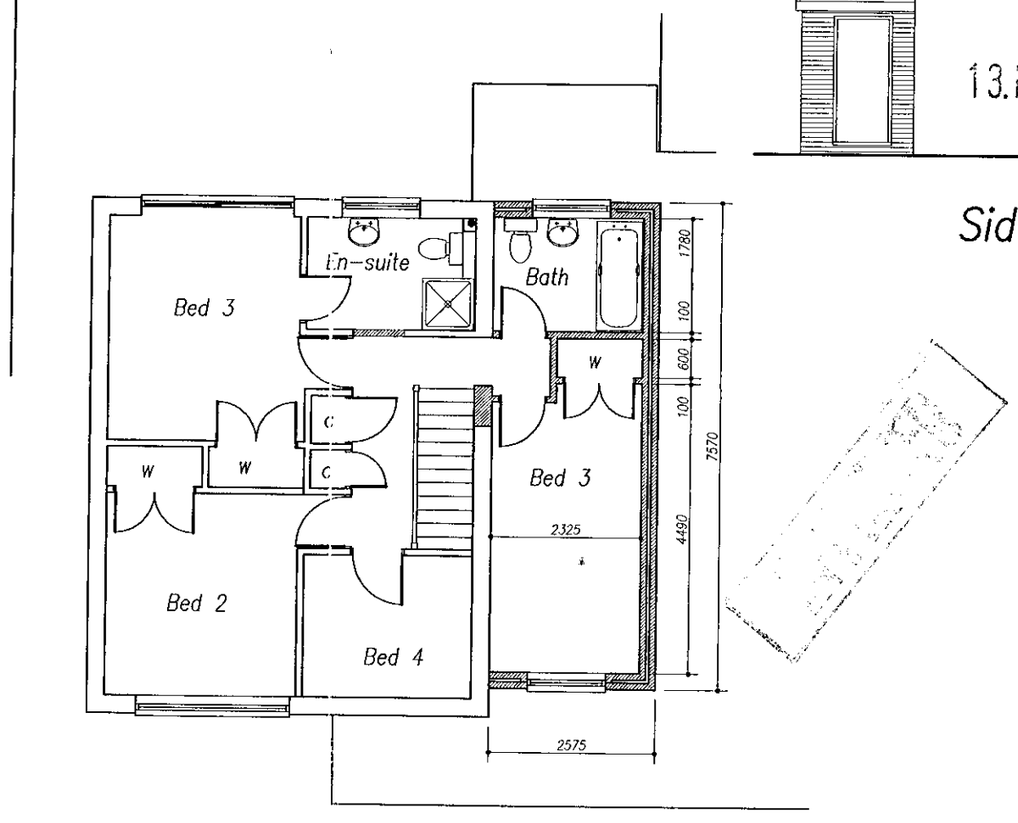

First Floor Plan

REV.	DATE	REVISION

DEVELOPMENT

58 Proctors Road
Wokingham
Berkshire

DRAWING TITLE

Single storey front extension, first floor side extension and single storey rear extension to convert back of garage to Play room

SCALE 1:100 — DO NOT SCALE FROM DRAWING USE FIGURED DIMENSIONS ONLY

DATE Sept. 2000 DRAWN S.J.K.

DRG. No. 00/125-2 REV.