Recd 9.30AM 13.3.01

Velux Rooflights

NEW STORE AREA

Velux

New Room IN Roof

Velux

New top line of new roof.

PLANNING SERVICES	HPT 41052
POL	TLS
DC AT	ENF
APP	
CS	
15 MAR 2001	
COPIES TO:	ACK:
	FILE:

8

Rev | Date

Client
Wokingham District Council

Address
Farley Hill School
Church Road. Farley Hill

Drawing
Proposed Roof Room Plan V2

Chartered Surveyors

SDC 887 P500

H

G

EXISTING PITCHED ROOF
SLATED

)ATUM

Velux

Proposed new rooms in
roofspace

WALL CLADDING (WHITE)

, DATUM

0 10 20 30 40 50 60 70 80 90 100
0 1 2 3

ELEVATION 2-2 (proposed)

A

B

Rev | Date

Client
Wokingham District Council

Address
Farley Hill School
Church Road, Farley Hill.

Drawing
Proposed Roof Room
Section

Chartered Surveyors

WDC 887 P502

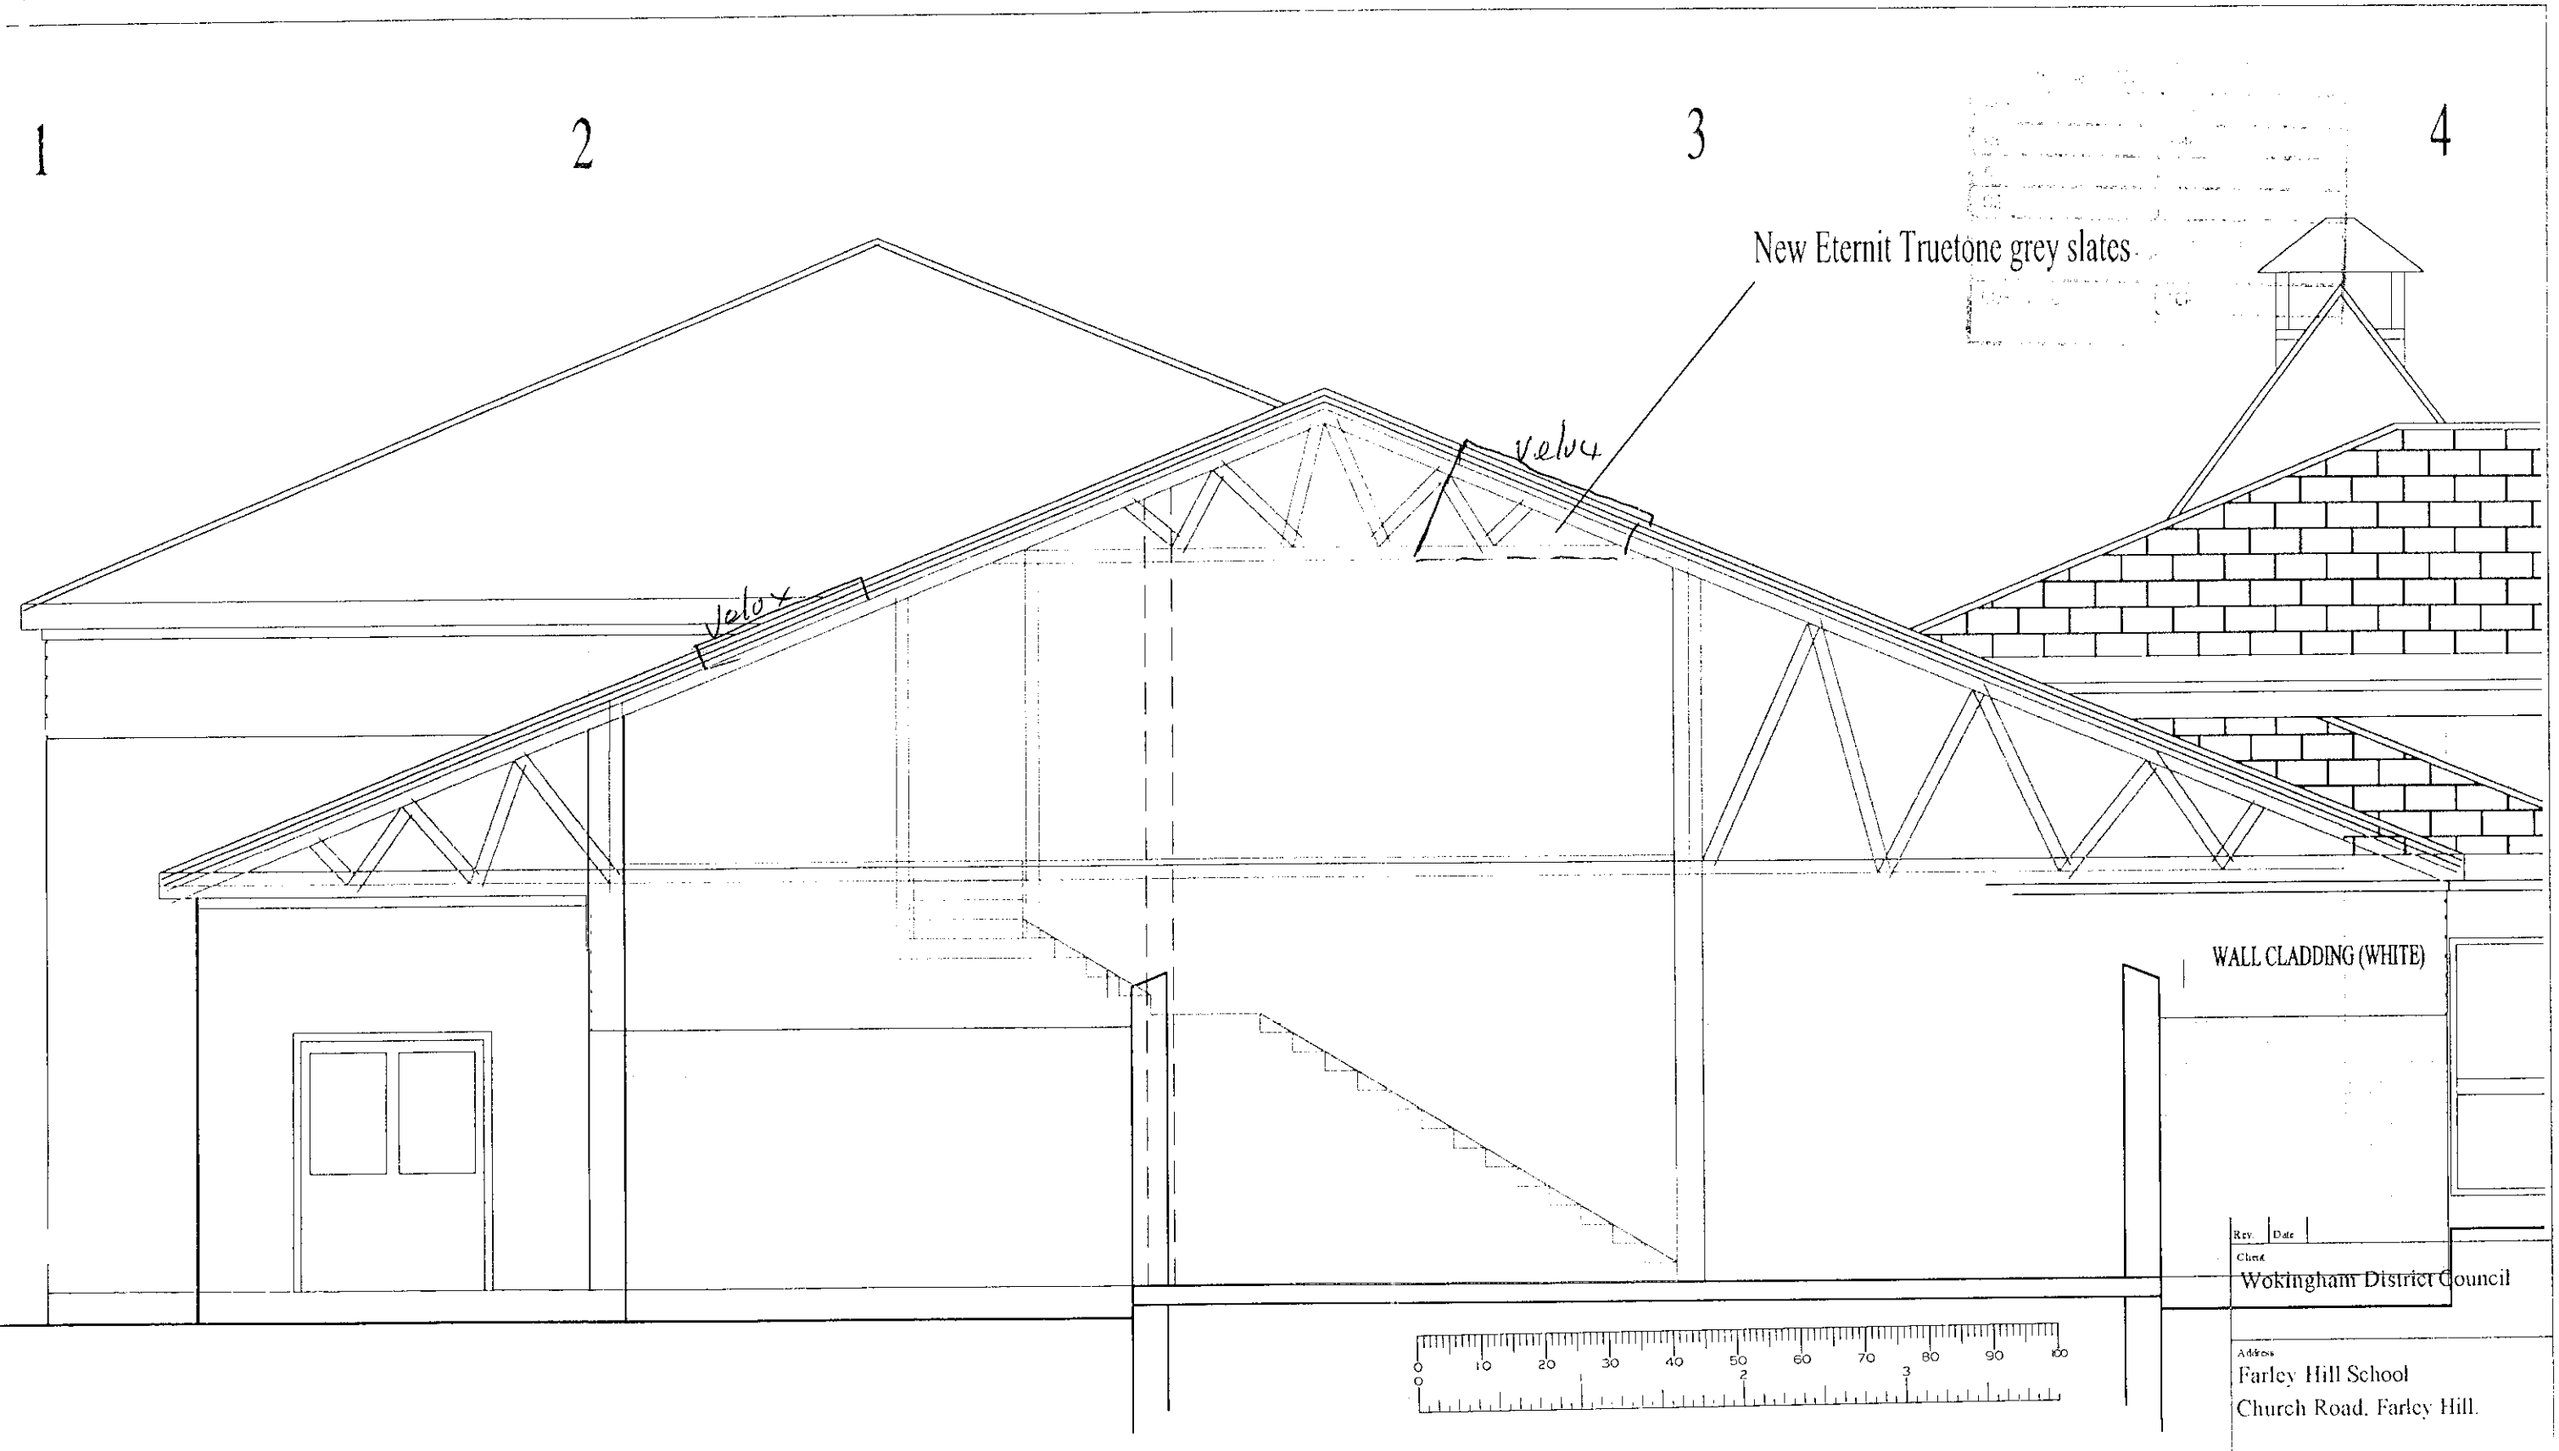

Rev. | Date

Client
Wokingham District Council

Address
Farley Hill School
Church Road, Farley Hill.

Drawing
Proposed Section BB
Through roof room

Chartered Surveyors

Summit Chambers
Castle Hill Terrace
Maidenhead
Berkshire SL6 4JP
Telephone 01628 783515
Fax 01628 774408

Scale	drawn	Date
1:50	ahj	Mar 2001

Job No.	Drwg	Rev
WDC 941	502	

6

5

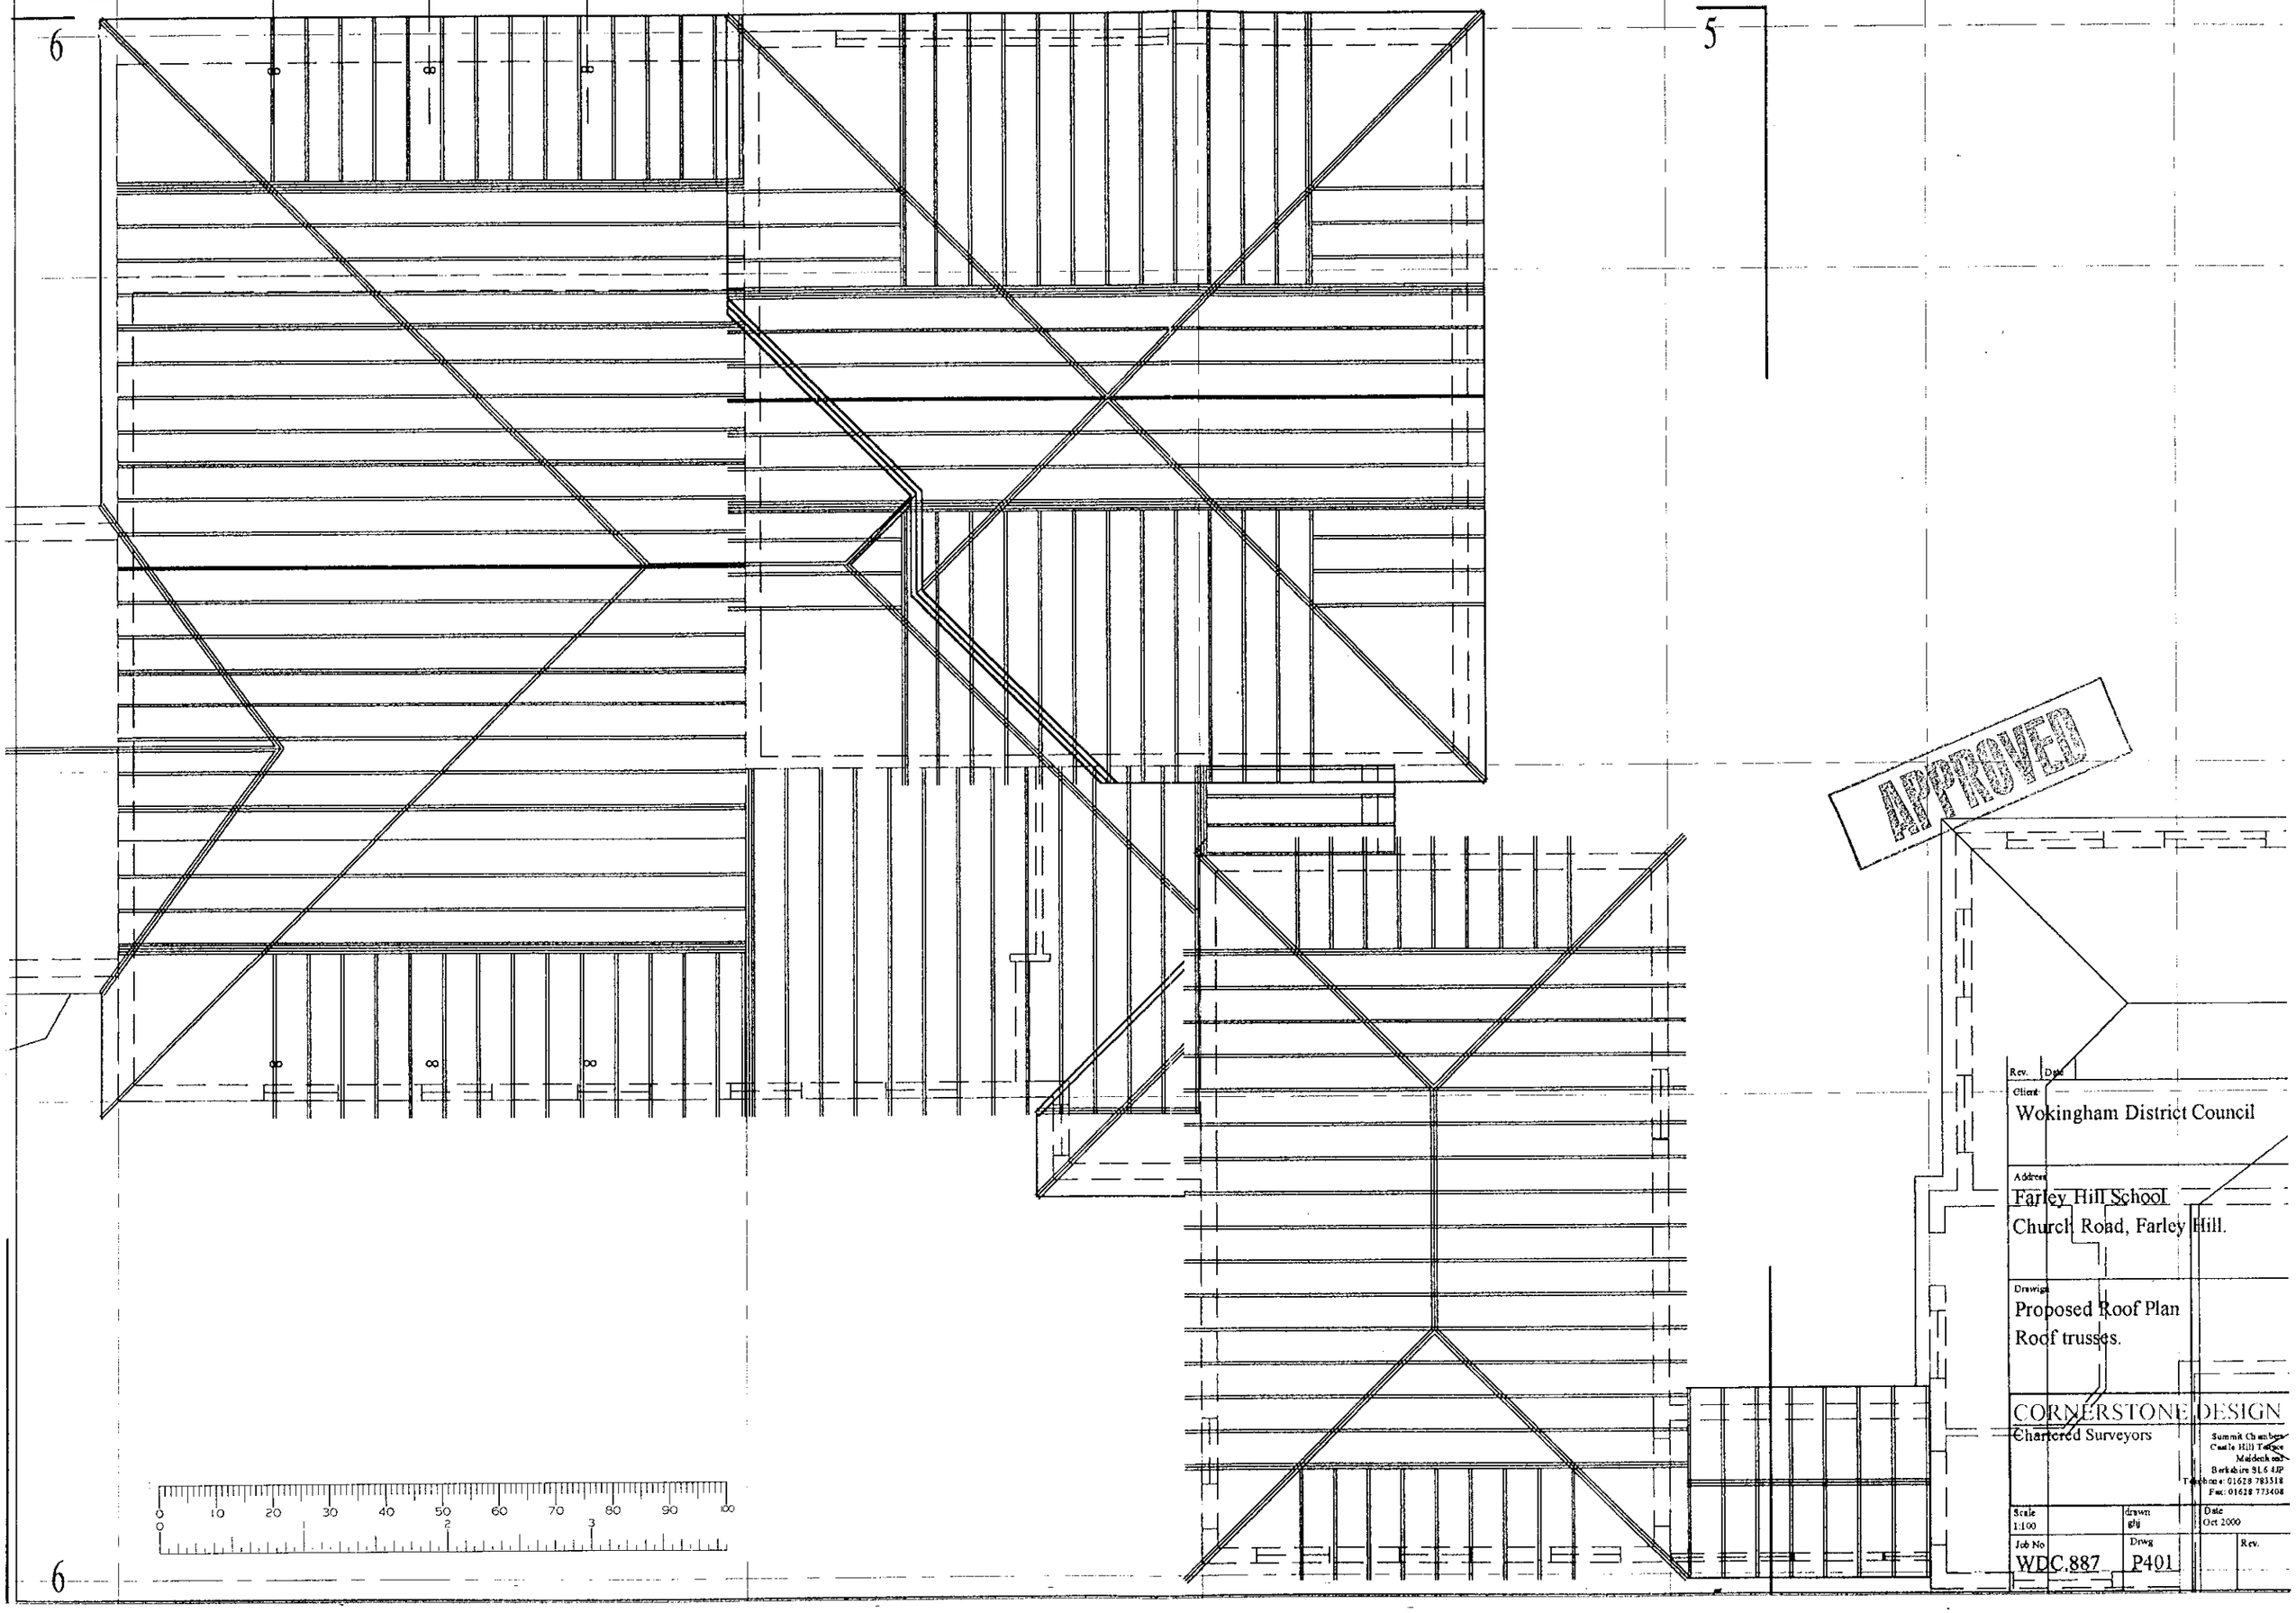

APPROVED

Rev. Date

Client
Wokingham District Council

Address
Farley Hill School
Church Road, Farley Hill.

Drawing
Proposed Roof Plan
Roof trusses.

CORNERSTONE DESIGN
Chartered Surveyors

Summit Chambers
Castle Hill Terrace
Maidenhead
Berkshire SL6 4JP
Telephone: 01628 783518
Fax: 01628 773408

Scale	drawn	Date
1:100	gfj	Oct 2000
Job No	Drwg	Rev.
WDC.887	P401	

6

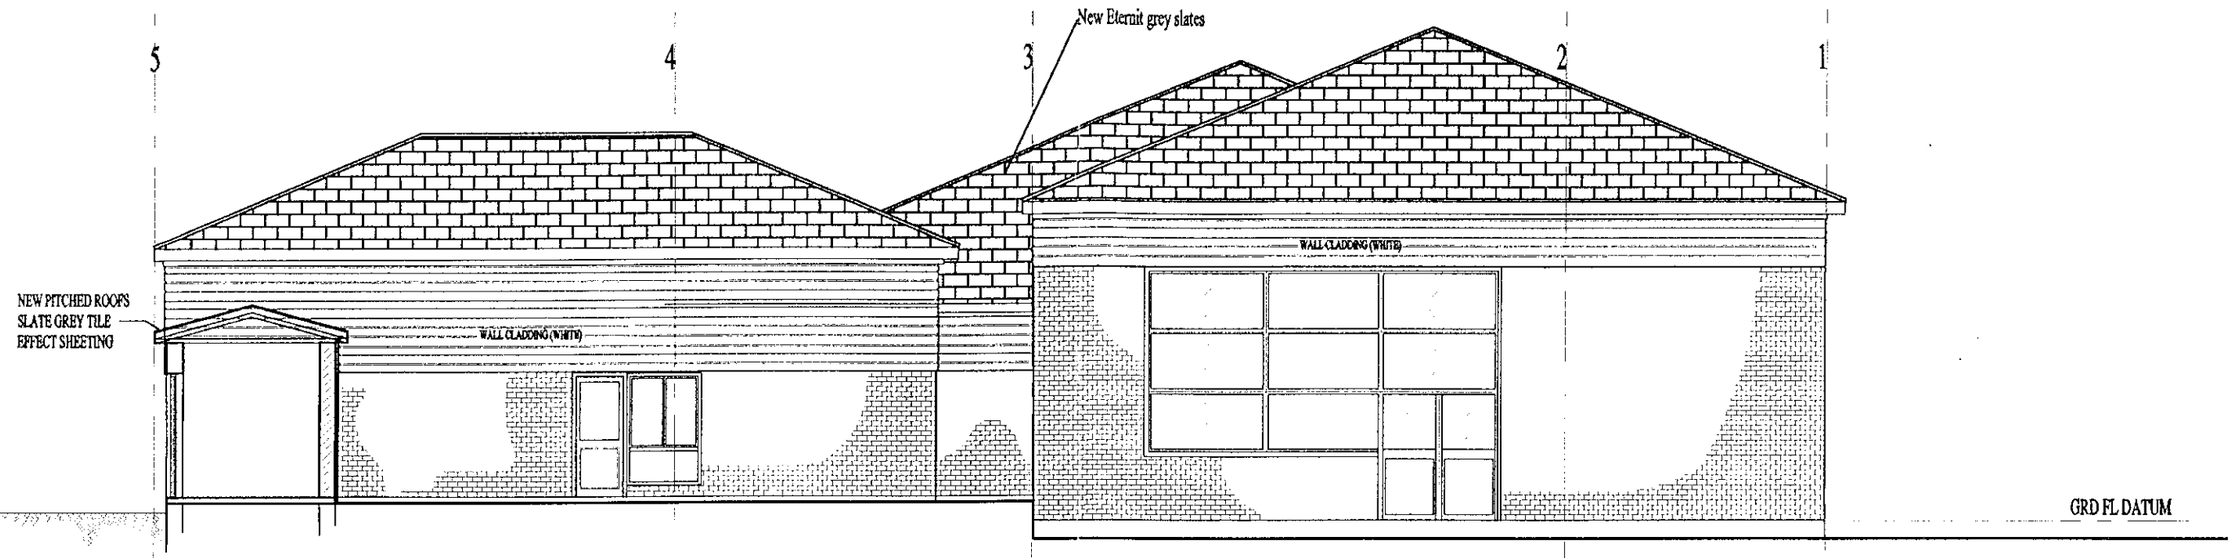

ELEVATION 5-5 (proposed)

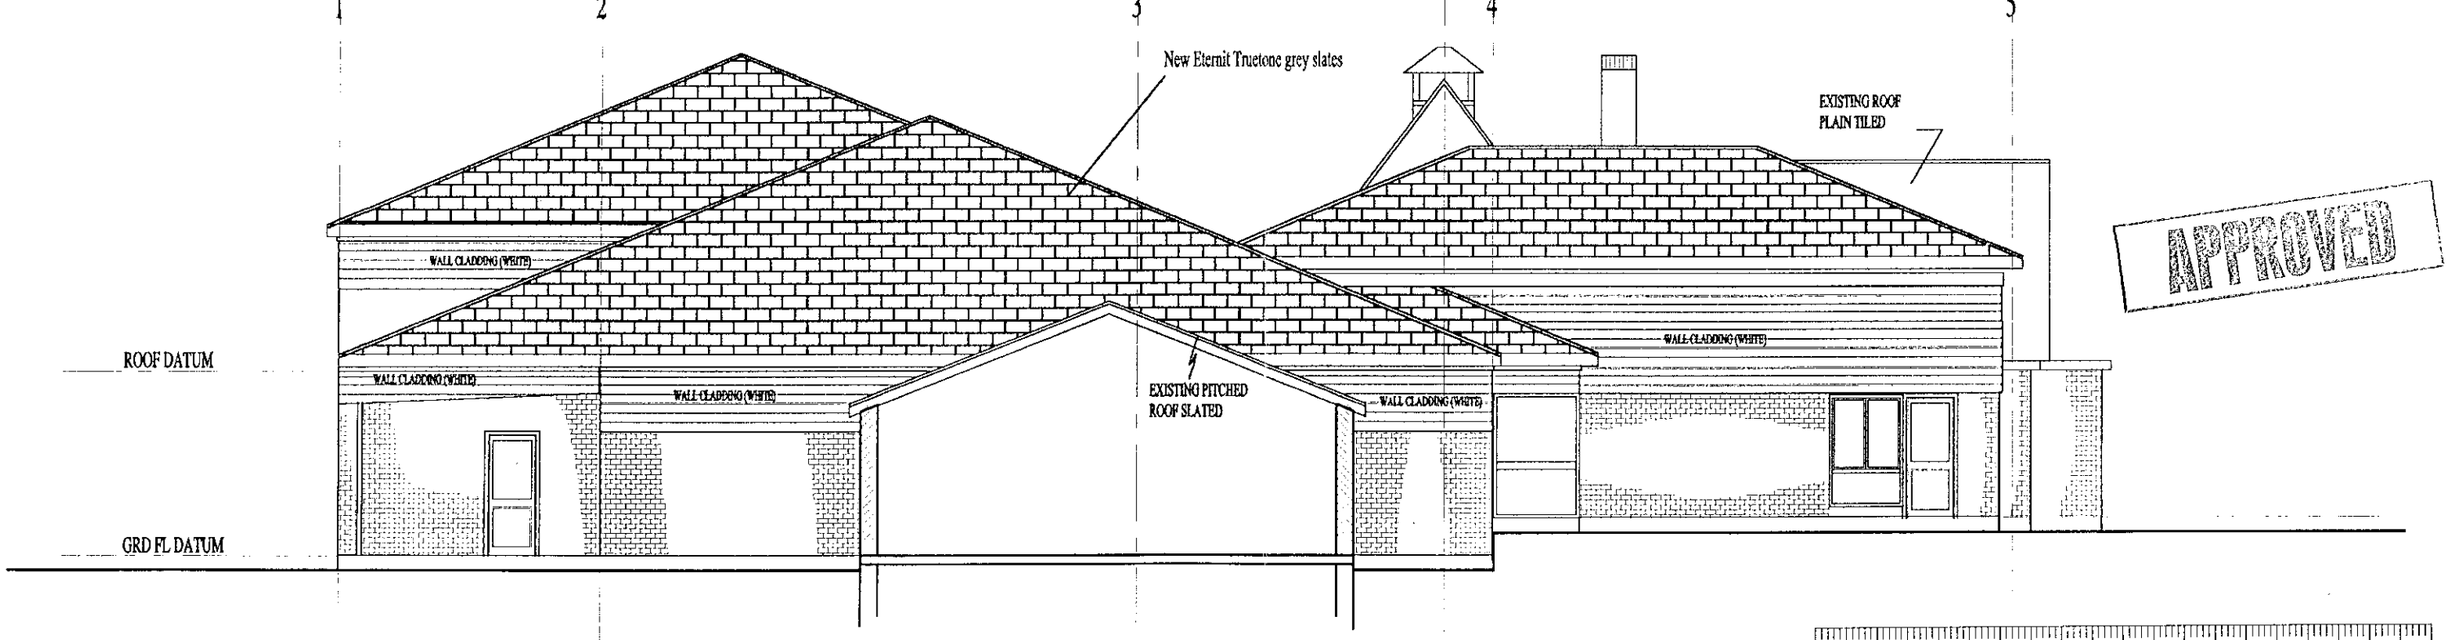

ELEVATION 6-6 (proposed)

APPROVED

0 10 20 30 40 50 60 70 80 90 100
0 2 3

CORNERSTONE DESIGN
Chartered Surveyors
Summit Chambers
Castle Hill Terrace
Maidenhead
Berkshire SL6 4JP
Telephone: 01628 783318
Fax: 01628 773408

Job
RE-ROOFING OF
FARLEY HILL PRIMARY SCHOOL
CHURCH ROAD, READING.

Client
WOKINGHAM DISTRICT COUNCIL

Drawign
PROPOSED

ELEVATIONS 5-5 & 6-6

Rev.	Date

Scale	drawn	Date
1:100	AYO	JAN 2000
Job No	Drwg	Rev.
WDC.887	P303	A

CD 4/10/01

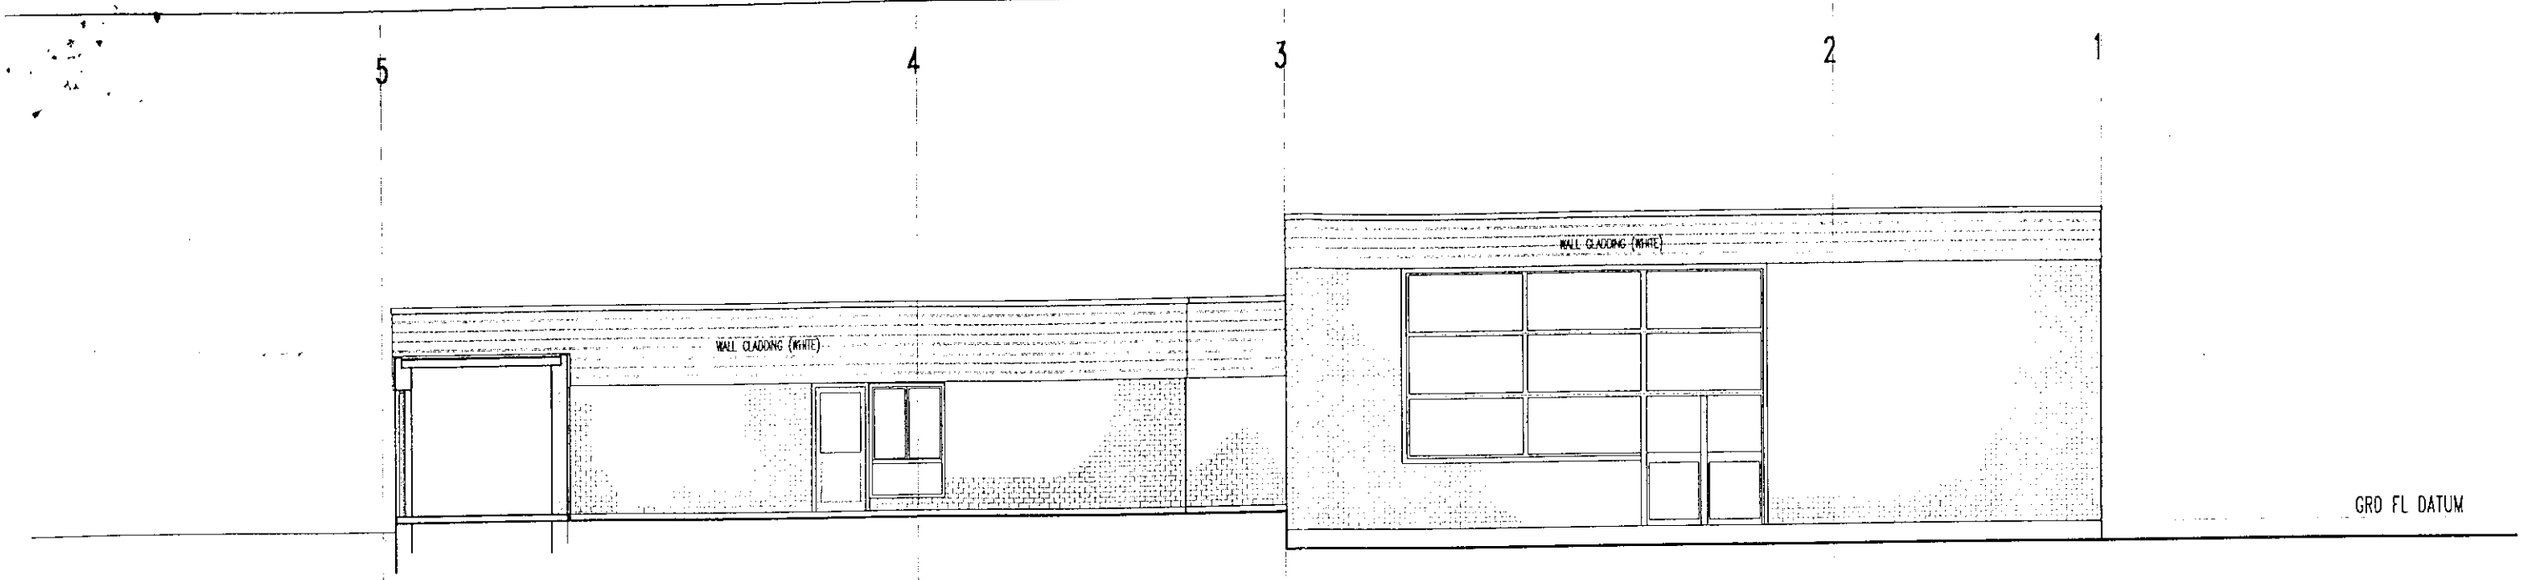

ELEVATION 5-5 (existing)

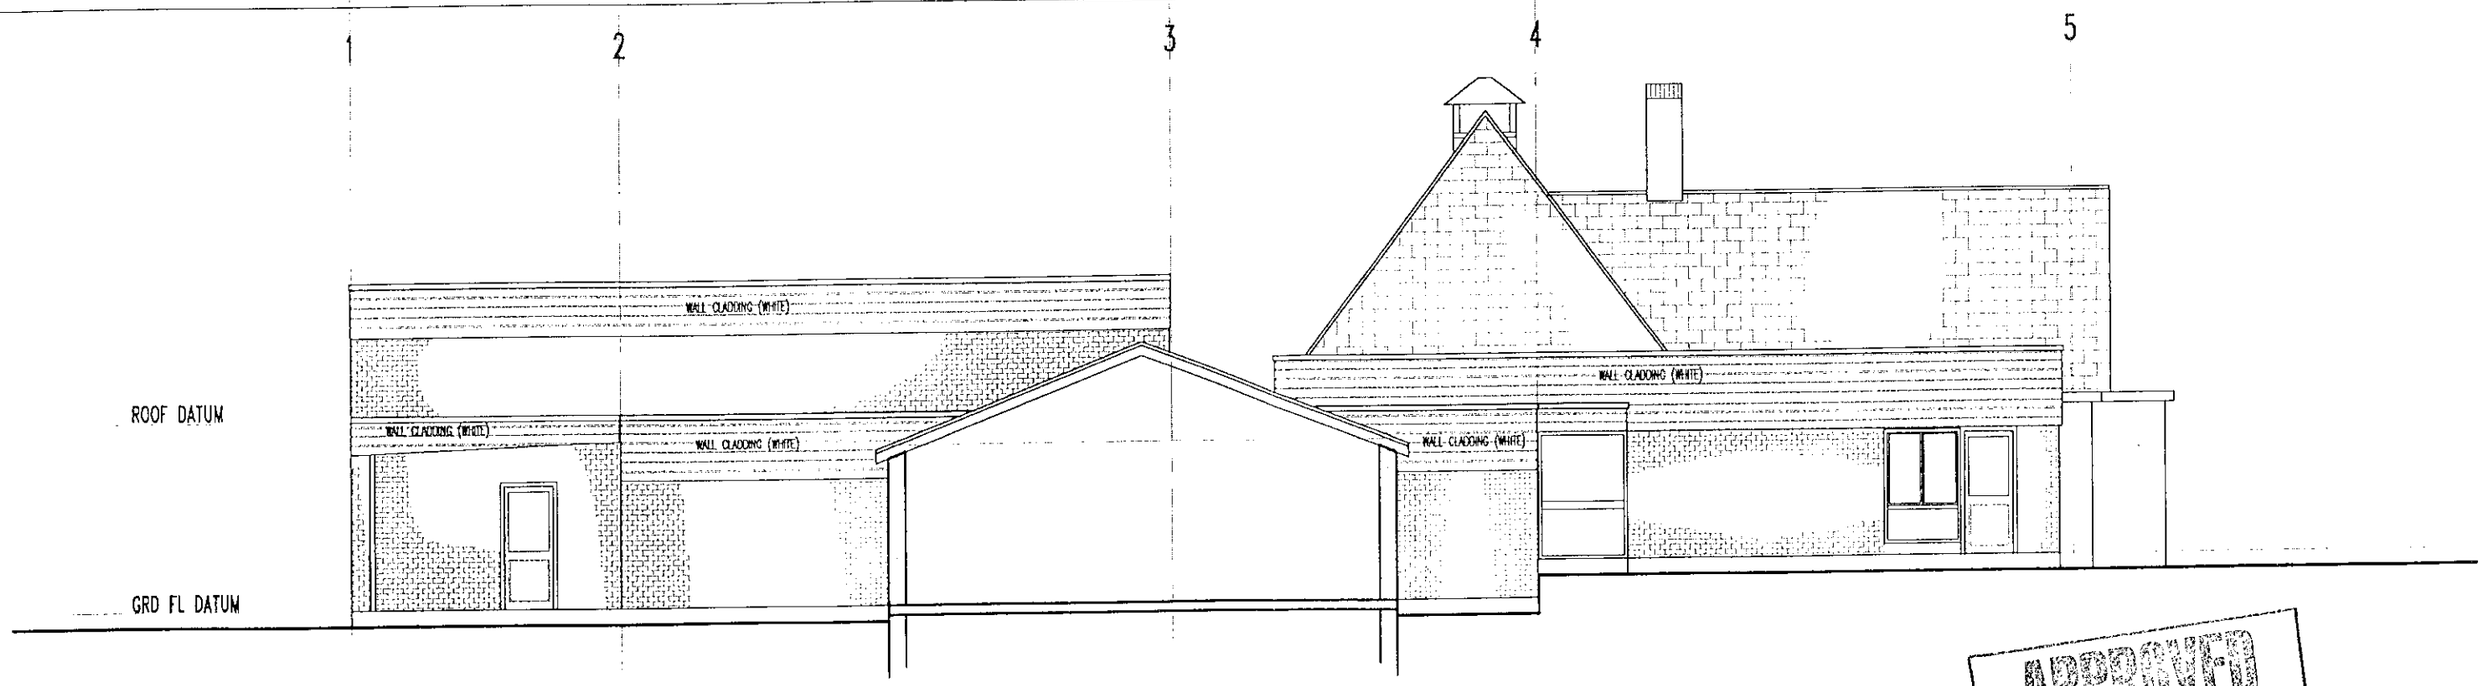

ELEVATION 6-6 (existing)

APPROVED

CORNERSTONE DESIGN
Chartered Surveyors
Summit Chambers
Castle Hill Terrace
Maidenhead
Berkshire SL6 4JP
Telephone: 01628 783518
Fax: 01628 773408

Job
RE-ROOFING OF
FARLEY HILL PRIMARY SCHOOL
CHURCH ROAD, READING.

Client
WOKINGHAM DISTRICT COUNCIL

Drawing
EXISTING

ELEVATIONS 5-5 & 6-6

Rev.	Date

Scale	drawn	Date
1:100	AYO	JAN 2000
Job No	Dwg	Rev.
WDC.887	303	

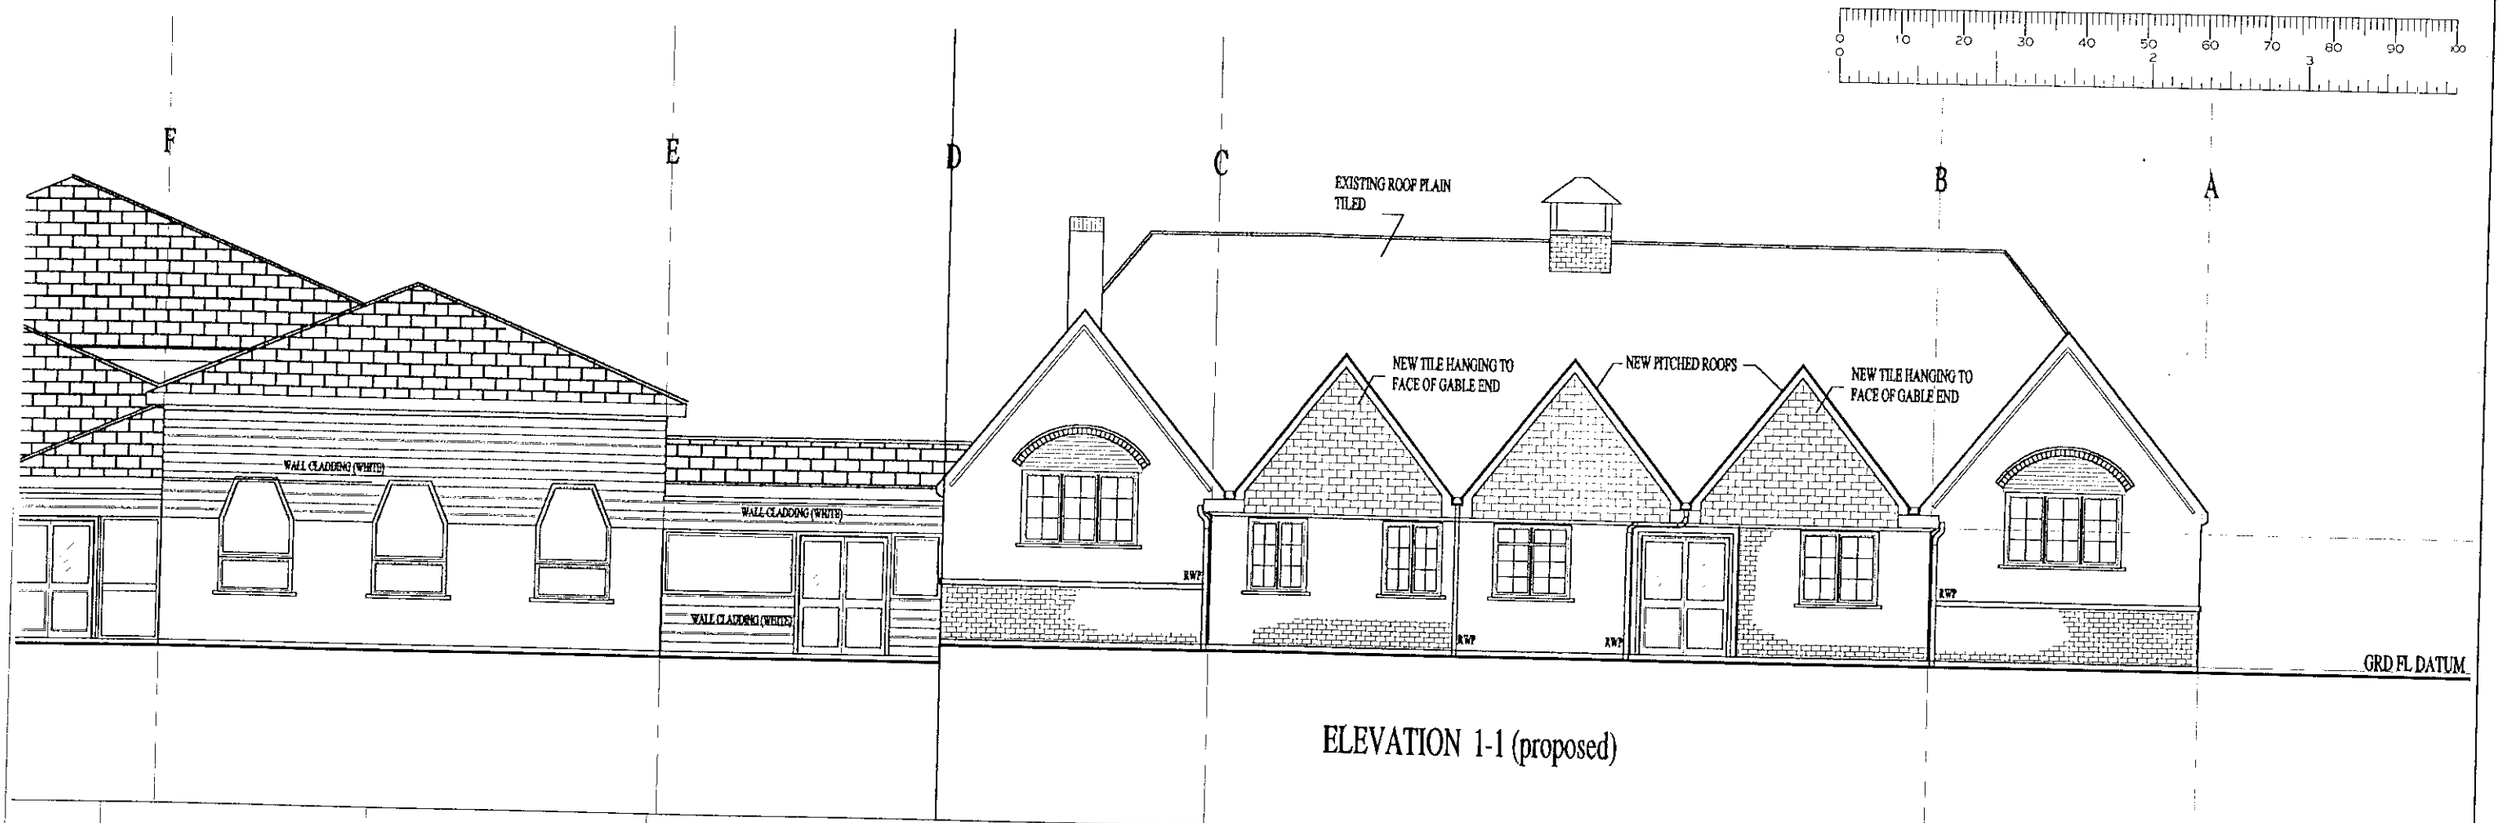

ELEVATION 1-1 (proposed)

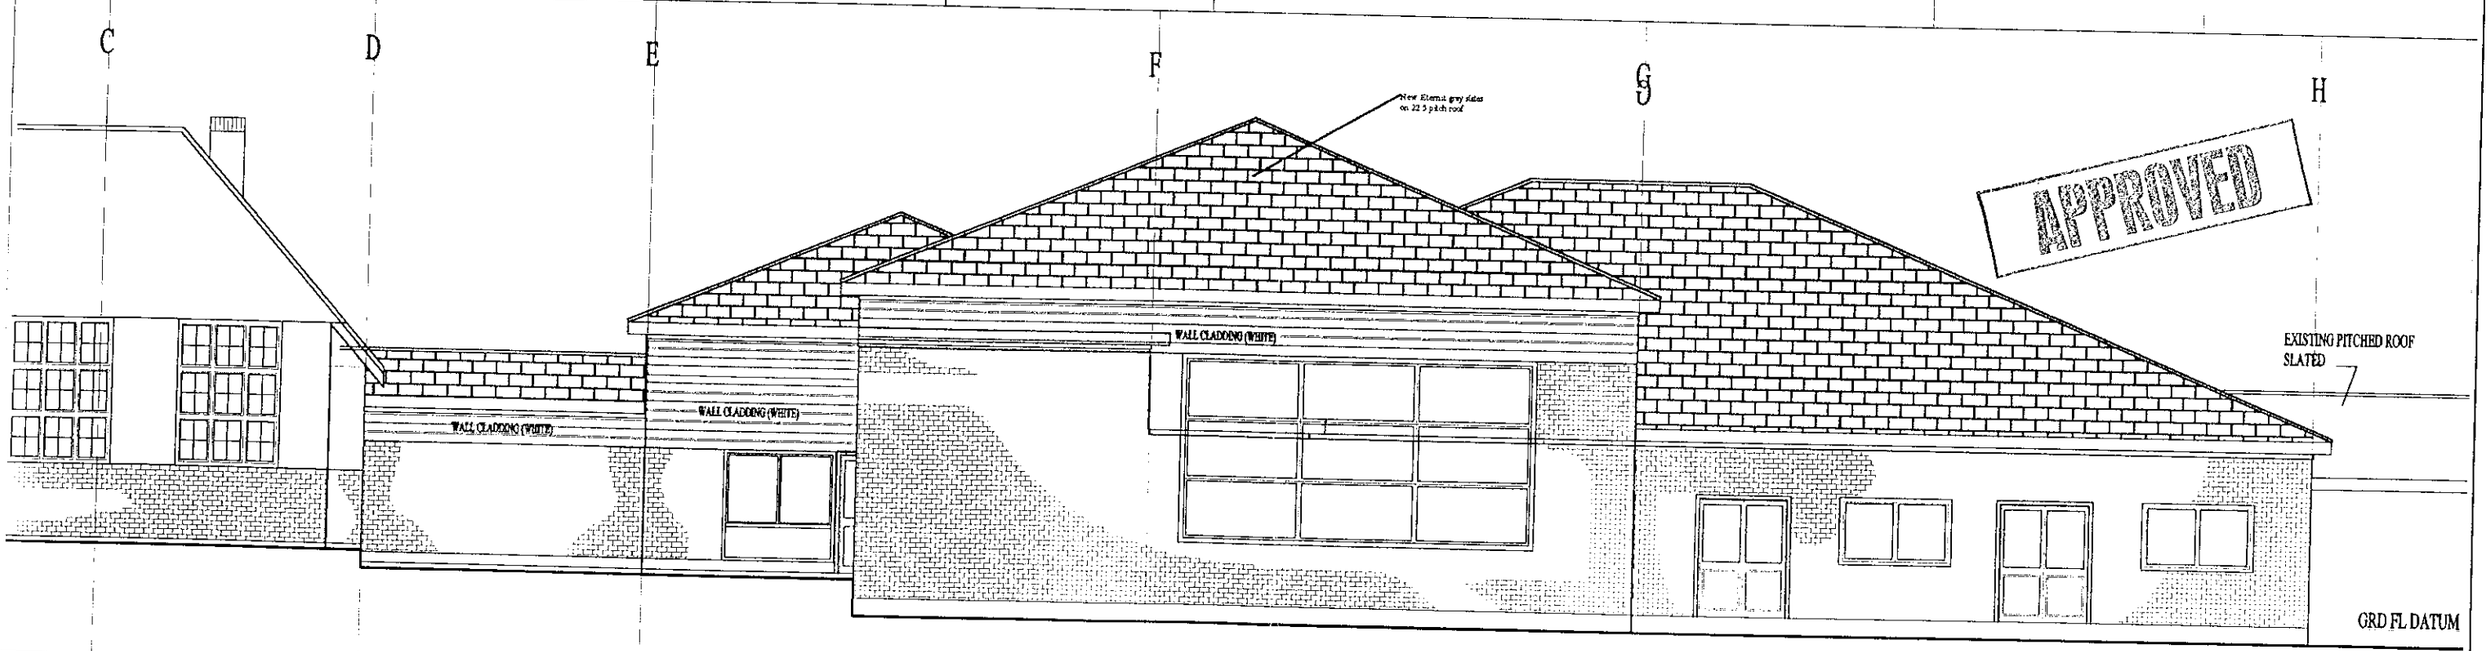

CORNERSTONE DESIGN
Chartered Surveyors
Summit Chambers
Castle Hill Terrace
Maidenhead
Berkshire SL6 4JP
Telephone: 01628 783518
Fax: 01628 773408

Job
RE-ROOFING OF
FARLEY HILL PRIMARY SCHOOL
CHURCH ROAD, READING.

Client
WOKINGHAM DISTRICT COUNCIL

ELEVATION 4-4 (proposed)

Drawing
PROPOSED

ELEVATIONS 1-1 & 4-4

Rev	Date

Scale	drawn	Date
1:150	AYO	JAN 2000
Job No	Dwg	Rev.
WDC.887	P302	A

F E D C B A

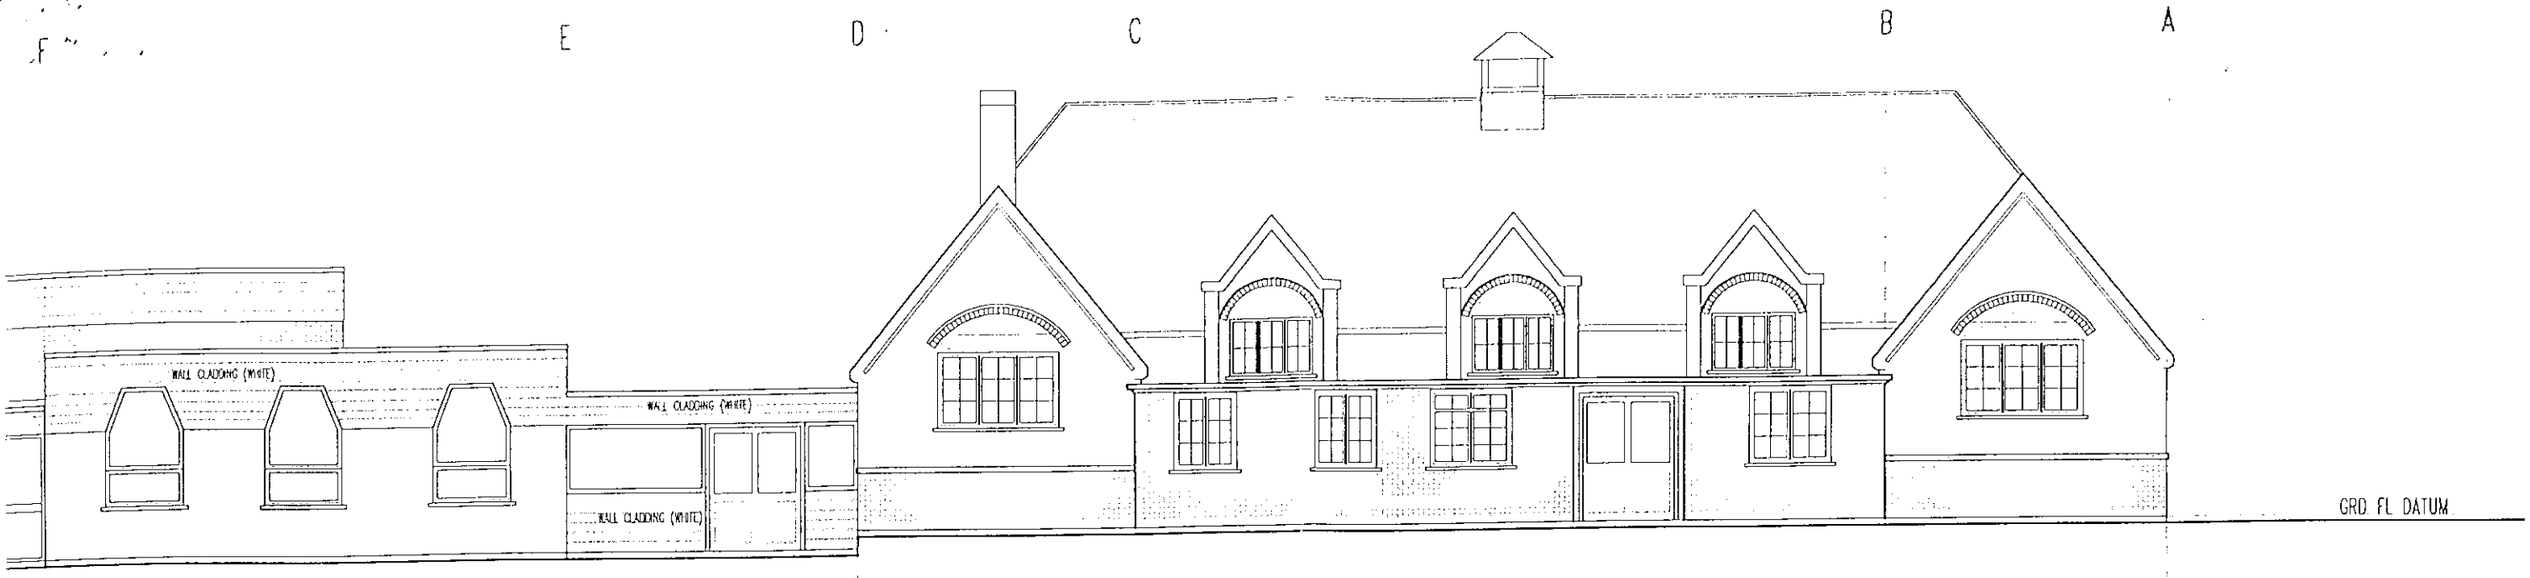

ELEVATION 1-1 (existing)

D E F G H

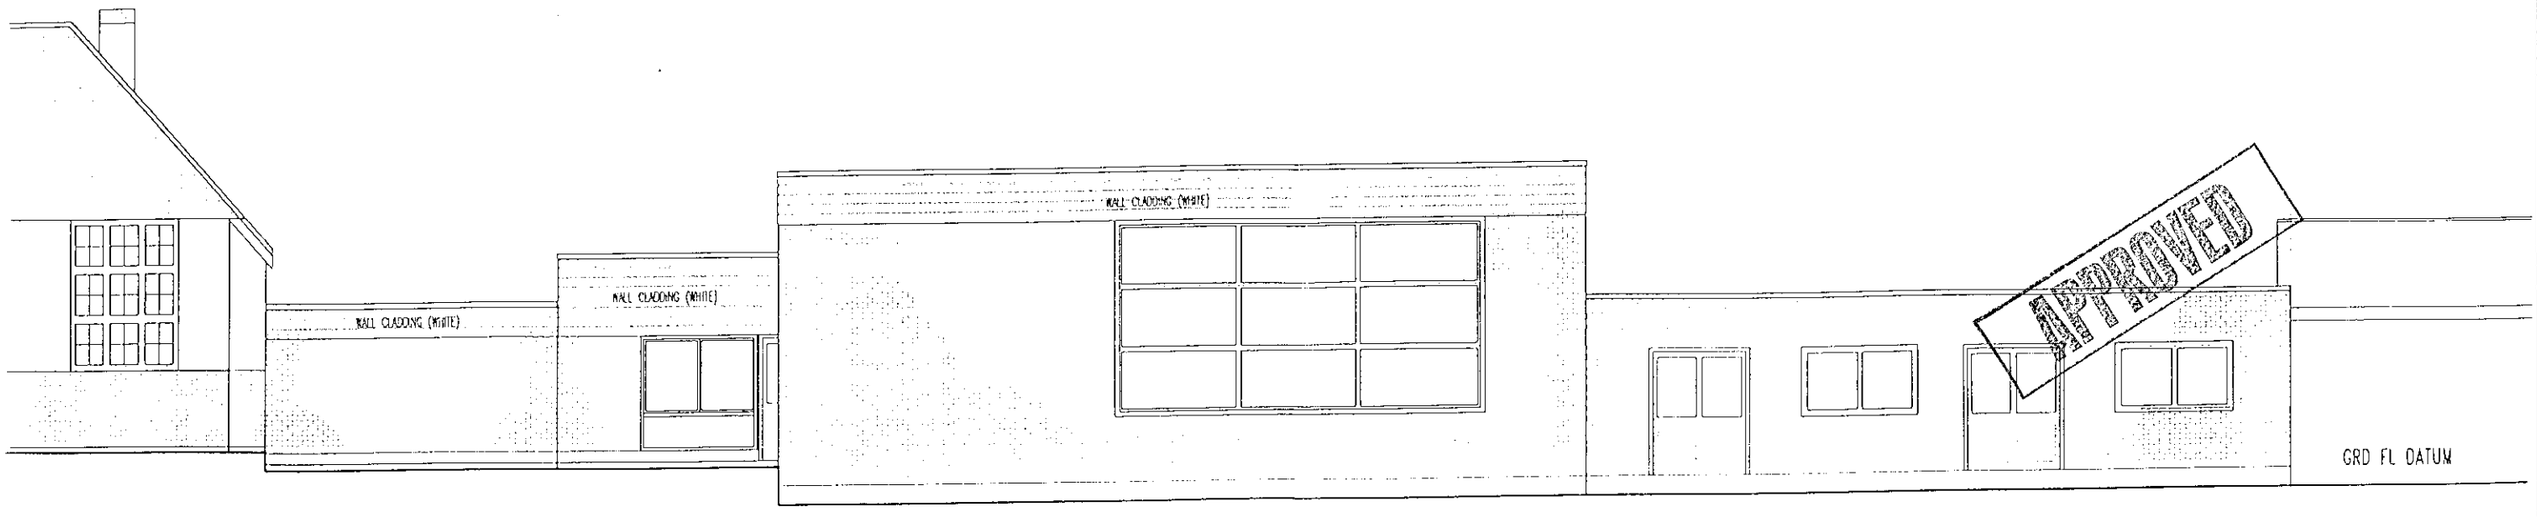

ELEVATION 4-4 (existing)

Chartered Surveyors
Summit Chambers
Castle Hill Terrace
Maidenhead
Berkshire SL6 4JP
Telephone: 01628 783516
Fax: 01628 773406

Job
RE-ROOFING OF
FARLEY HILL PRIMARY SCHOOL
CHURCH ROAD, READING.

Client
WOKINGHAM DISTRICT COUNCIL

Drawing
EXISTING
ELEVATIONS 1-1 & 4-4

Rev. Date

Scale	drawn	Date
1:100	AJO	JAN 2000
Job No	Drwg	Rev.
WDC.057	302	

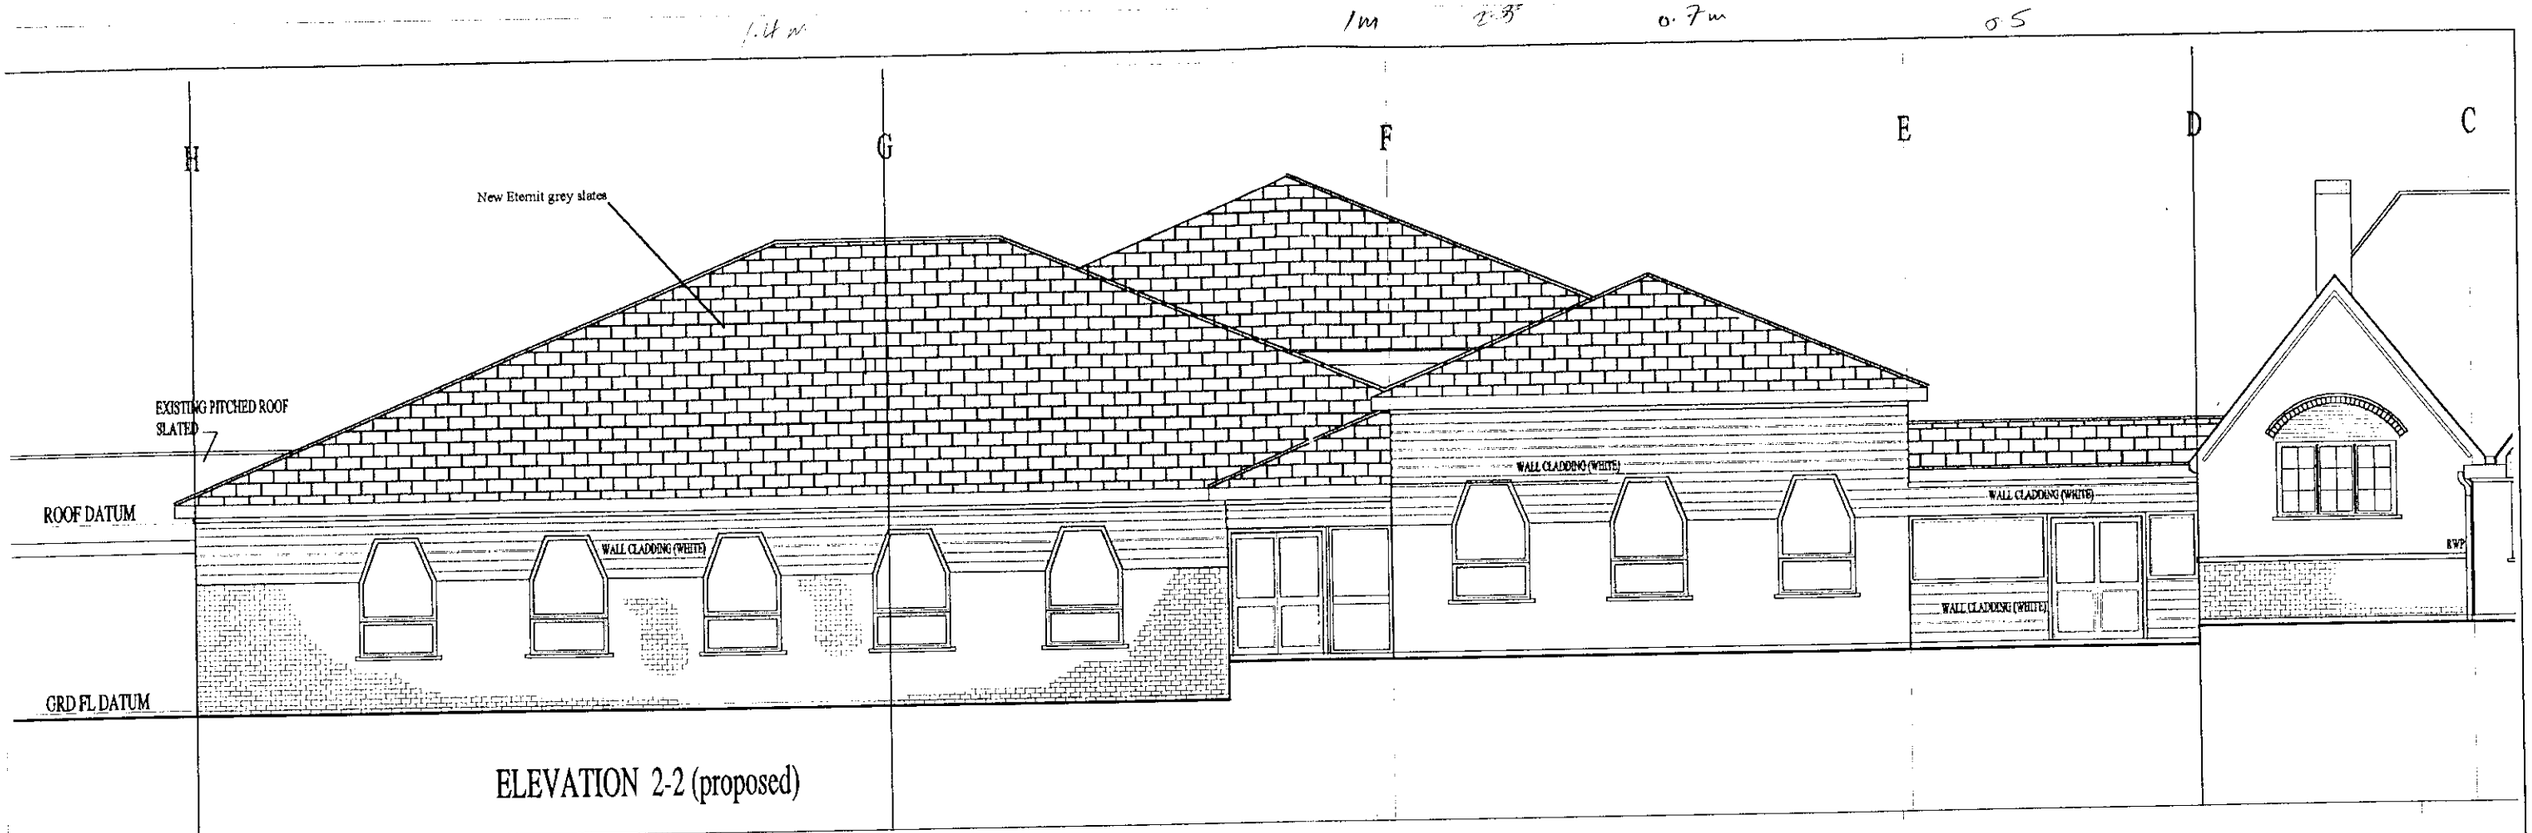

ELEVATION 2-2 (proposed)

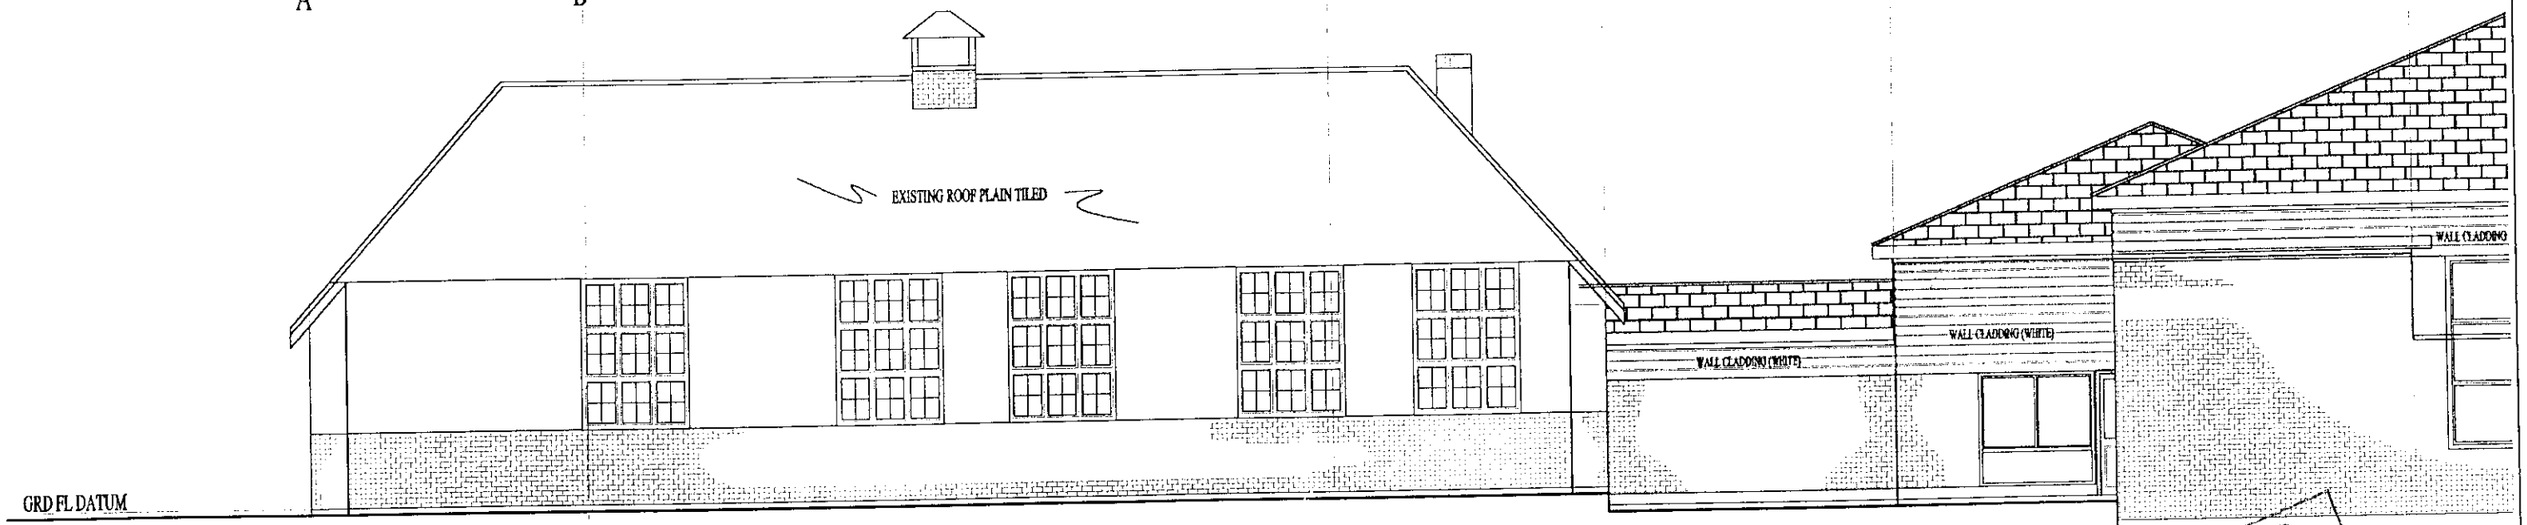

ELEVATION 3-3 (proposed)

APPROVED

CORNERSTONE DESIGN
Chartered Surveyors
Summit Chambers
Castle Hill Terrace
Maidenhead
Berkshire SL6 4JP
Telephone: 01628 783518
Fax: 01628 773408

Job
RE-ROOFING OF
FARLEY HILL PRIMARY SCHOOL
CHURCH ROAD, READING.

Client
WOKINGHAM DISTRICT COUNCIL

Drawing
PROPOSED
ELEVATIONS 2-2 & 3-3

Rev.	Date

Scale	drawn	Date
1:100	AYO	JAN 2000
Job No	Dwg	Rev.
WDC.887	P301	A

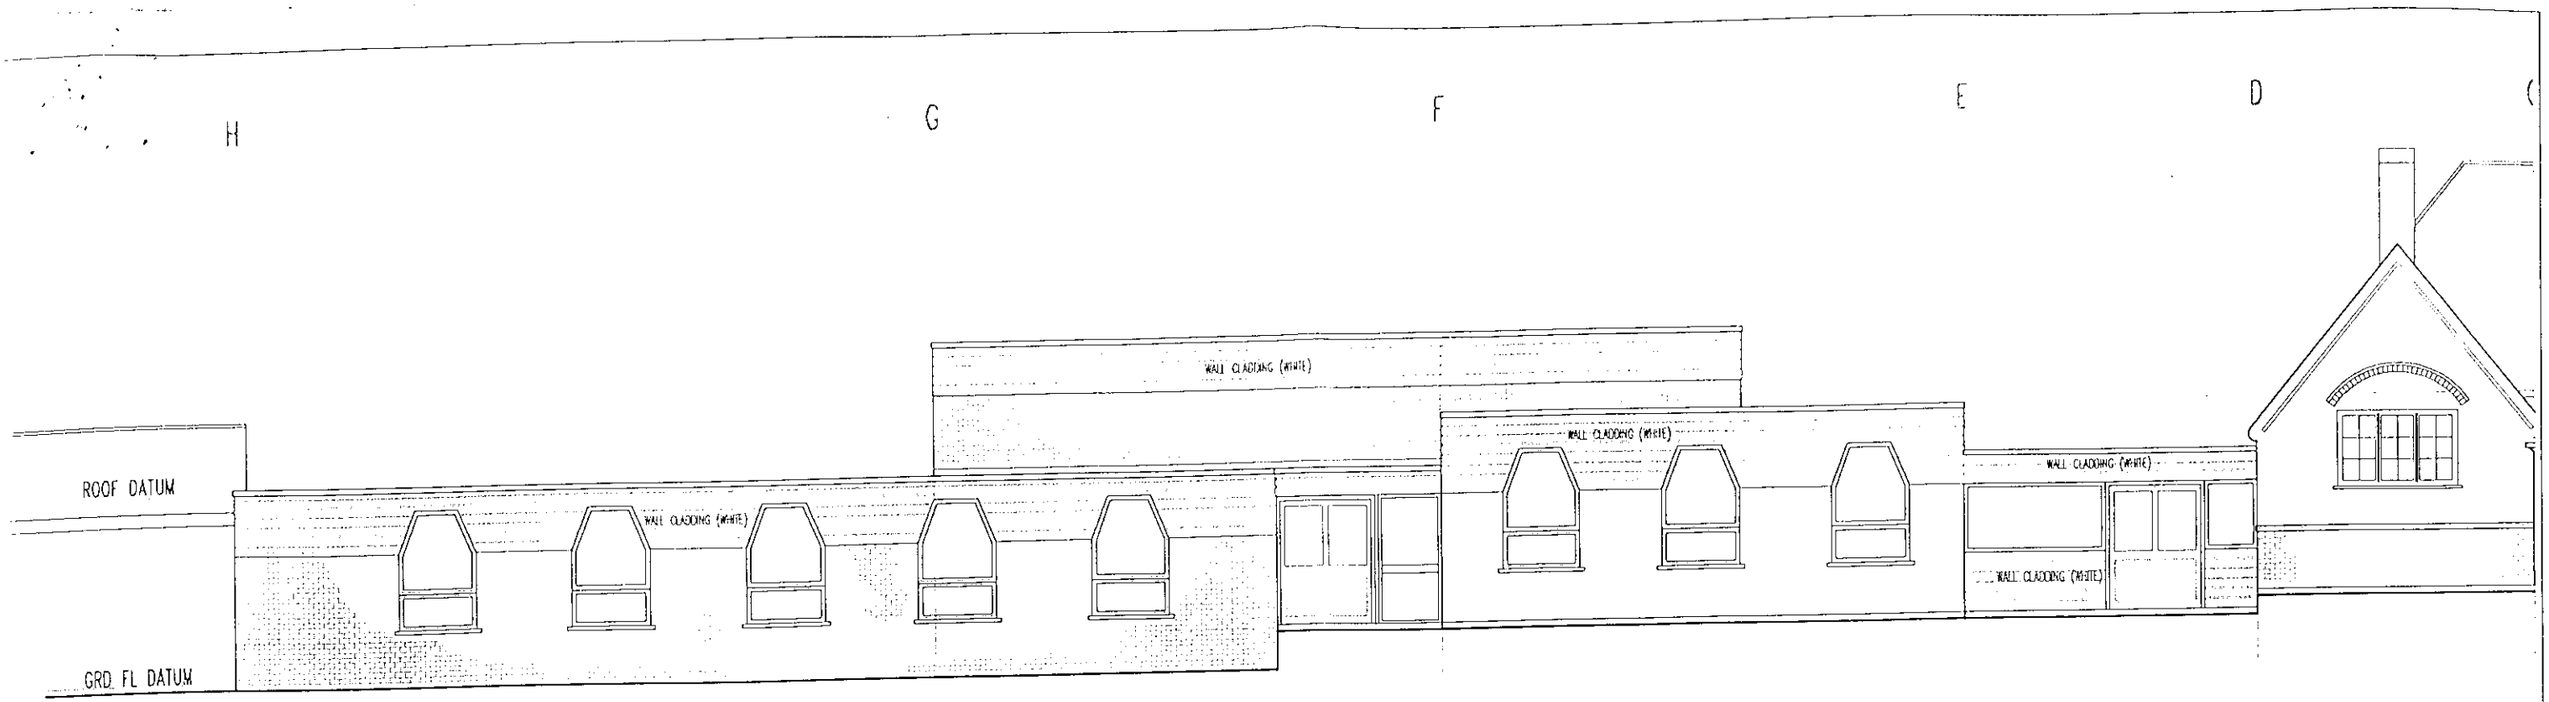

ELEVATION 2-2 (existing)

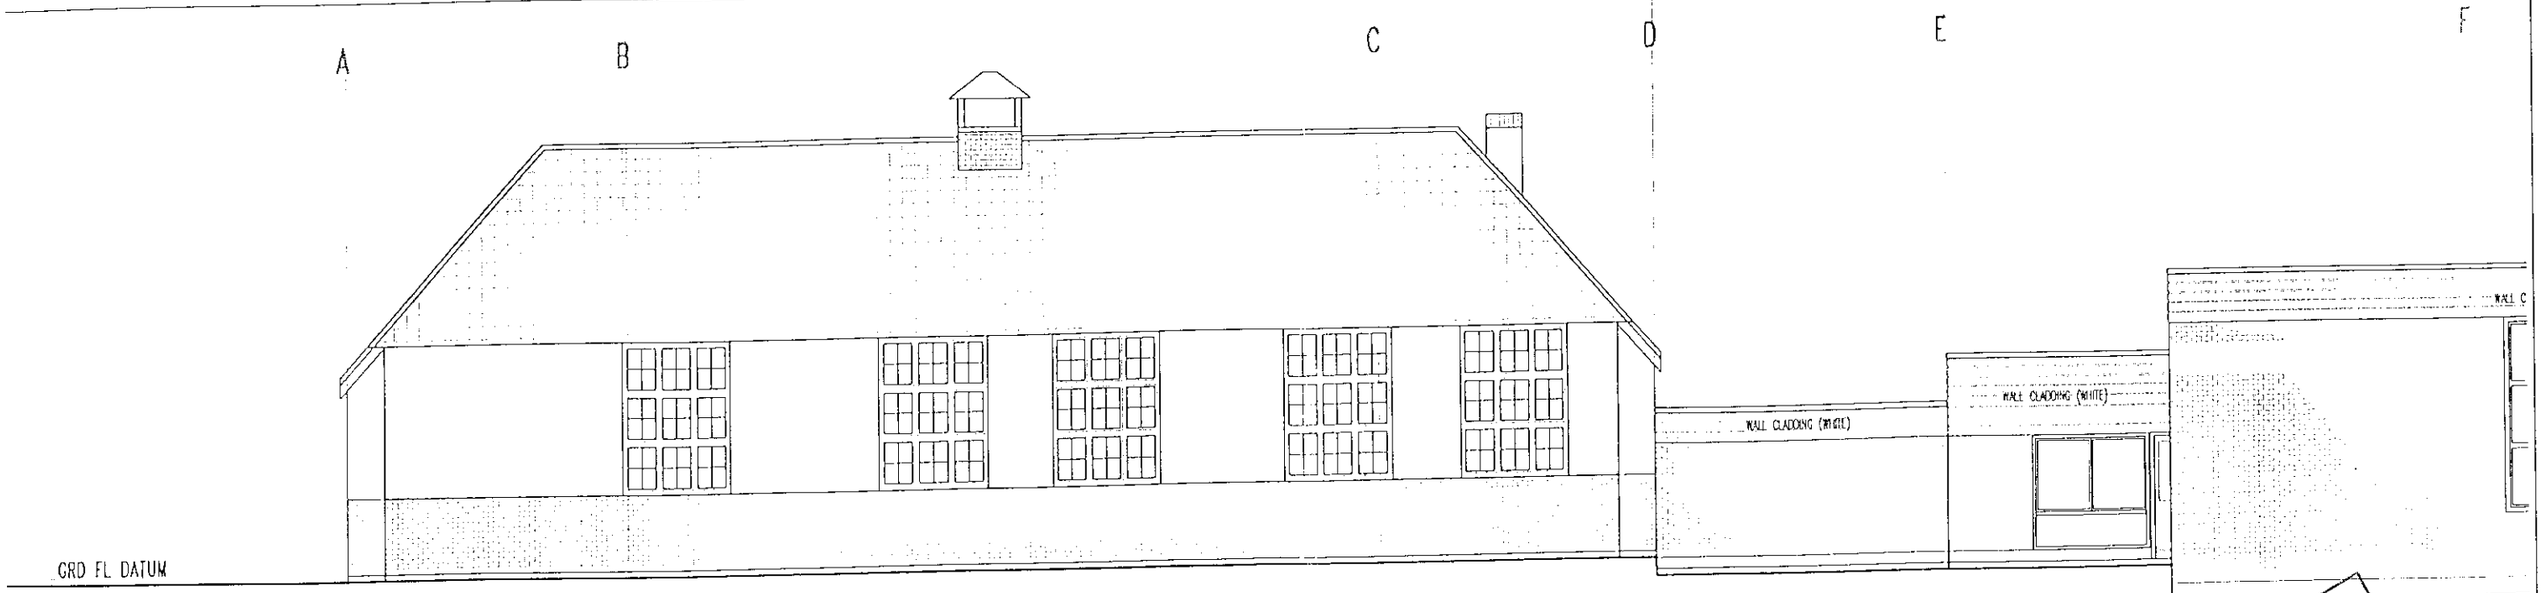

ELEVATION 3-3 (existing)

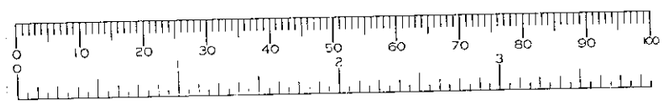

APPROVED

Chartered Surveyors
Summit Chambers
Castle Hill Terrace
Maidenhead
Berkshire SL6 4JP
Telephone: 01628 783516
Fax: 01628 773406

Job
RE-ROOFING OF
FARLEY HILL PRIMARY SCHOOL
CHURCH ROAD, READING.

Client
WOKINGHAM DISTRICT COUNCIL

Drawing
EXISTING
ELEVATIONS 2-2 & 3-3

Rev.	Date		
Scale 1:100		drawn AYO	Date JAN 2000
Job No WDC.887		Drwg 301	Rev

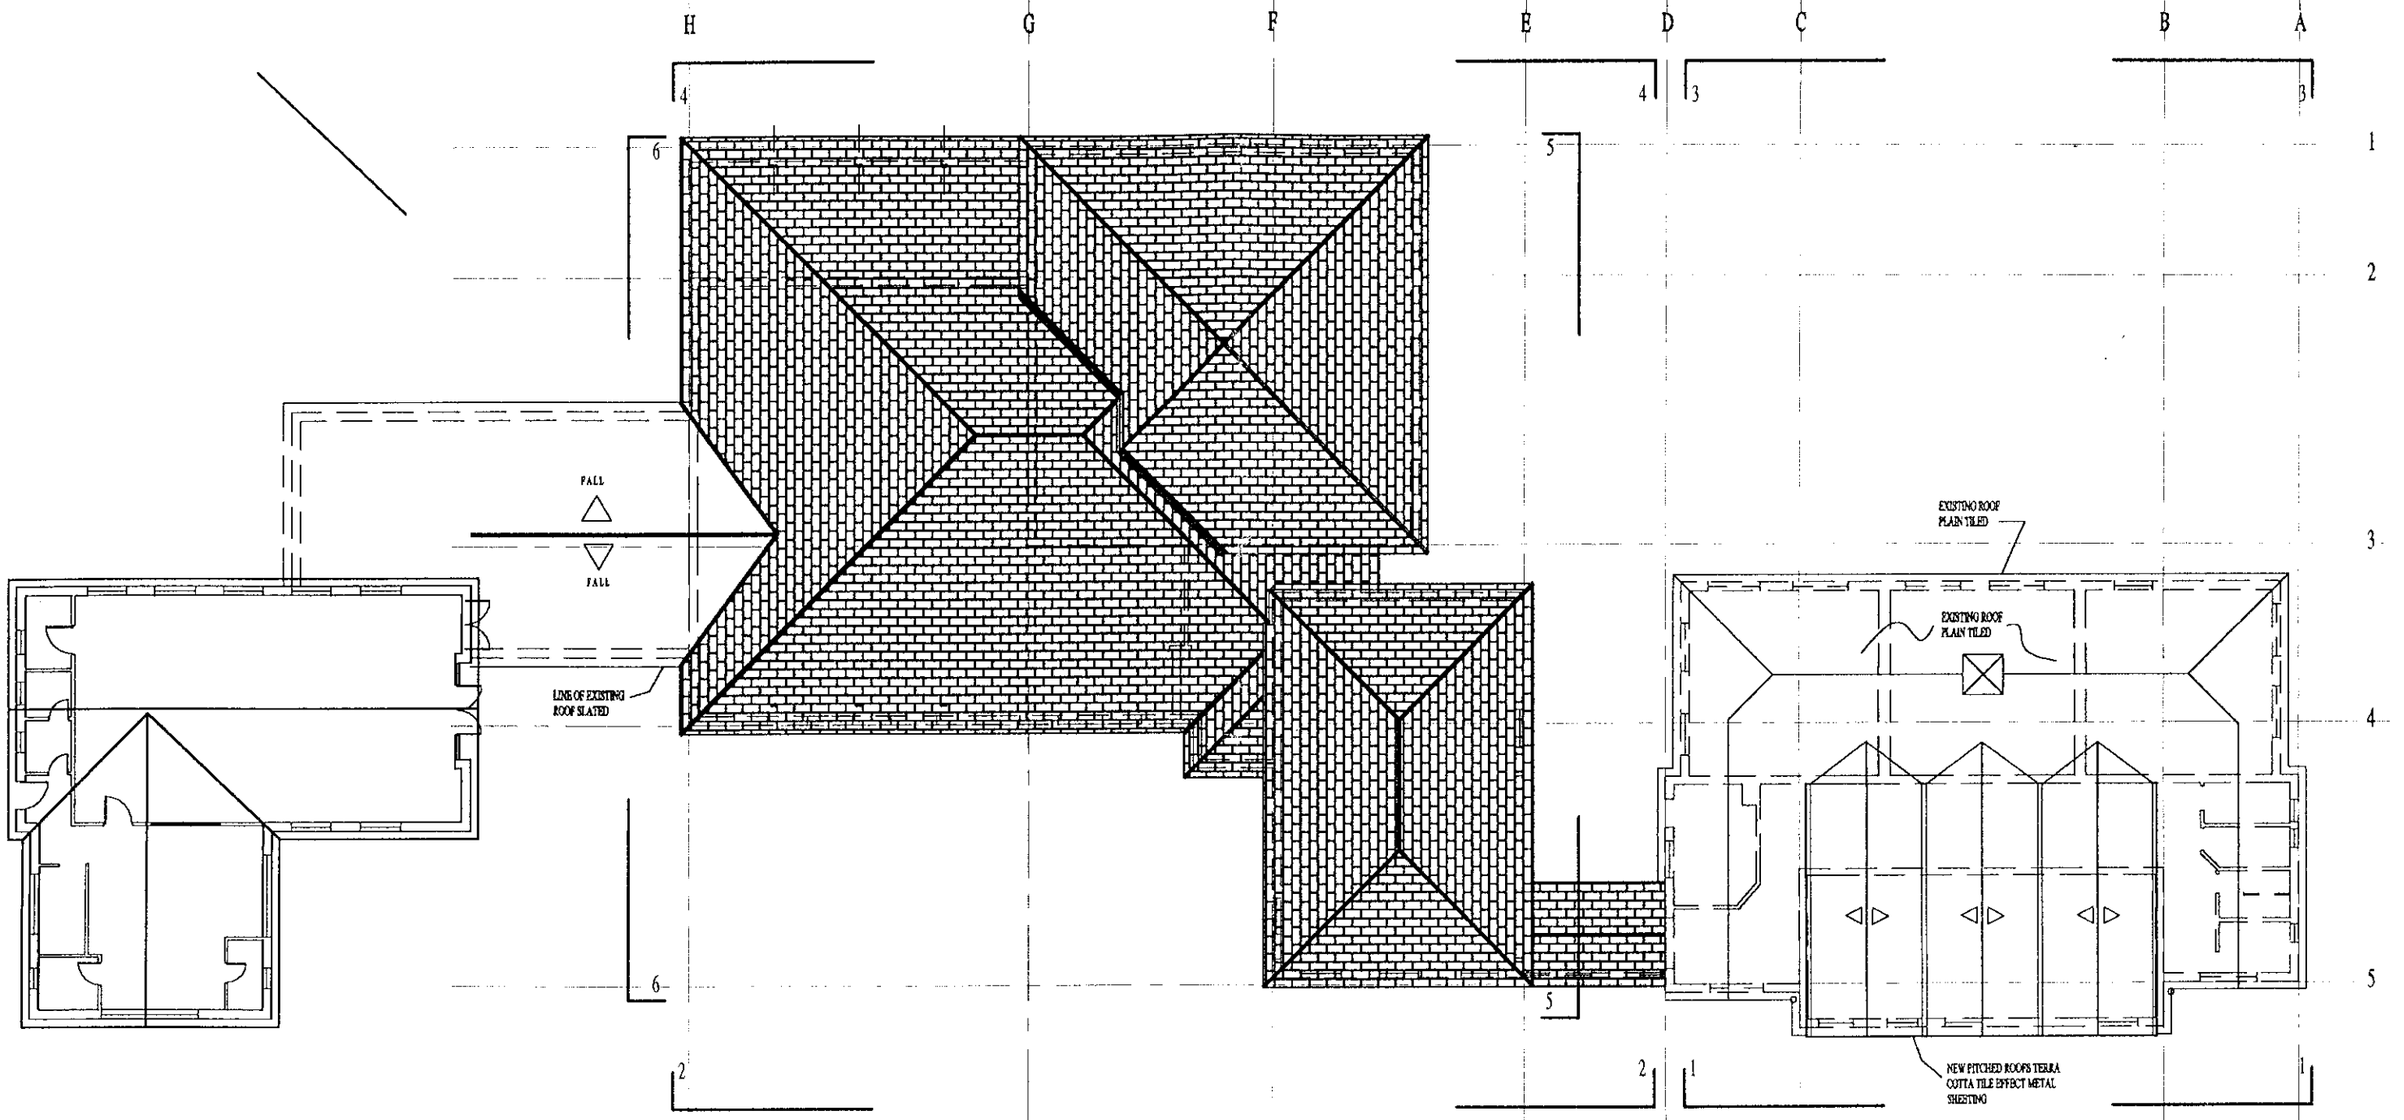

Rev. | Date

Client
Wokingham District Council

Address
Farley Hill School
Church Road, Farley Hill.

Drawing
Proposed Roof Plan
Roof Trusses.

APPROVED

CORNERSTONE DESIGN
Chartered Surveyors

Summit Chambers
Castle Hill Terrace
Maidenhead
Berkshire SL6 4JP
Telephone: 01628 783518
Fax: 01628 773408

Scale	drawn	Date
1:200	gtj	Oct 2000

Job No	Dwg	Rev.
WDC.887	P202	A

0 10 20 30 40 50 60 70 80 90 100

11/10/01

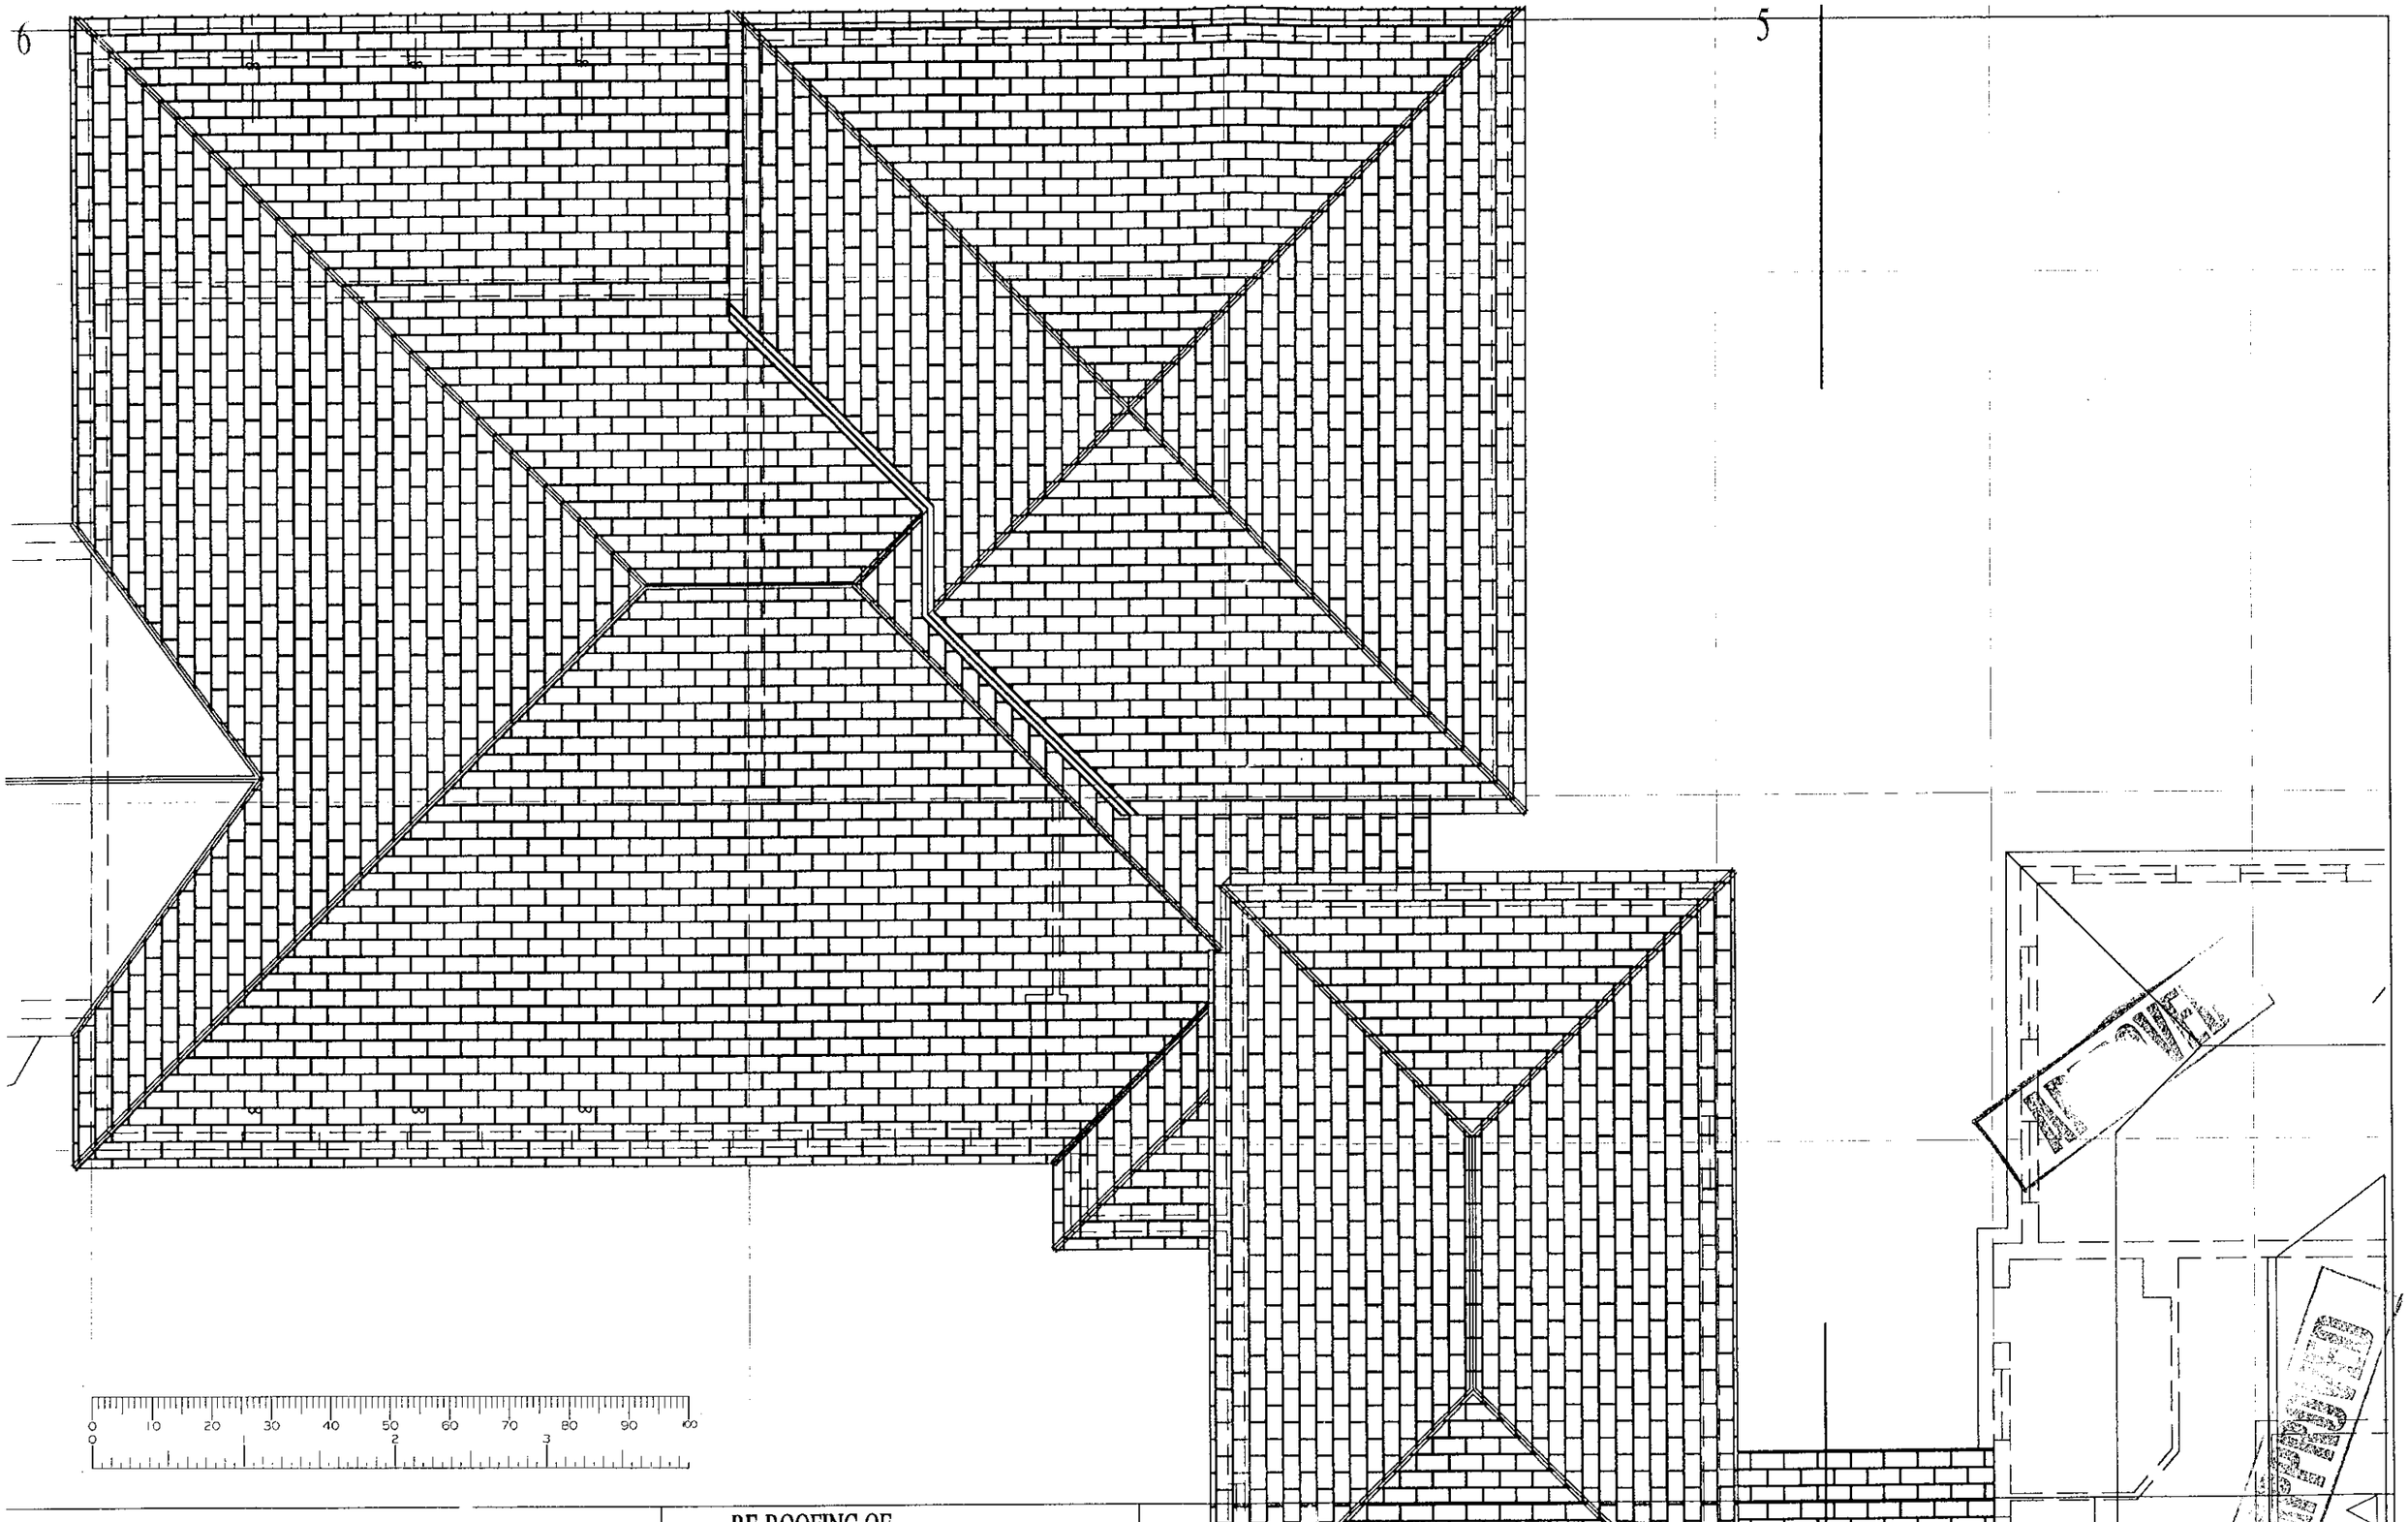

CORNERSTONE DESIGN
Chartered Surveyors
Summit Chambers
Castle Hill Terrace
Maidenhead
Berkshire SL6 4JP
Telephone: 01628 783518
Fax: 01628 772408

Job

RE-ROOFING OF
FARLEY HILL PRIMARY SCHOOL
CHURCH ROAD, READING.

Client

Drawn

Rev.	Date		
Scale 1:100		drawn AYO	Date JAN 2000
Job No. WDC.887		Drwg P207	Rev. A

6

11/1/01

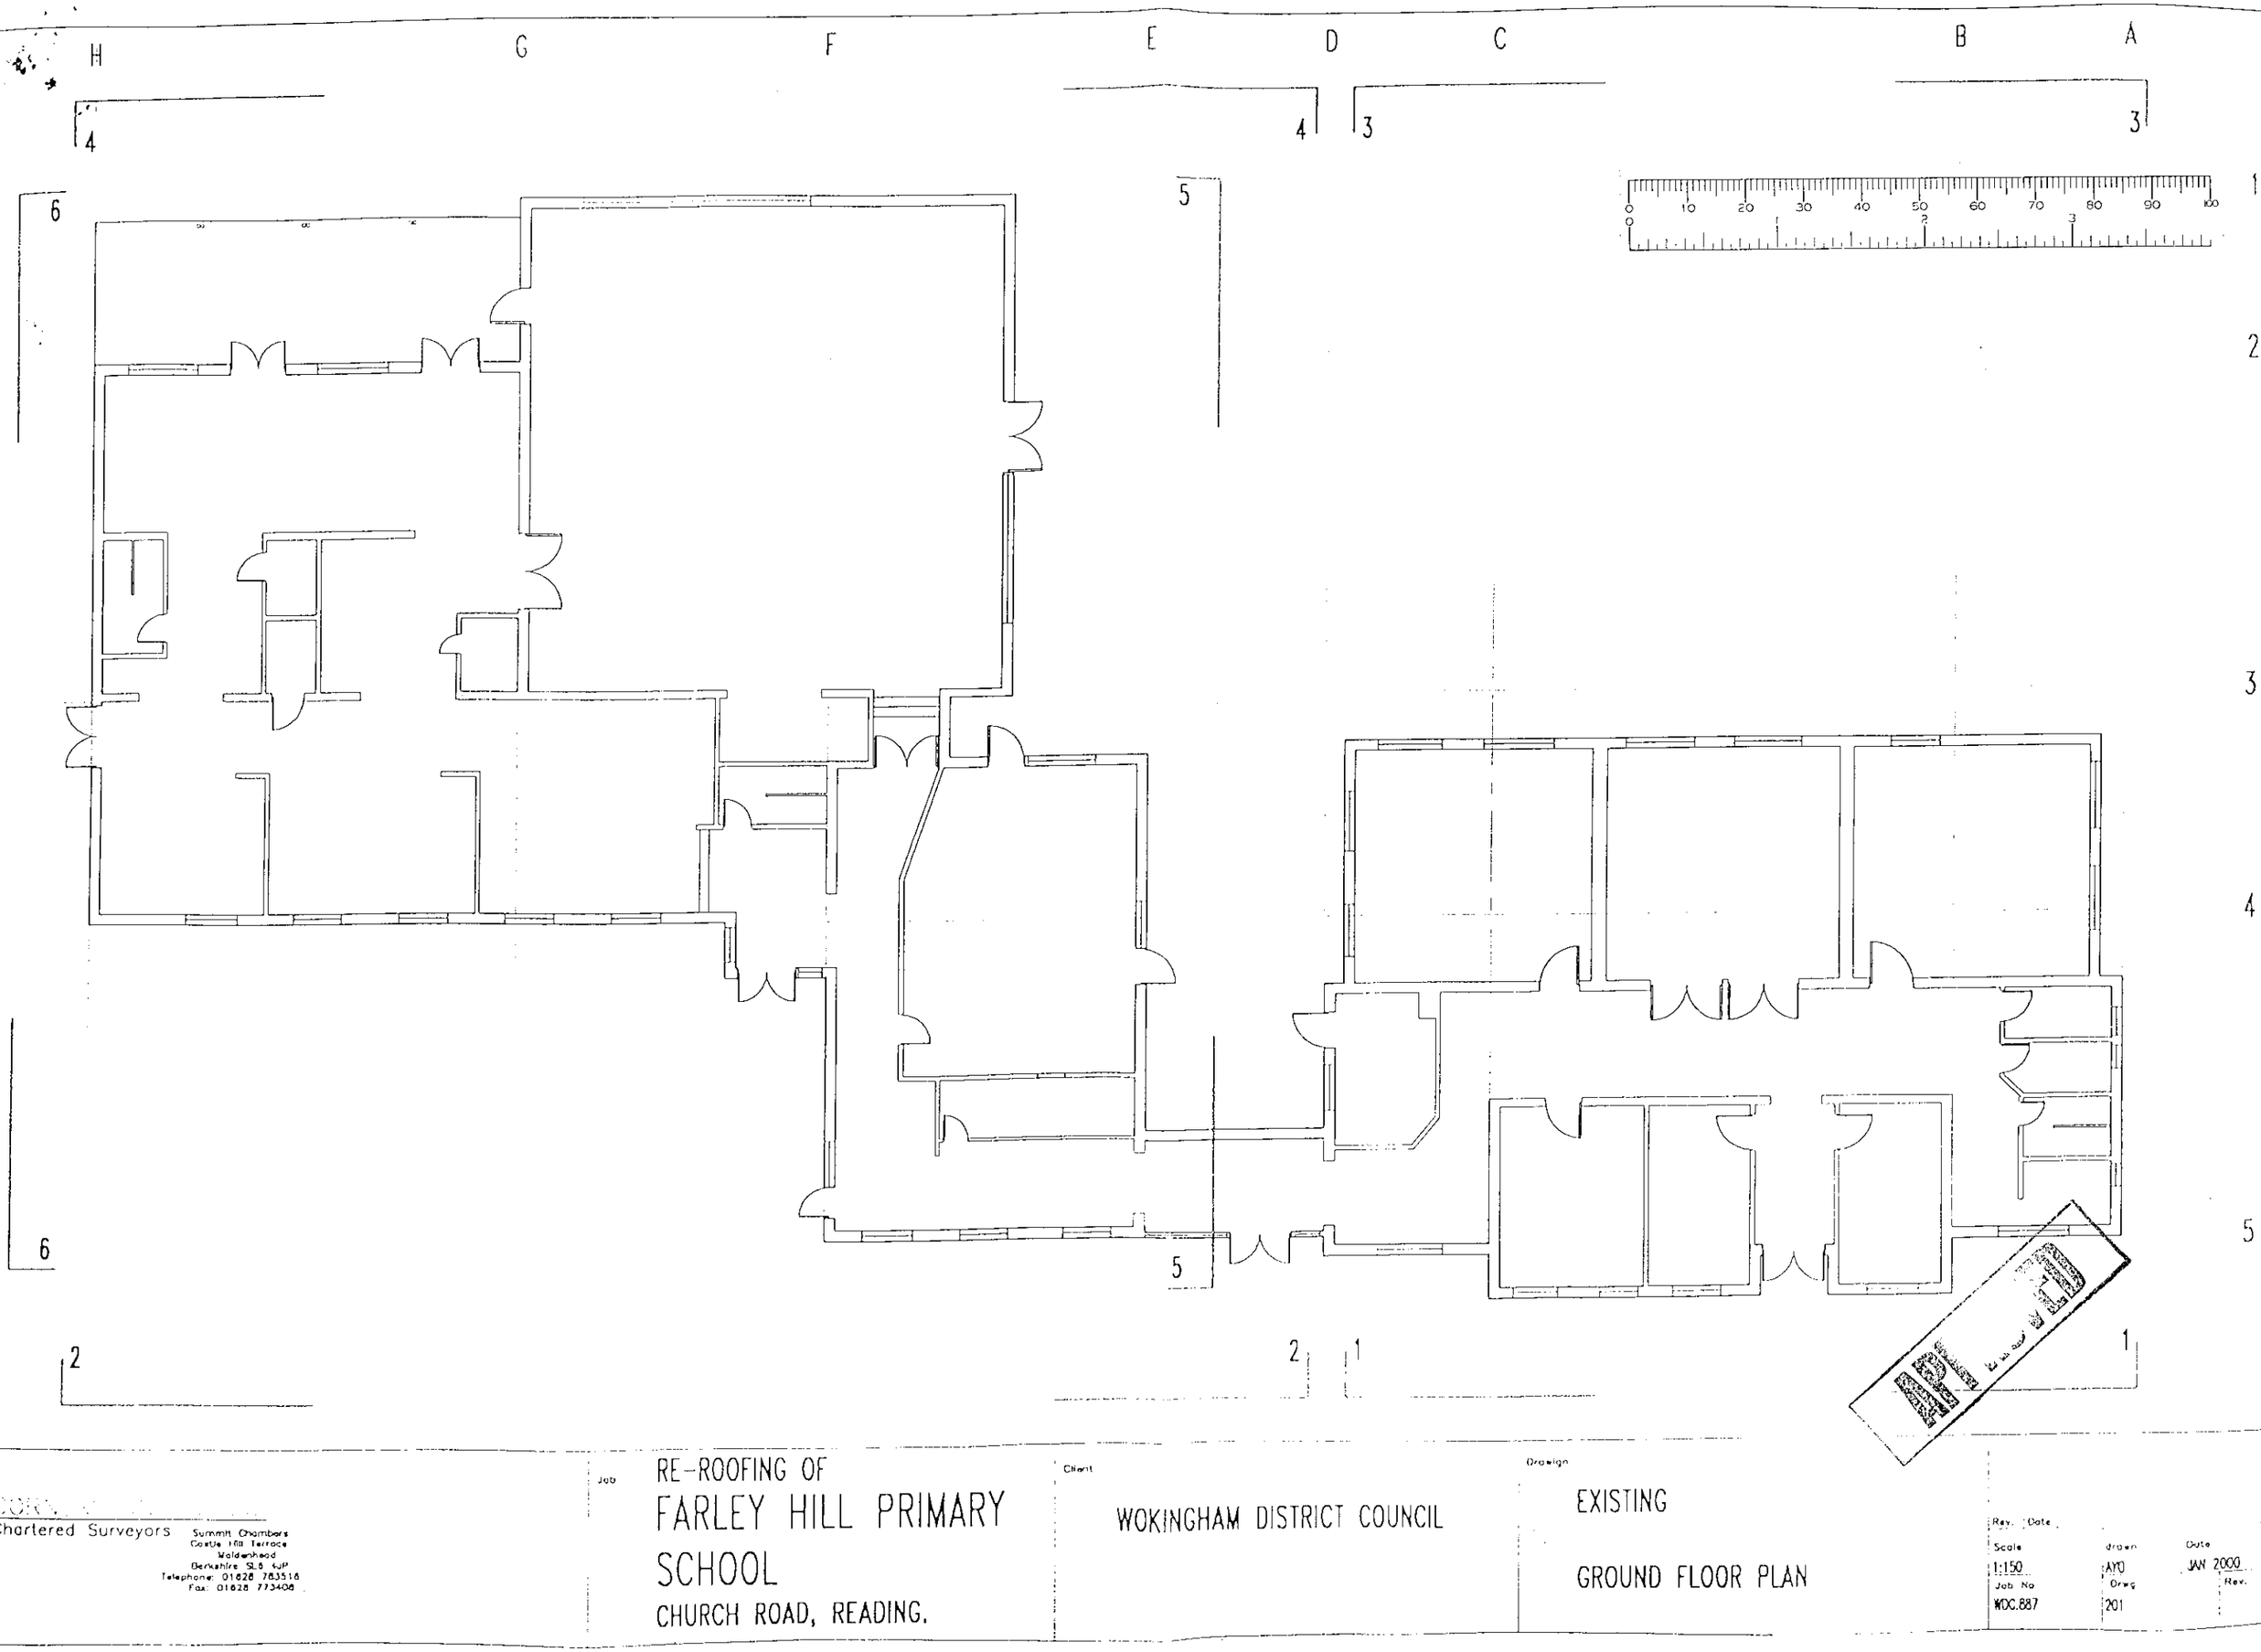

Chartered Surveyors

Summit Chambers
Castle Hill Terrace
Maidenhead
Berkshire SL6 4JP
Telephone: 01628 783516
Fax: 01628 773408

Job

RE-ROOFING OF
FARLEY HILL PRIMARY SCHOOL
CHURCH ROAD, READING.

Client

WOKINGHAM DISTRICT COUNCIL

Drawing

EXISTING

GROUND FLOOR PLAN

Rev.	Date
Scale	drawn	Date
1:150	AYO	JAN 2000
Job No	Dwg	Rev.
WDC.887	201	

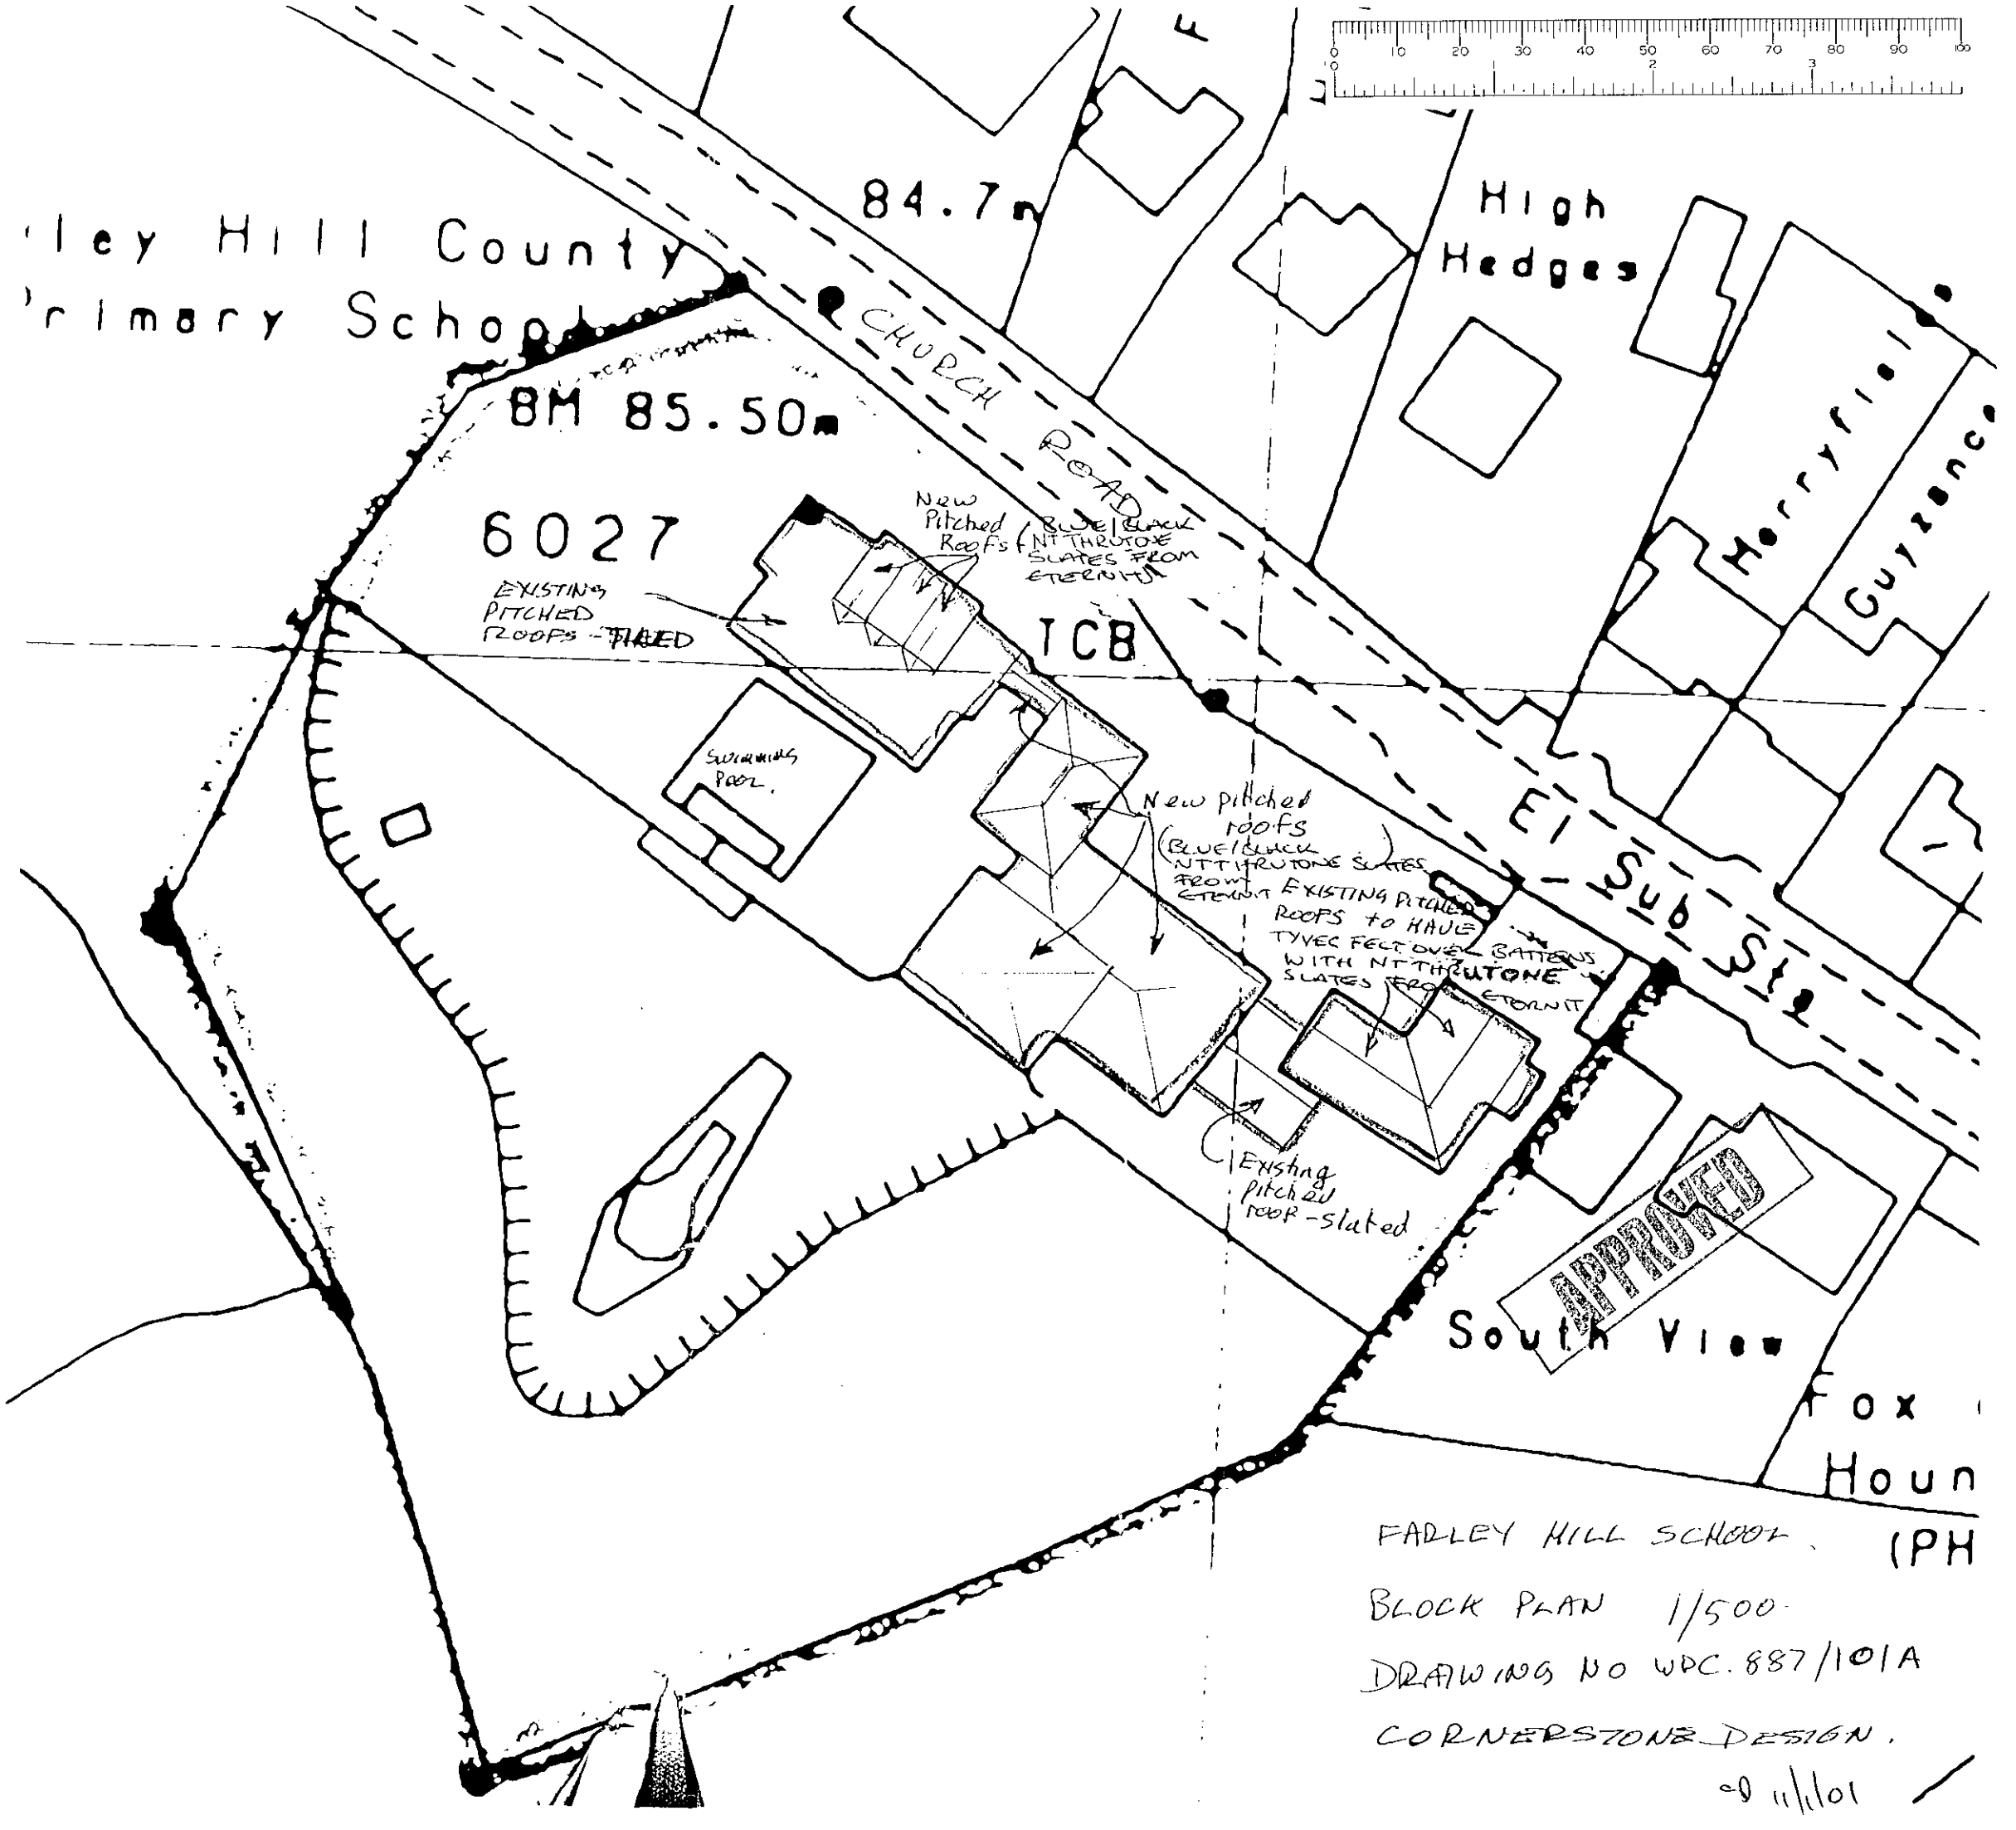

FARLEY HILL SCHOOL.

BLOCK PLAN 1/500.

DRAWING NO WPC. 887/101A

CORNERSTONE DESIGN.

11/1/01

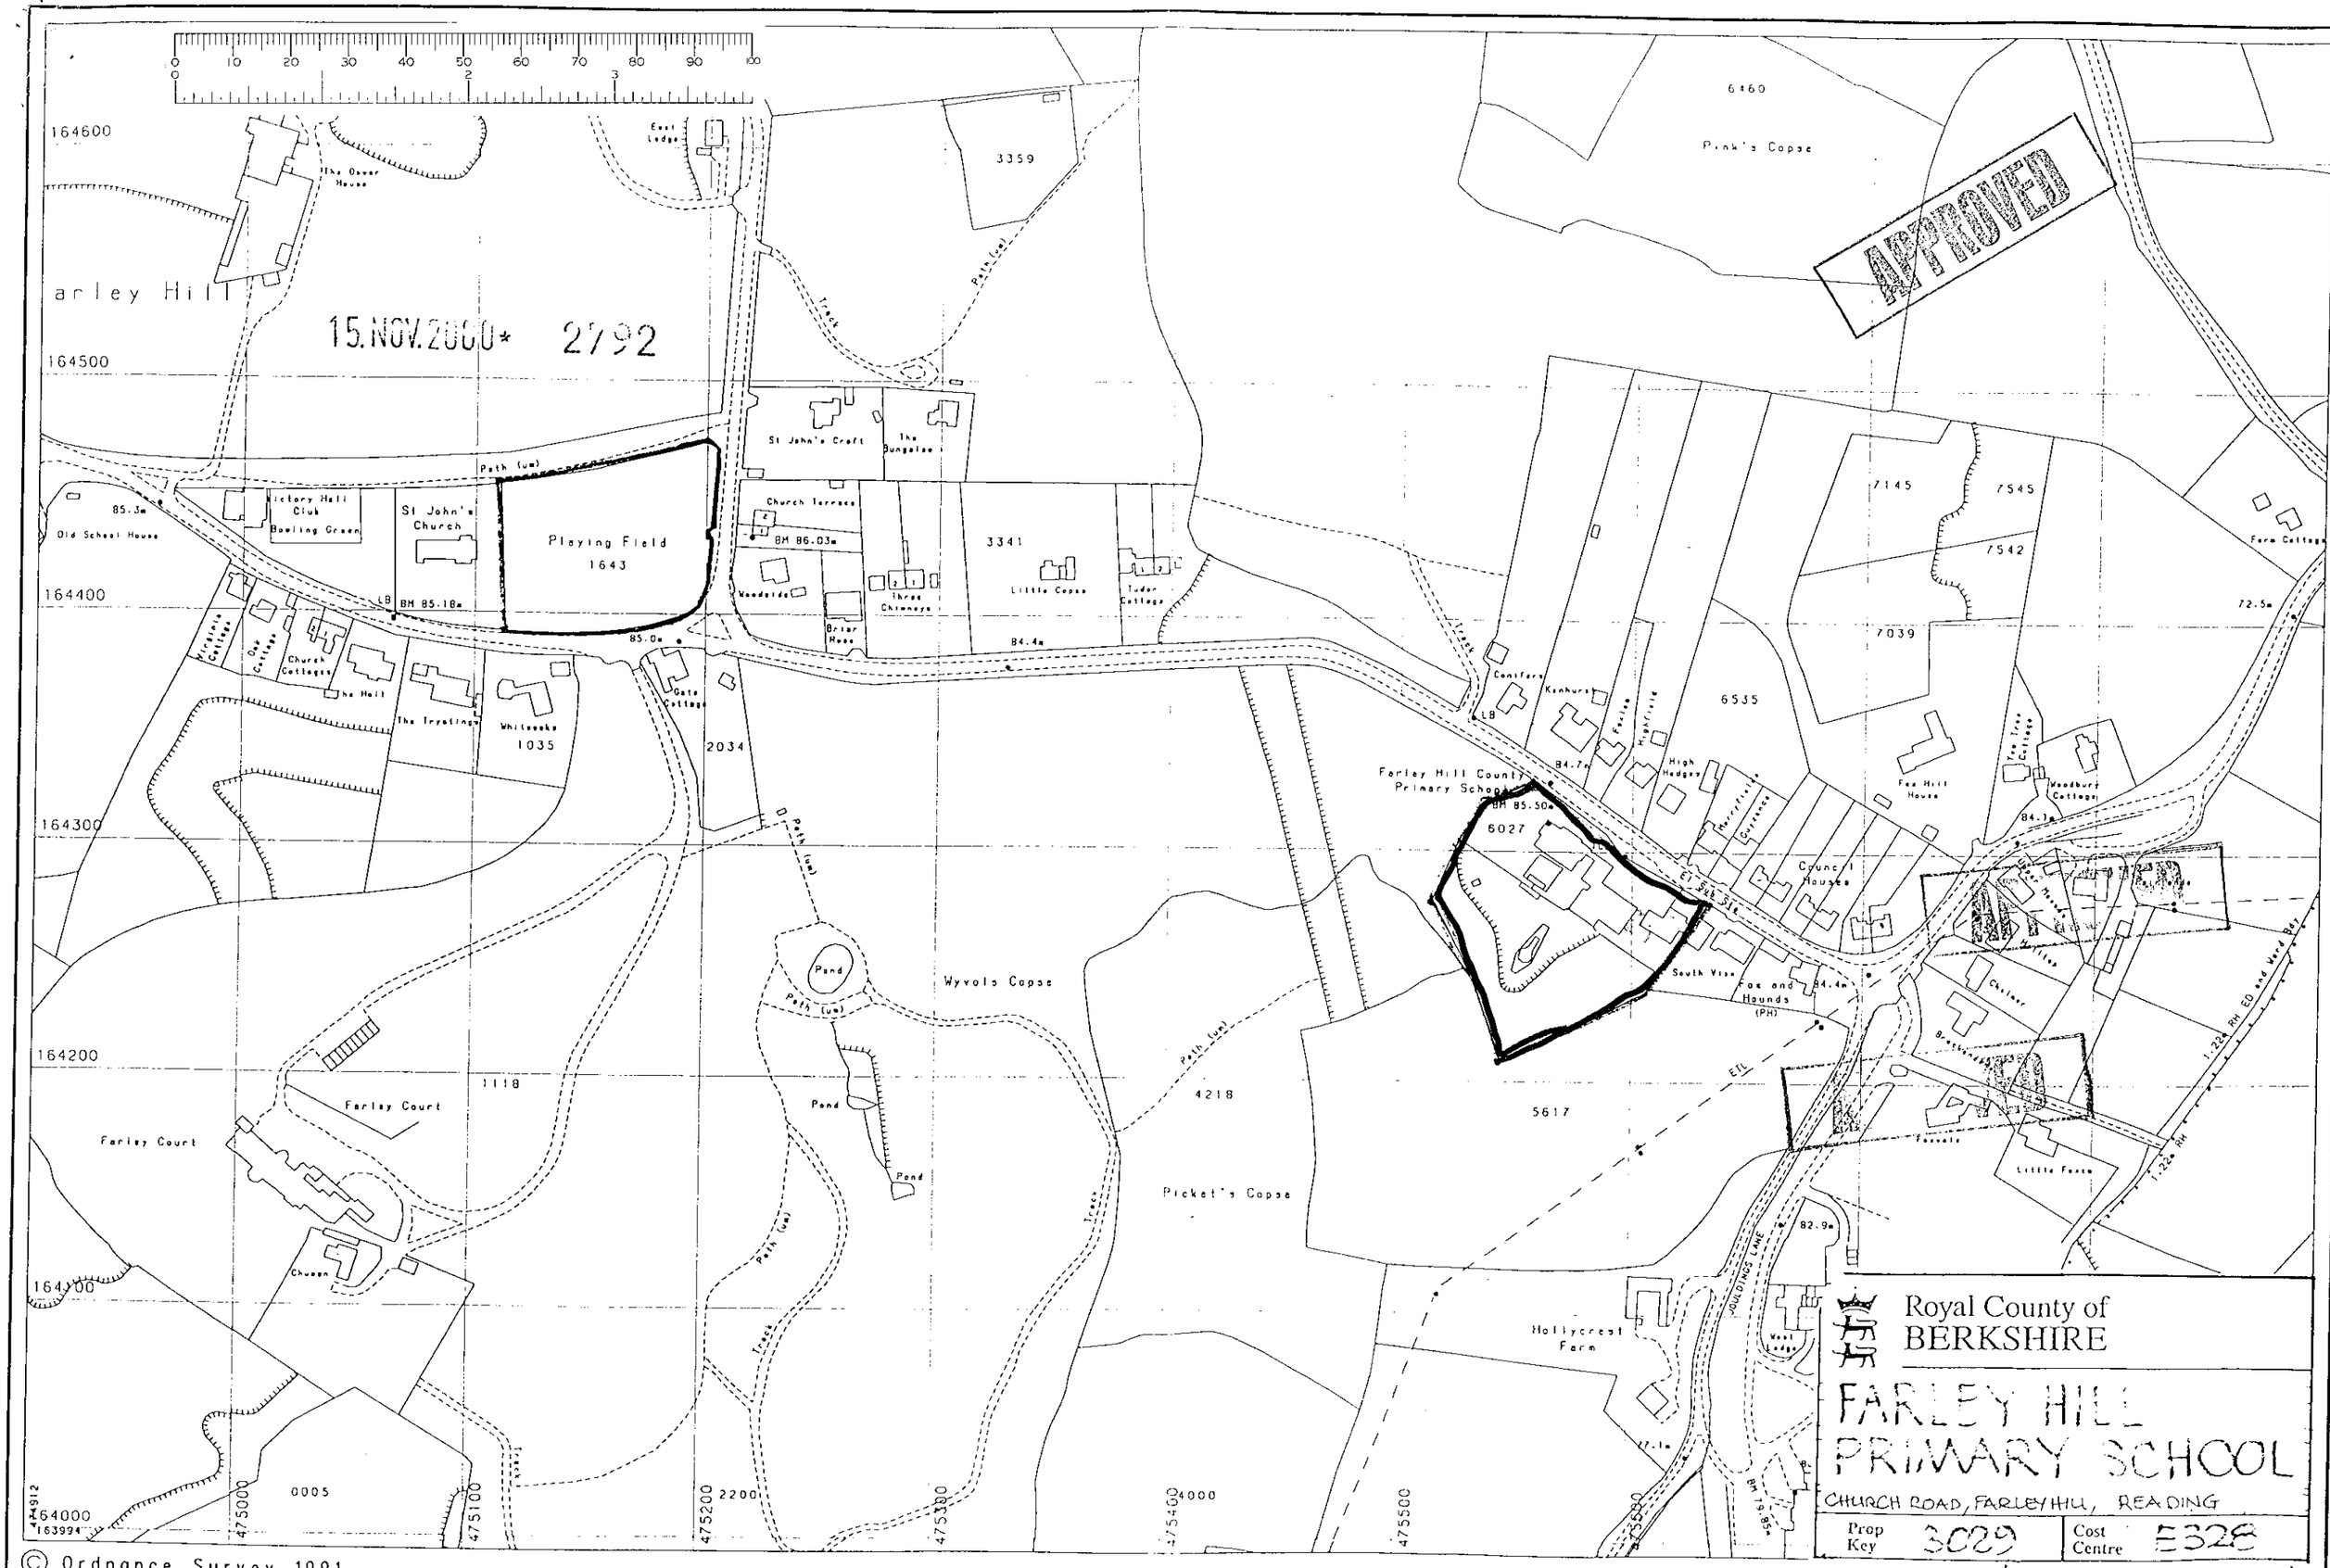

APPROVED
15.NOV.2000* 2792
Playing Field
1643
Farley Hill County Primary School
6027
Wyvols Copse
Picket's Copse
Pink's Copse
Farley Court
Hollycrest Farm
Council Houses
Fox and Hounds (PH)
Old School House
Victory Hall Club
Bowling Green
St John's Church
St John's Croft
The Bungalow
Church Terrace
Woodside
Three Chimneys
Little Copse
Tudor Cottage
Church Cottages
The Hall
The Trystings
Whitesoke
Gate Cottage
Pond
Farley Court
Chumen
Coniferes
Kenhurst
High Hedges
Fox Hill House
Woodbury Cottage
Ferm Cottage
Little Fence
Fox and Hounds
Royal County of BERKSHIRE
FARLEY HILL PRIMARY SCHOOL
CHURCH ROAD, FARLEY HILL, READING
Prop Key 3029
Cost Centre E328
DWG WDC 887/100
1:2500
© Ordnance Survey 1991