

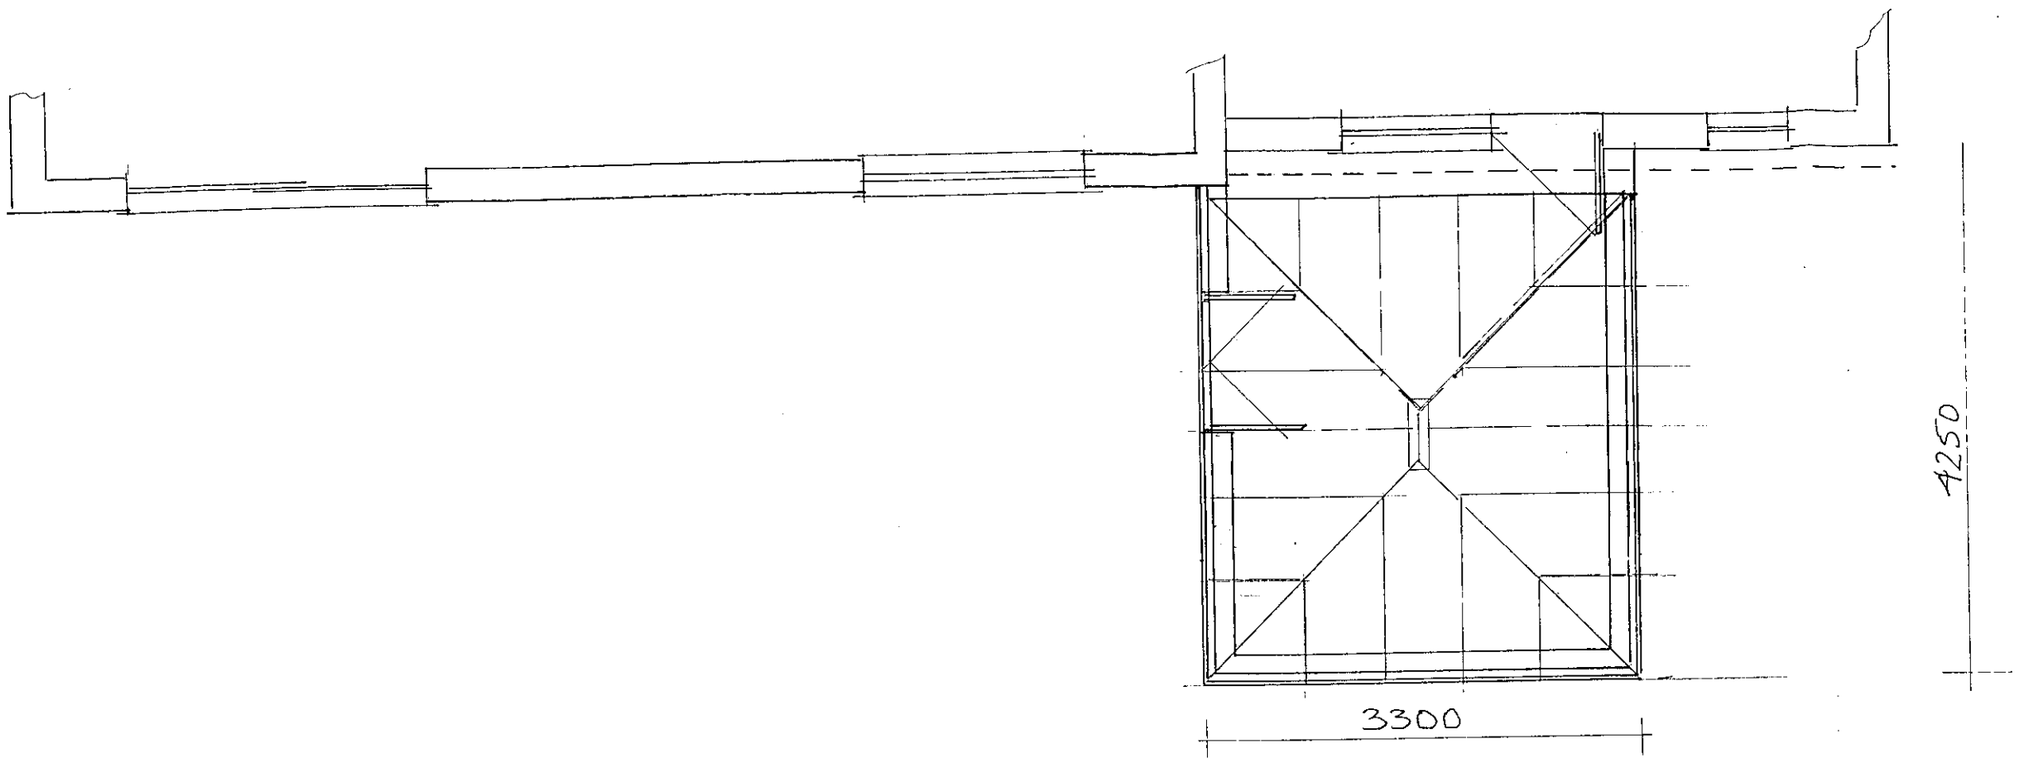

Plan

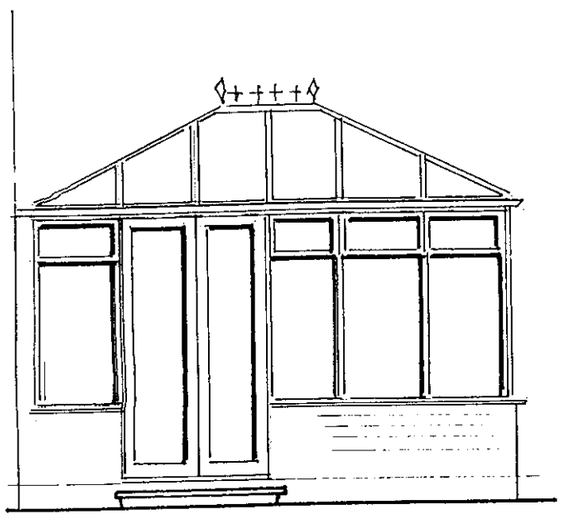

Left elevation

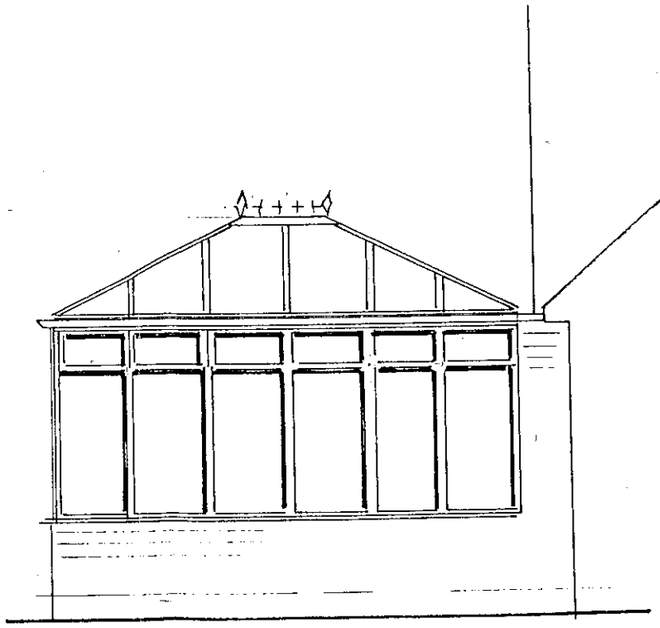

Right elevation

23.NOV.2000 2887

DRN	DATE	SCALE
LD	11:11:00	1:50

TITLE

PROPOSED CONSERVATORY
@ GREENFINCHES
4. BUCKTHORN CLOSE
WOKINGHAM
BERKS
MR & MRS HENDERSON.

DRG Nº	MOD
W/00/852	



GLASS ROOF
BROWN ALUMINIUM ROOF STRUCTURE

BROWN ALUMINIUM FRAMES
CLEAR TOUGHNED GLASS UNITS

BASE BRICKWORK COMPATABLE TO HOUSE BRICKWORK.

Proposed rear elevation

23.NOV.2000 2887

0 10 20 30 40 50 60 70 80 90 100
0 2 3

DRN	DATE	SCALE
NO	11:11:00	1:50

TITLE:
PROPOSED CONSERVATORY @
GREENFINCHES
4 BUCKTHORN CLOSE
WOKINGHAM
BERKS
MR & MRS HEWETSON.

DRG Nº W100 1851

MOD