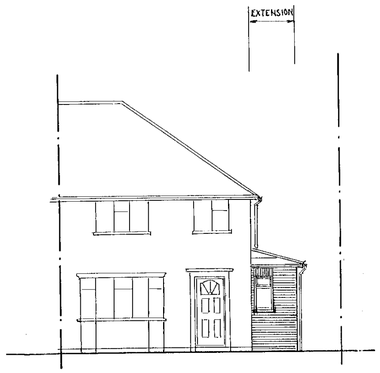

PROPOSED FRONT ELEVATION

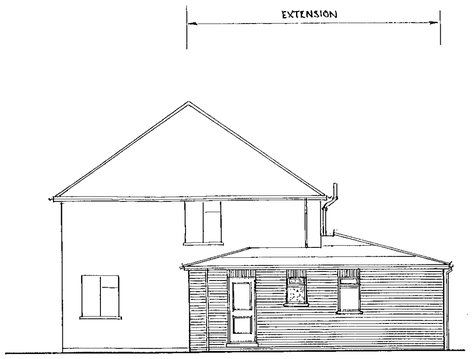

PROPOSED SIDE ELEVATION

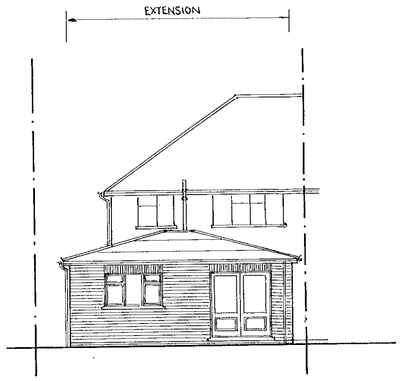

PROPOSED REAR ELEVATION

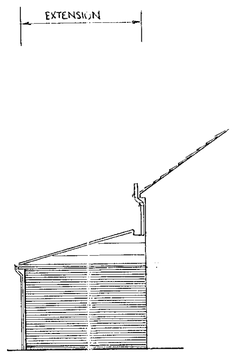

PROPOSED SIDE ELEVATION

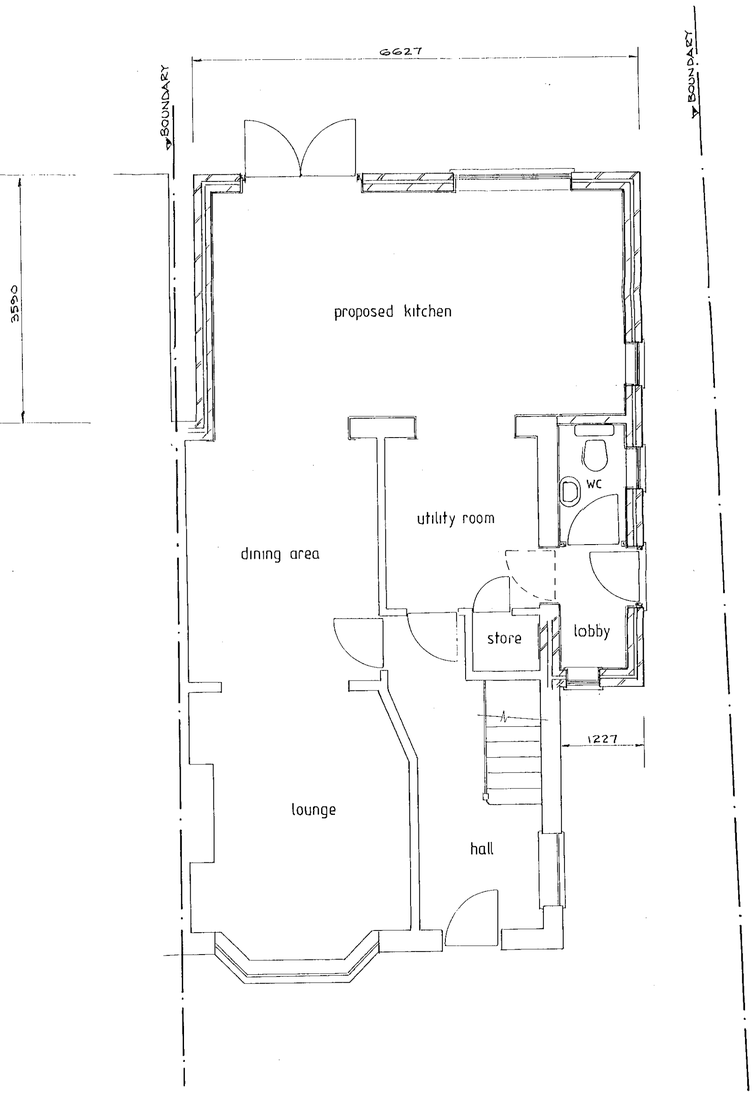

PROPOSED GROUND FLOOR PLAN

KEY

EXISTING STRUCTURE RETAINED

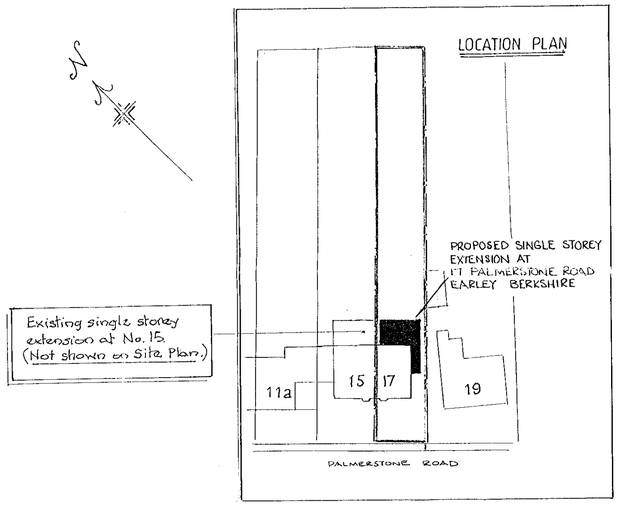

15. NOV. 2000 2801

APPROVED

project	drawing title	scale	
PROPOSED SINGLE STOREY REAR EXTENSION AT 17 PALMERSTONE ROAD EARLEY BERKS	PLANS AND ELEVATIONS	1:100 1:50	
		drg no 10/10/00/1	rev –

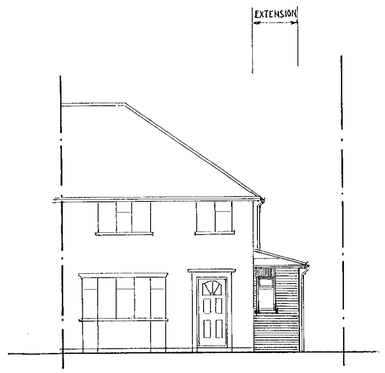

PROPOSED FRONT ELEVATION

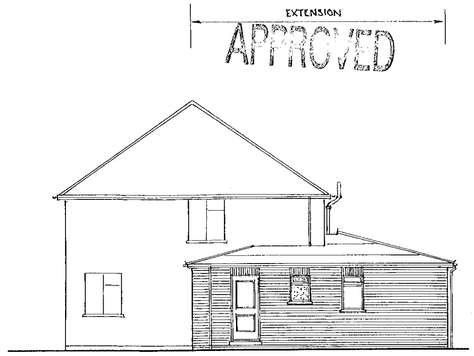

PROPOSED SIDE ELEVATION

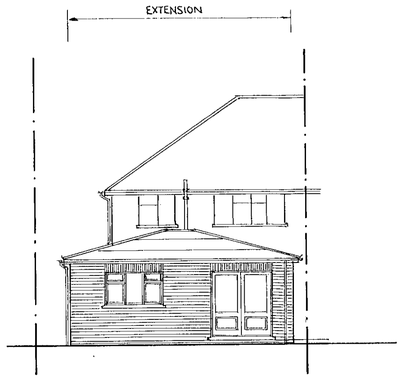

PROPOSED REAR ELEVATION

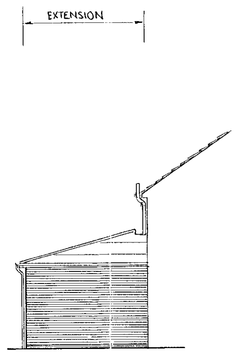

PROPOSED SIDE ELEVATION

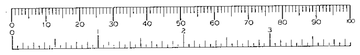

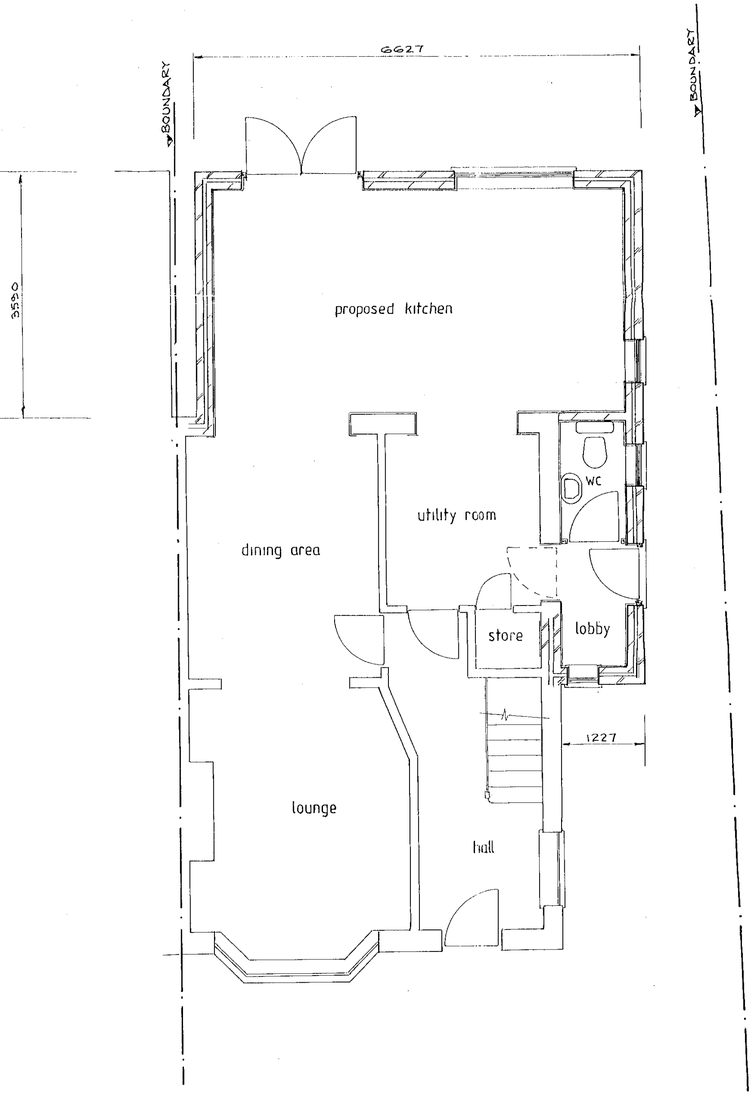

PROPOSED GROUND FLOOR PLAN

KEY

EXISTING STRUCTURE RETAINED

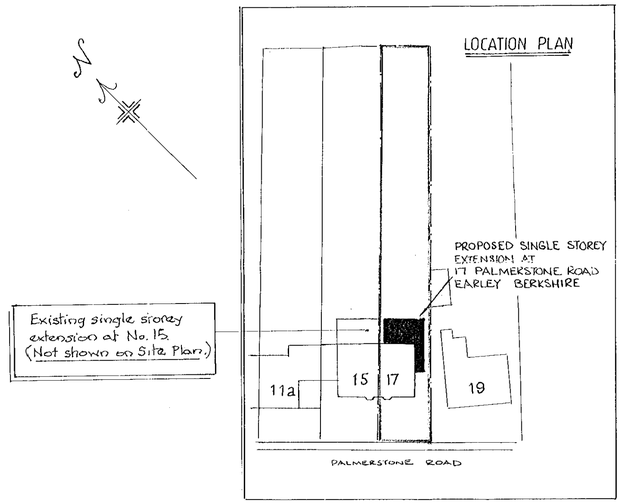

15.NOV.2000* 2901

project: PROPOSED SINGLE STOREY REAR EXTENSION AT 17 PALMERSTONE ROAD EARLEY BERKS	drawing title: PLANS AND ELEVATIONS	scale: 1:100 1:50
		drg no: 10/10/00/1 rev: -