SCALE 1:100

EXISTING SIDE ELEVATION (SOUTH)

6, MARTINS DRIVE, RG41 1NY

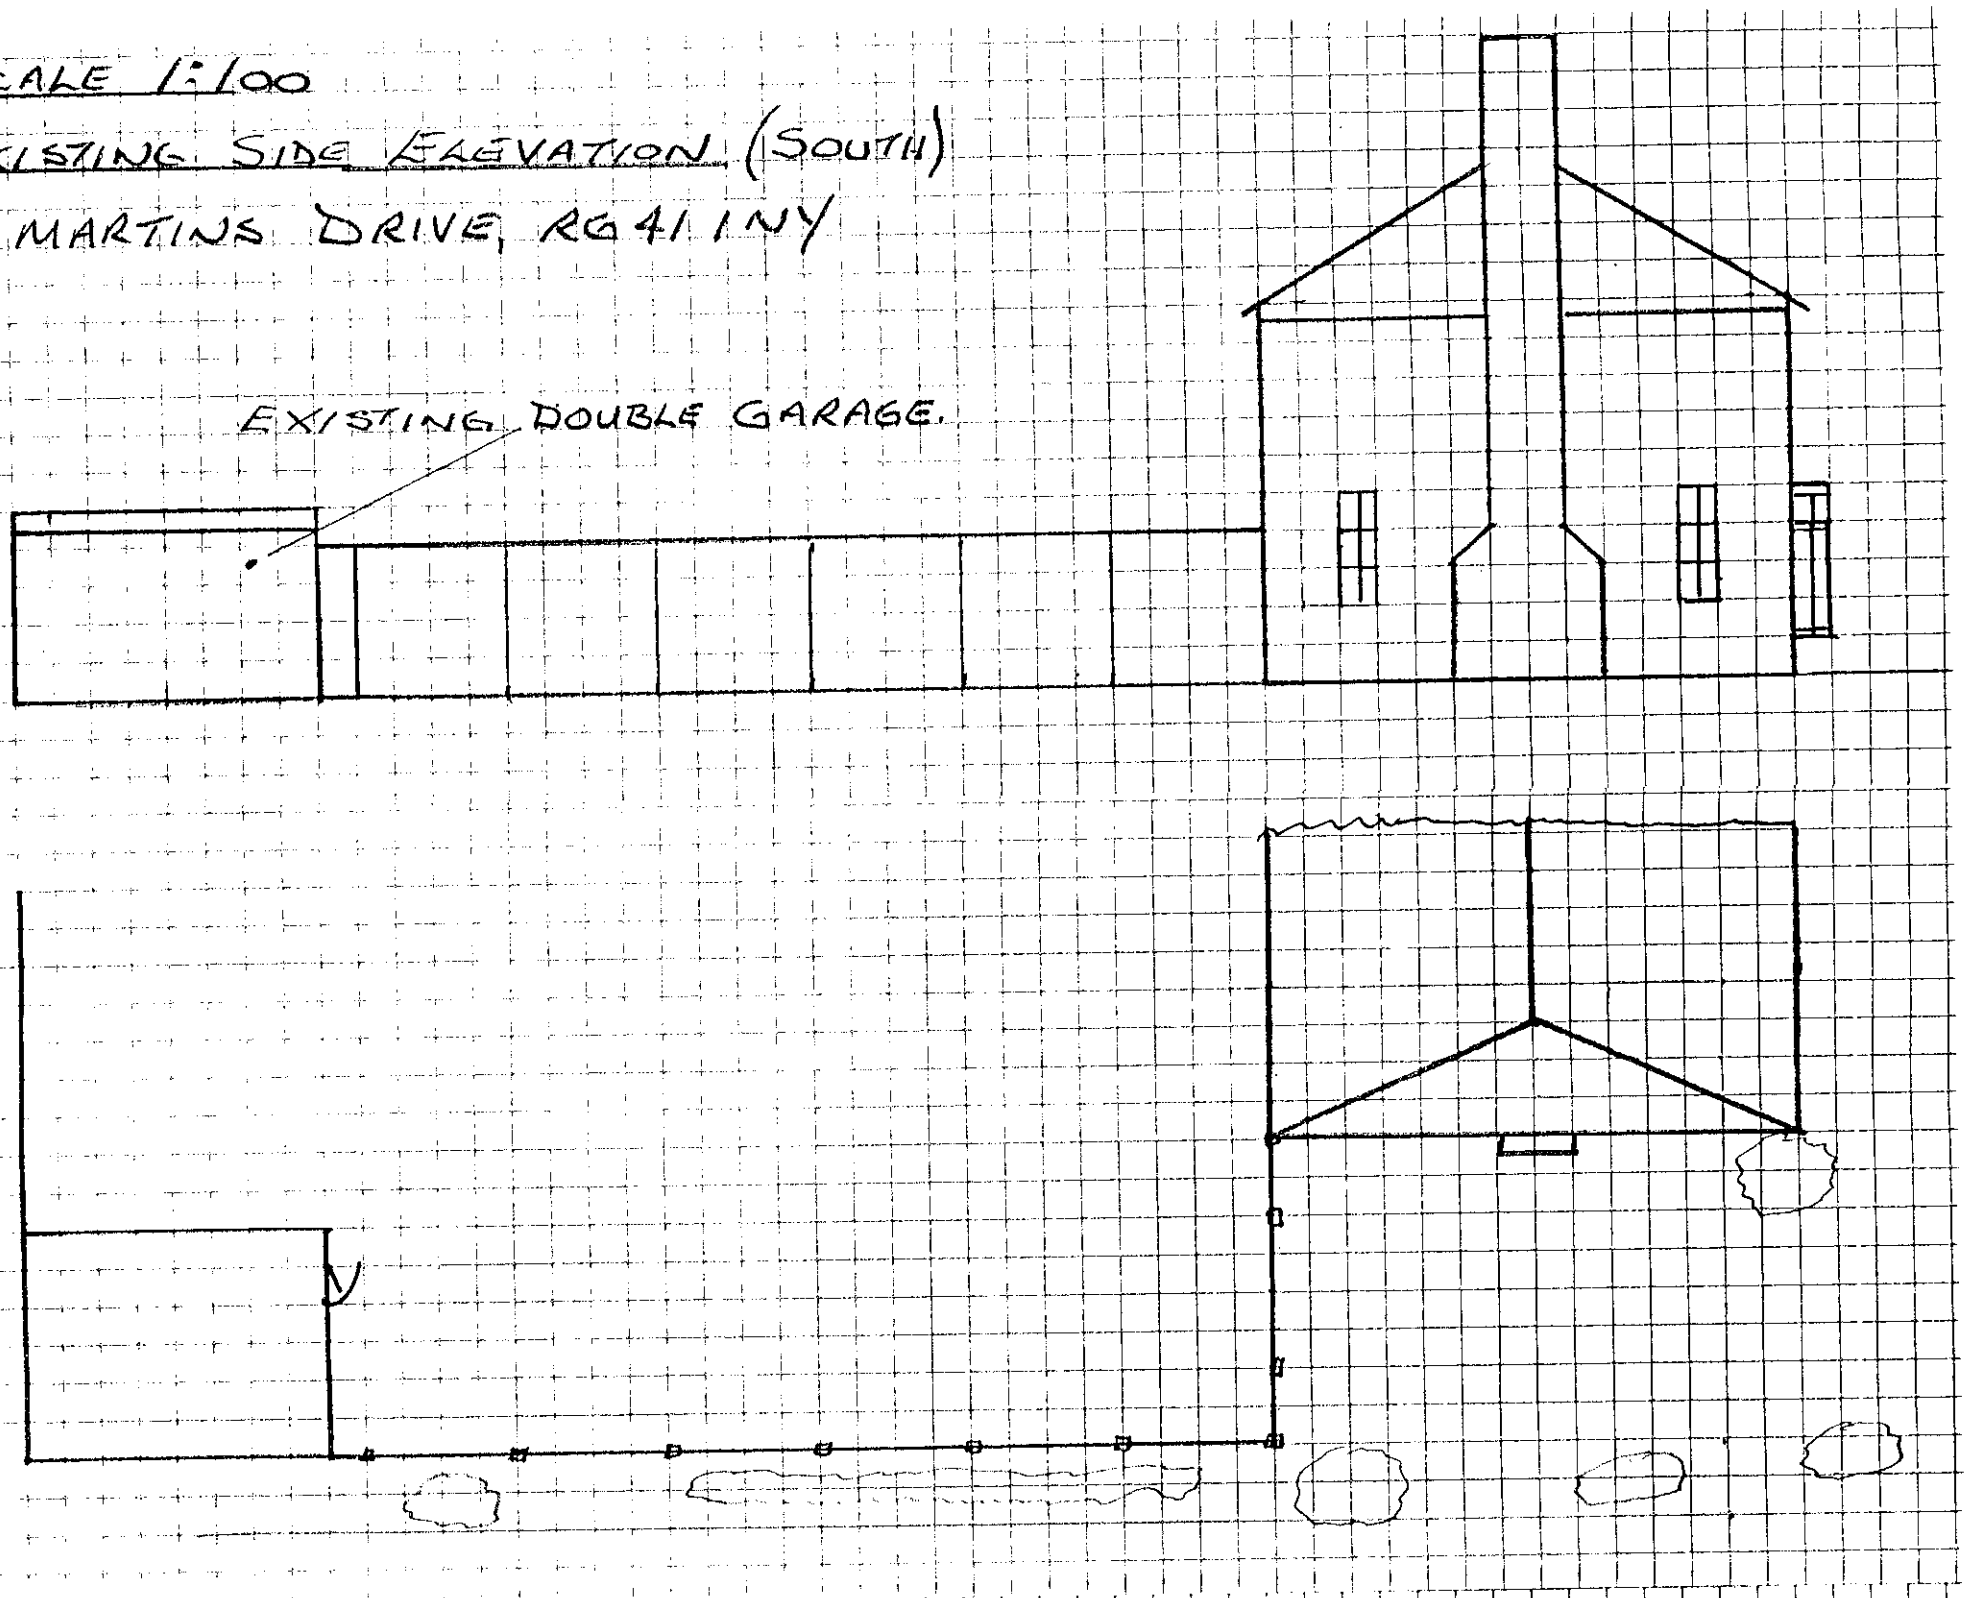

NEW SIDE ELEVATION (SOUTH)

