

124 WARGRAVE ROAD. TWYFORD

PLANTING PLAN

A EXISTING HOLLY
B EXISTING CHERRY
C EXISTING SYCAMORE
D SERVICE COVER
E PYRACANTHA SPECIES — Native species such as a mix of Beech & Holly.
F TAXUS BACCATA
G CUPRESSUS SEMPERVIREN)
H SEASONAL BEDDING
I CEANOTHUS SPECIES
J ELEAGNUS PUNGENS 'MACULATA'
K VIBURNUM TINUS
L ILEX 'GOLDEN VAN TOL'
M BERBERIS THUNBERGII
HEBE SPECIES
O CYSTUS SPECIES
P ERICA / CALLUNA

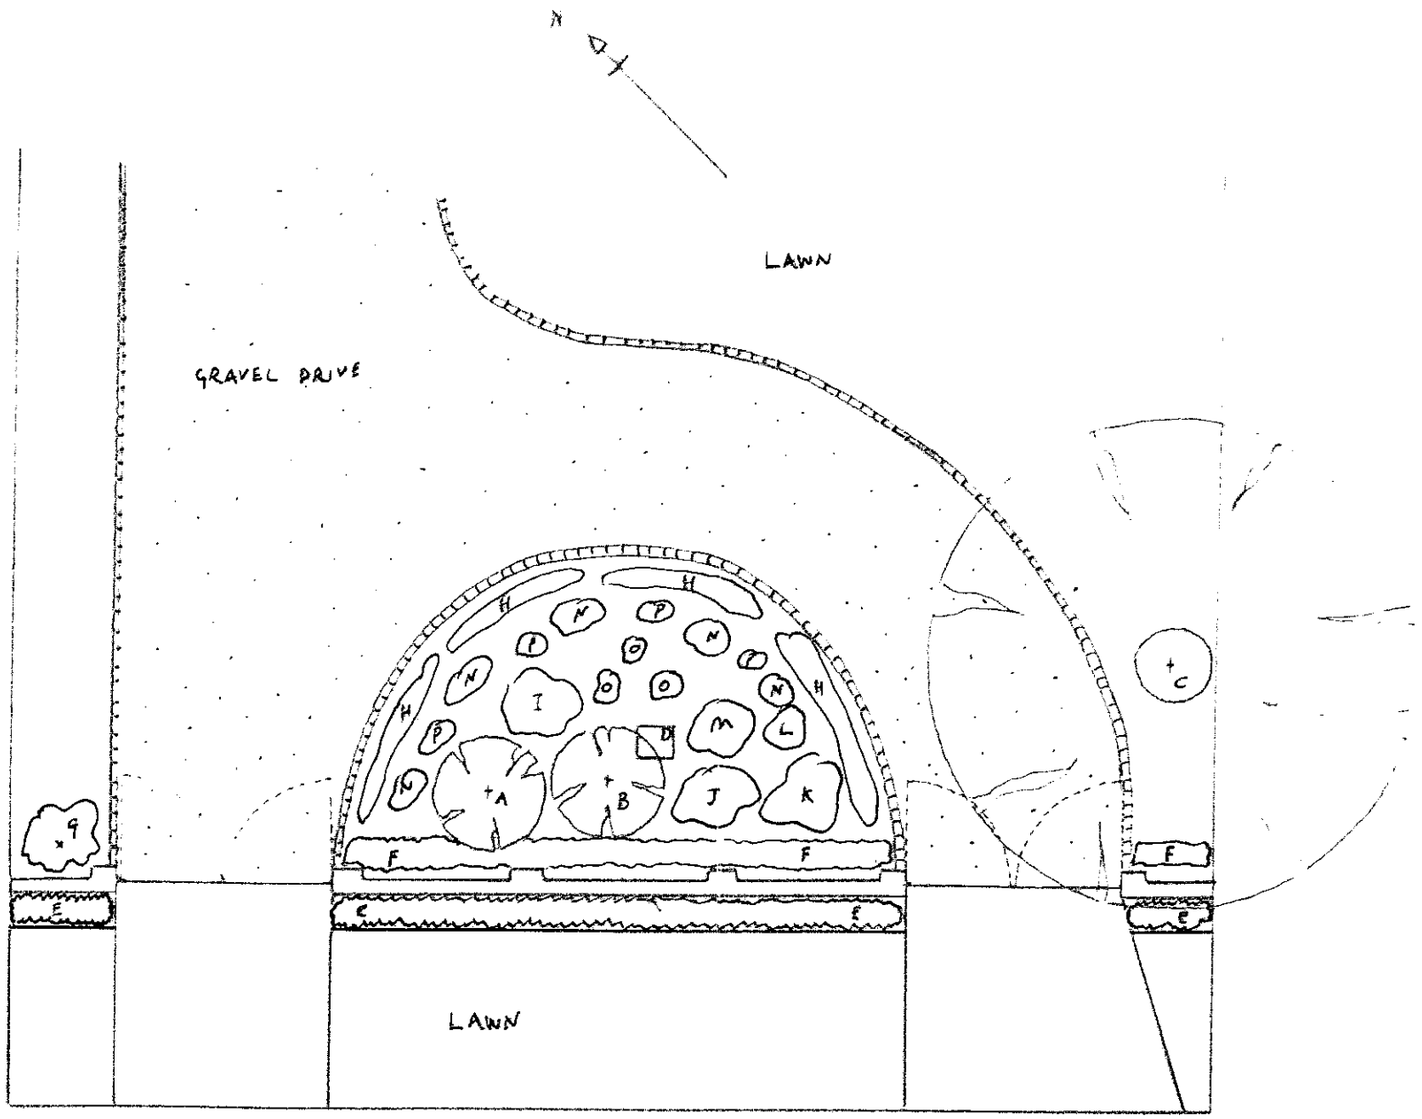

DRG TITLE	
PLANTING PROPOSALS	
CLIENT NAME	
MR + MRS BUSH 124 WARGRAVE ROAD	
DATE	SCALE
11-9-2000	1:100
DRN. BY	DRN. NO.
DJF	1
COPYRIGHT	
TWYFORD LANDSCAPES	

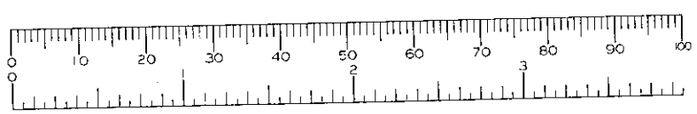

APPROVED

N

No 128

No 122

Sub-
Station

Wargrave Rd.

02 FEB 2000 * 0491

letter	date	revision
A	Jan 2000	Wall + Drive

job: Land adjacent to No.128 Wargrave Rd.

client: Mr N Rogers

drawing: Site Plan

scale: 1:200

date: Feb 99

sheet size: A3

1401/1A

ANDREWS KALIK ASSOCIATES Chartered Architects
2 ALEXANDRA ROAD READING BERKSHIRE
(0118) 9669669