
IW

. All contractors must visit the site and be responsible for checking all dimensions related to this work. Copyright of this drawing is retained by the Architect and it must not be reproduced without his written consent.


Notes

ALL MATERIALS TO MATCH EXISTING .


27.APR.2000 * 1351

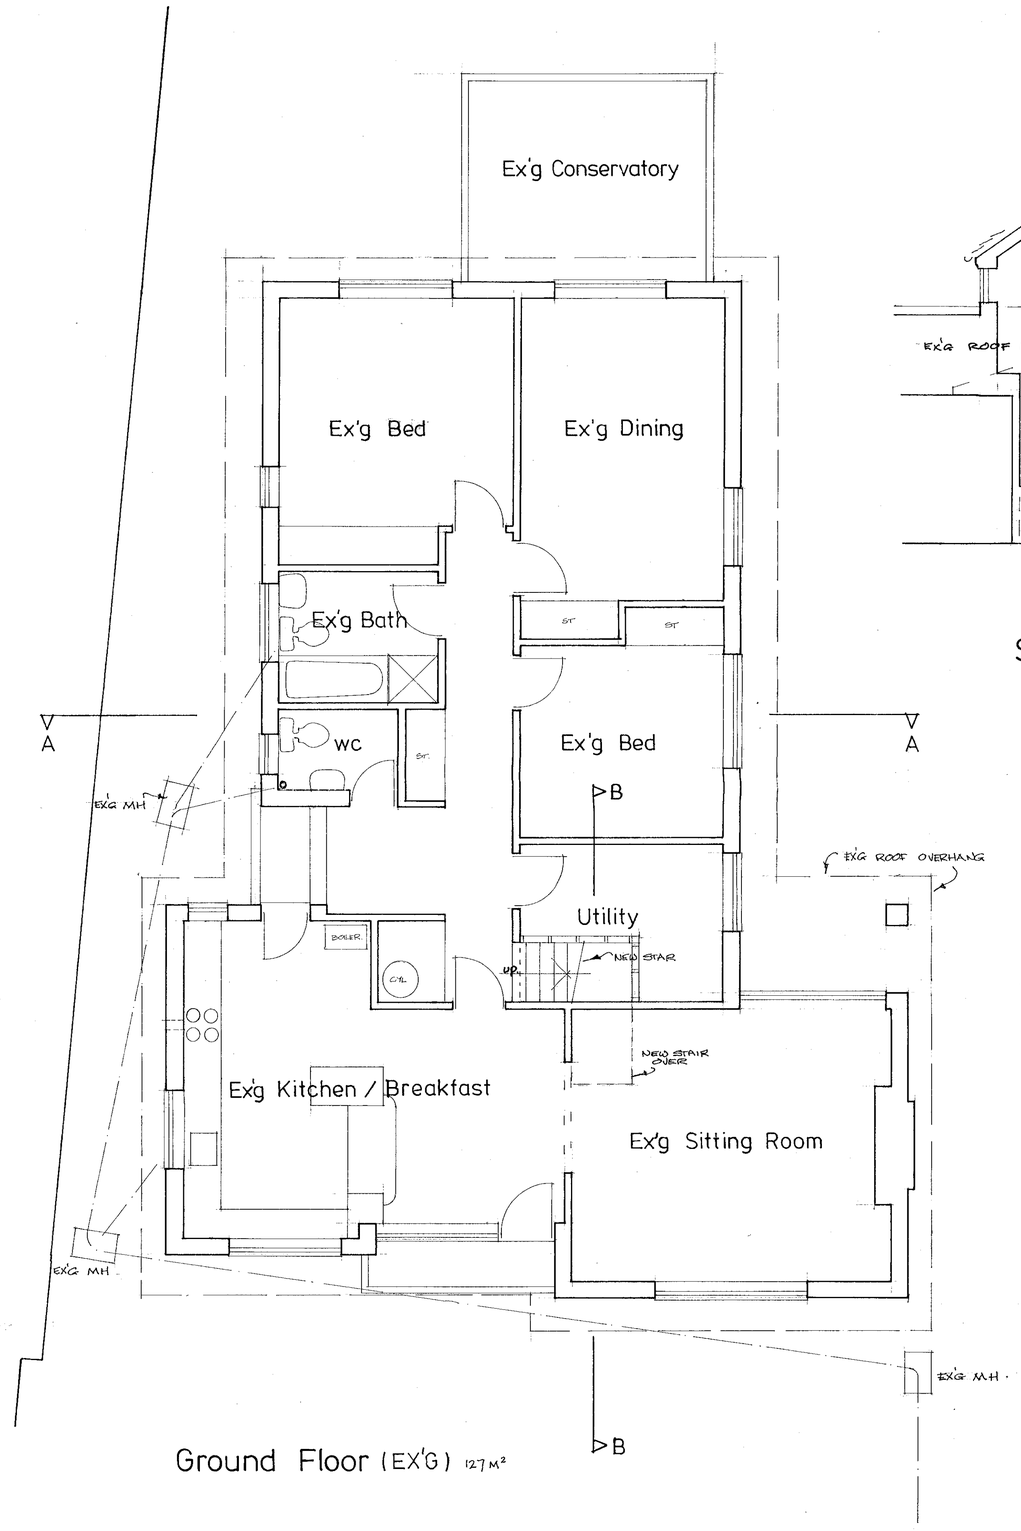


Ground Floor (EX'G) 127 M²

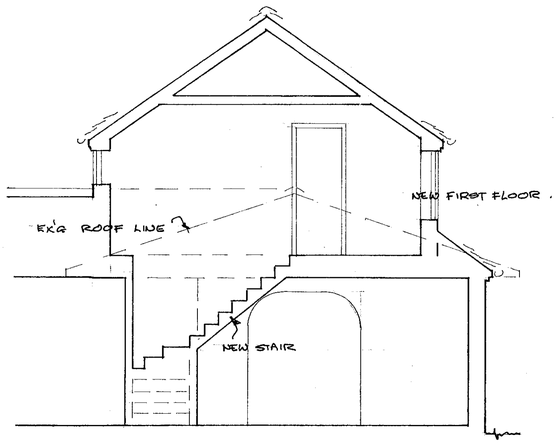

Section B-B

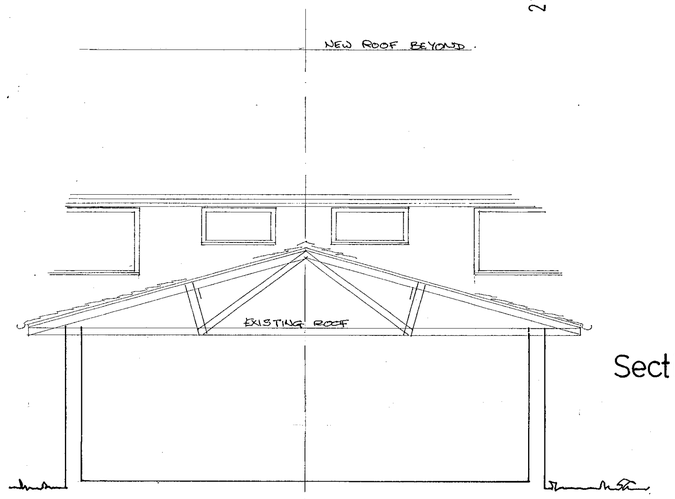

Section A-A

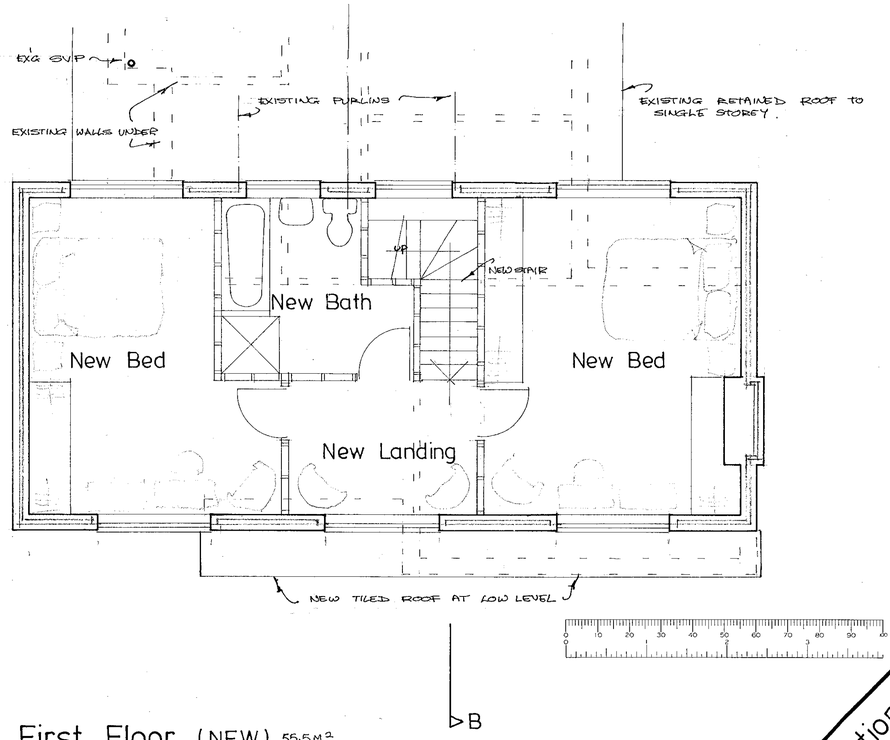

First Floor (NEW) 55.5M².

'RUSSETTS' THE STREET SWALLOWFIELD

Plans Sections

1:50

FOUR SQUARE DESIGN LIMITED
interior designers
architects
The Old Surgery Crowle Road · Lambourn · Berkshire · RG17 8NR
Telephone: (01488) 73131 · Facsimile: (01488) 73207
Studio also at: Cambria House · Nursteed Road · Devizes · Wiltshire · SN10 3AJ · Tel: (01380) 721994

149 - 01


CD 8/3/01

1W


All contractors must visit the site and be responsible for checking all dimensions related to this work. Copyright of this drawing is retained by the Architect and it must not be reproduced without his written consent.

Notes


ALL MATERIALS TO MATCH EXISTING.

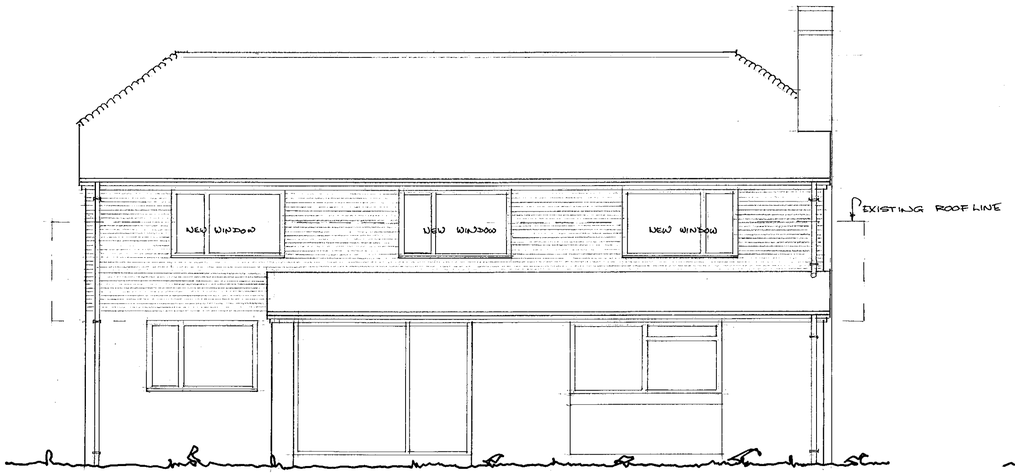


Front Elevation

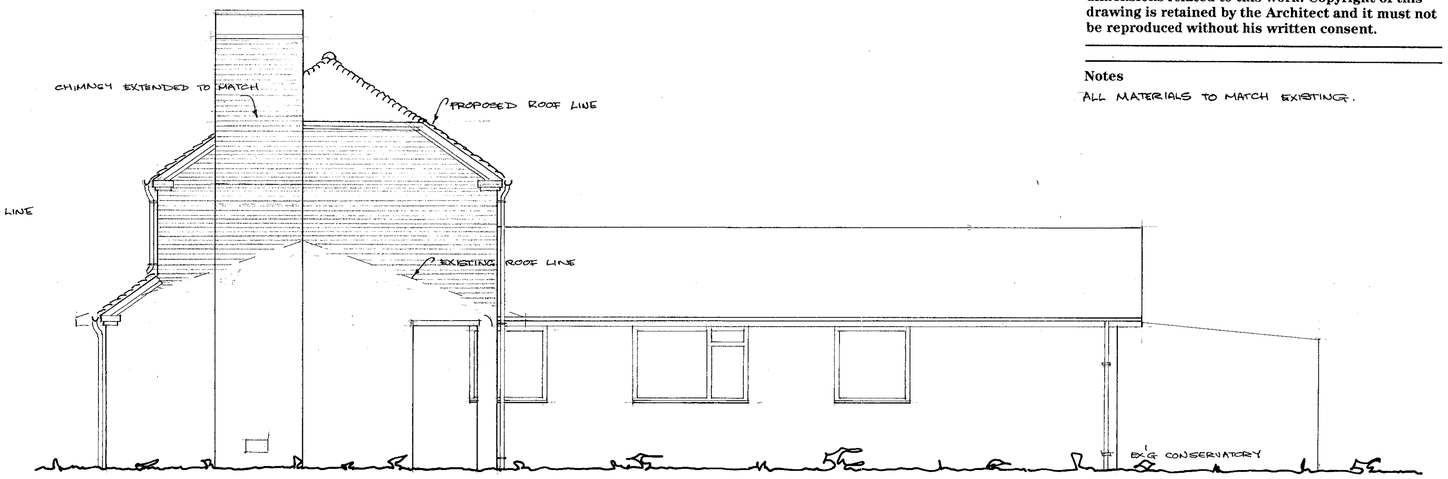

Side Elevation

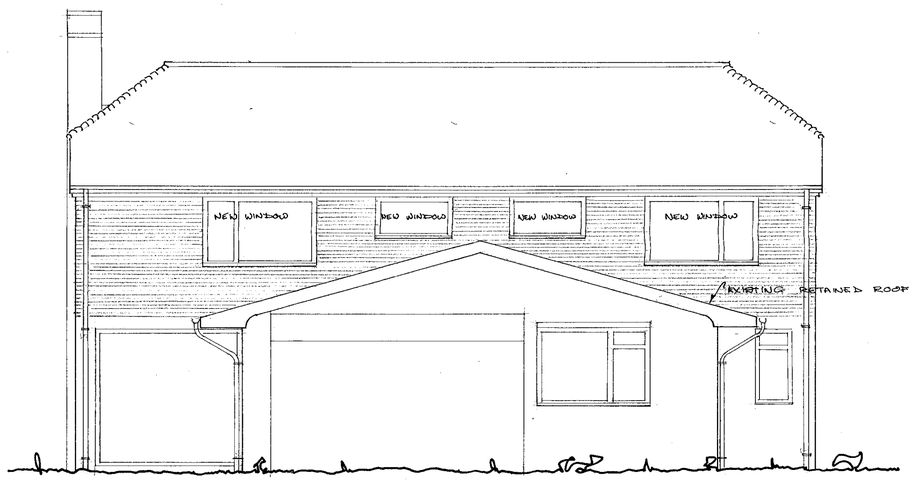

Rear Elevation

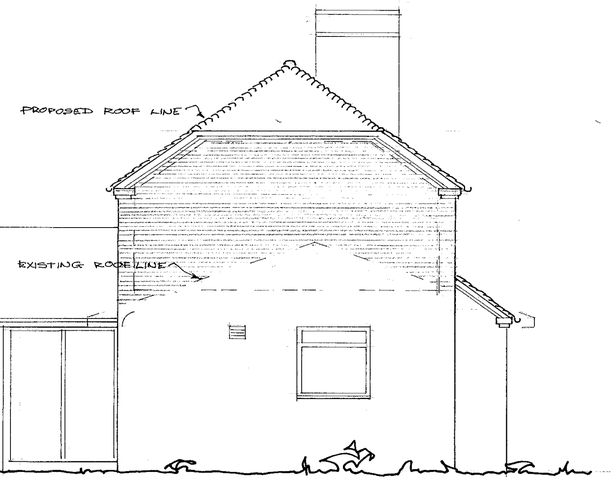

Side Elevation

1351

REVISED PLAN

APPROVED

REVISED B 9.7.02 HALF HIP ROOF
REVISED A 16.5.02 KITCHEN WINDOW SHOWN

Elevations 1:50

FOUR SQUARE DESIGN LIMITED
architects interior designers
The Old Surgery · Crowle Road · Lambourn · Berkshire · RG17 8NR
Telephone: (01488) 73131 · Facsimile: (01488) 73207
Studio also at: Cambria House · Nursteed Road · Devizes · Wiltshire · SN10 3AL · Tel: (01380) 721994

149.02B

'RUSSETTS' THE STREET SWALLOWFIELD


8/3/01

IW

All contractors must visit the site and be responsible for checking all dimensions related to this work. Copyright of this drawing is retained by the Architect and it must not be reproduced without his written consent.

Notes


ALL MATERIALS TO MATCH EXISTING

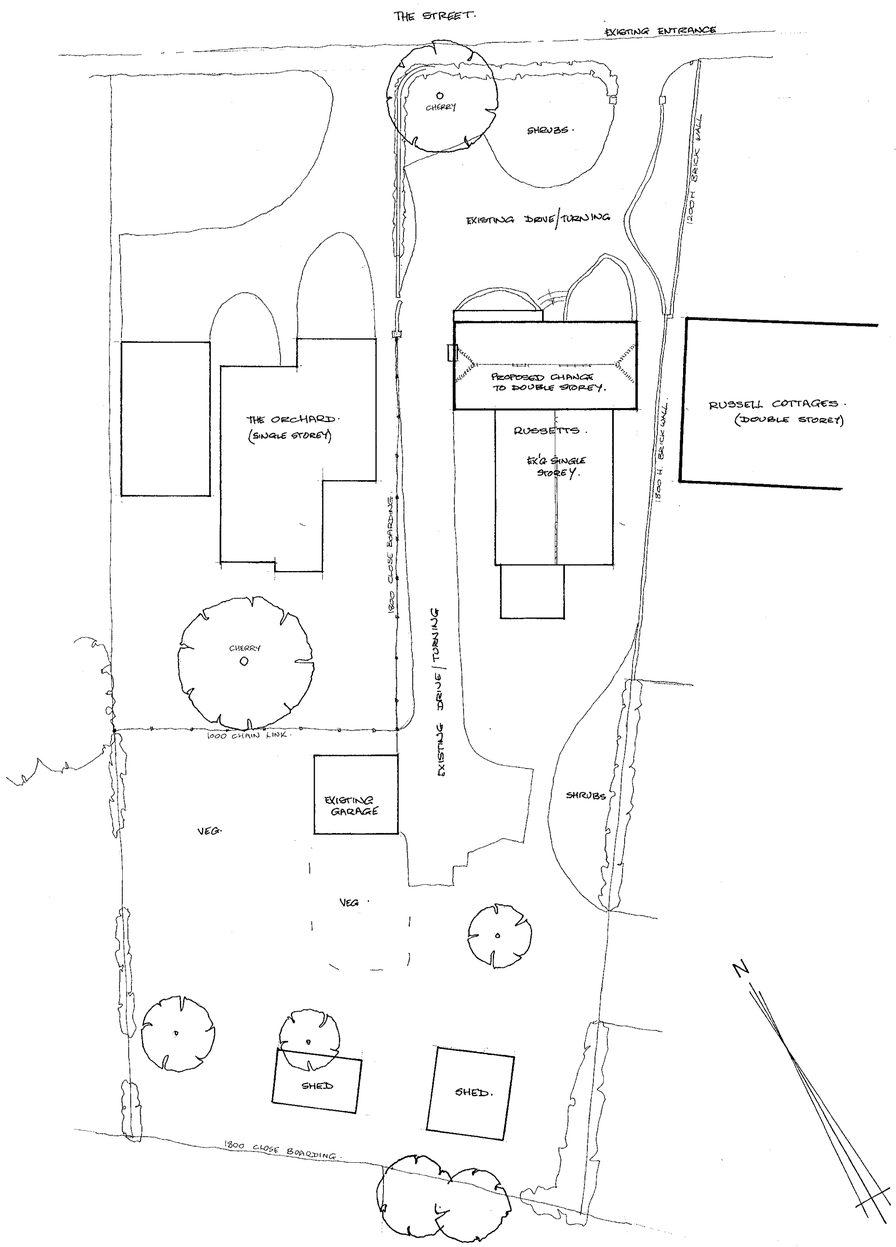

Site Plan 1:200



Location Plan 1:2500

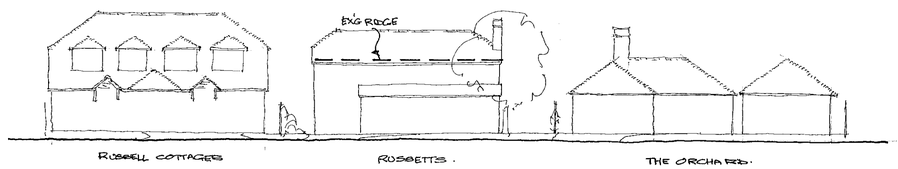

Street Scene 1:200

N

1351 1A

REVISED PLAN

APPROVED

REV B: 26.7.01 RAMPS TO ROOF.
REV A: 4.7.01. STREET SCENE ADDED.

Site and Location Plans

FOUR SQUARE DESIGN LIMITED
architects interior designers
The Old Surgery, Crowle Road, Lambourn, Berkshire. RG17 8NR
Telephone: (01488) 73131. Facsimile: (01488) 73207
Studio also at: Cambria House, Nursteed Road, Devizes, Wiltshire. SN10 3AJ. Tel: (01380) 721994

149.03 B

'RUSSETTS' THE STREET SWALLOWFIELD


8/8/01

IW

. All contractors must visit the site and be responsible for checking all dimensions related to this work. Copyright of this drawing is retained by the Architect and it must not be reproduced without his written consent.

Notes


ALL MATERIALS TO MATCH EXISTING

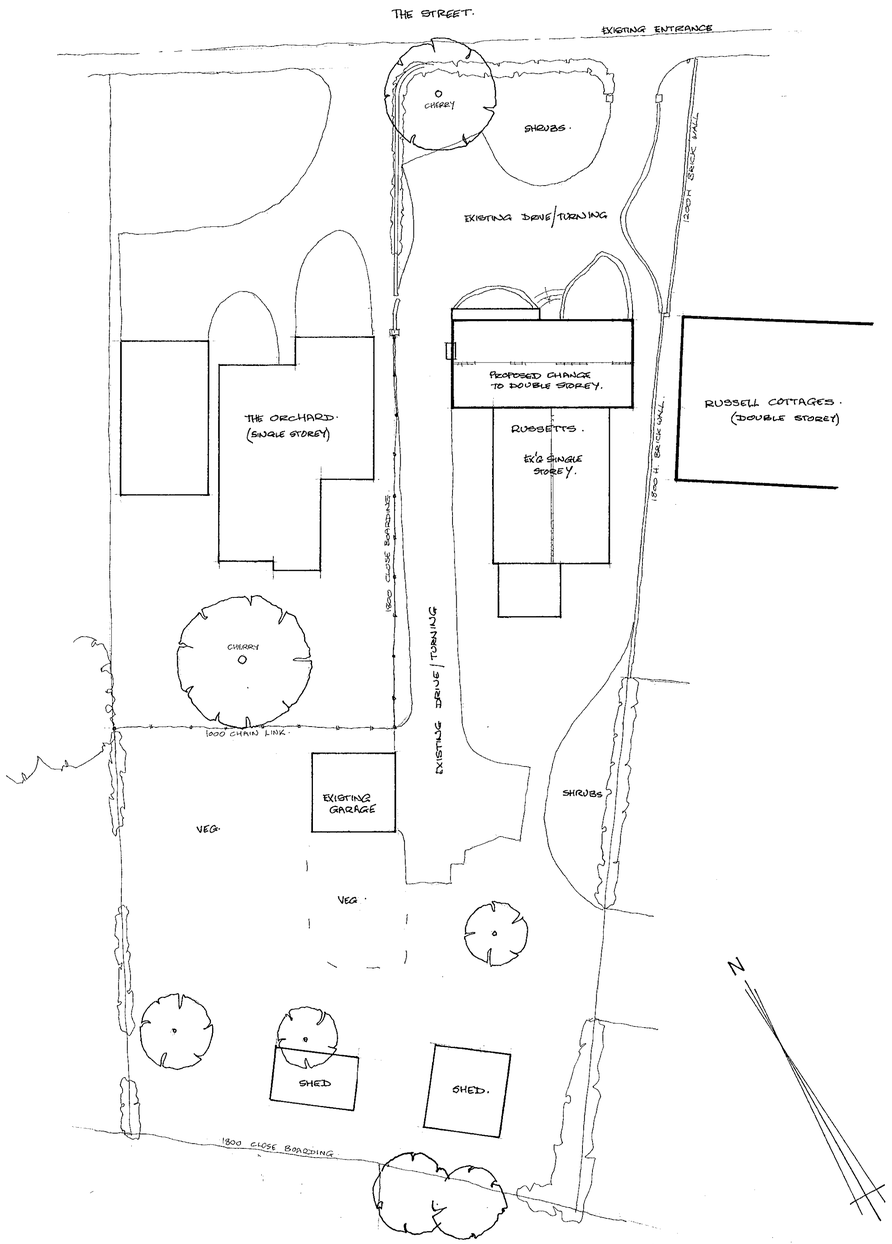


Site Plan 1:200



Location Plan 1:2500

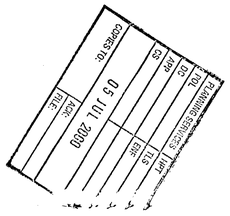

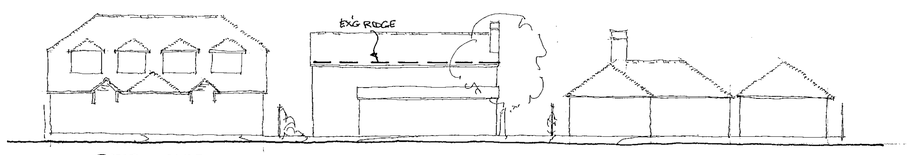

Street Scene 1:200



SUPERSEDED

REV A: 4.7.00. STREET SCENE ADDED.

Site and Location Plans

FOUR SQUARE DESIGN LIMITED
interior designers
architects
The Old Surgery · Crowle Road · Lambourn · Berkshire · RG17 8NR
Telephone: (01488) 73131 · Facsimile: (01488) 73207
Studio also at: Cambria House · Nursteed Road · Devizes · Wiltshire · SN10 3AJ · Tel: (01380) 721994

149.03A

'RUSSETTS' THE STREET SWALLOWFIELD