




REAR ELEVATION AS EXISTING

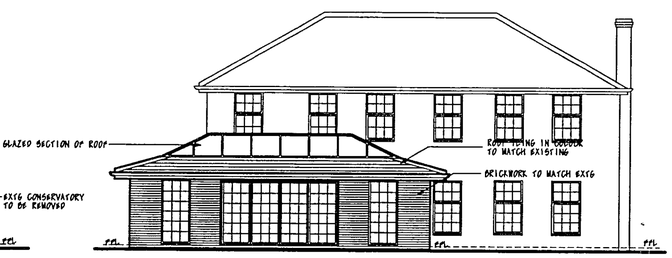


REAR ELEVATION AS PROPOSED

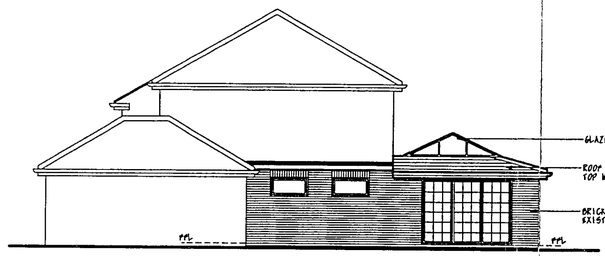


SIDE ELEVATION AS PROPOSED

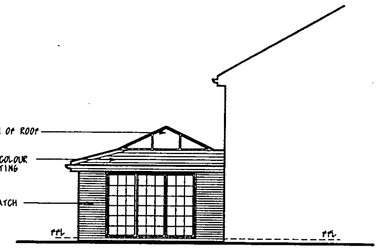

SIDE ELEVATION AS PROPOSED

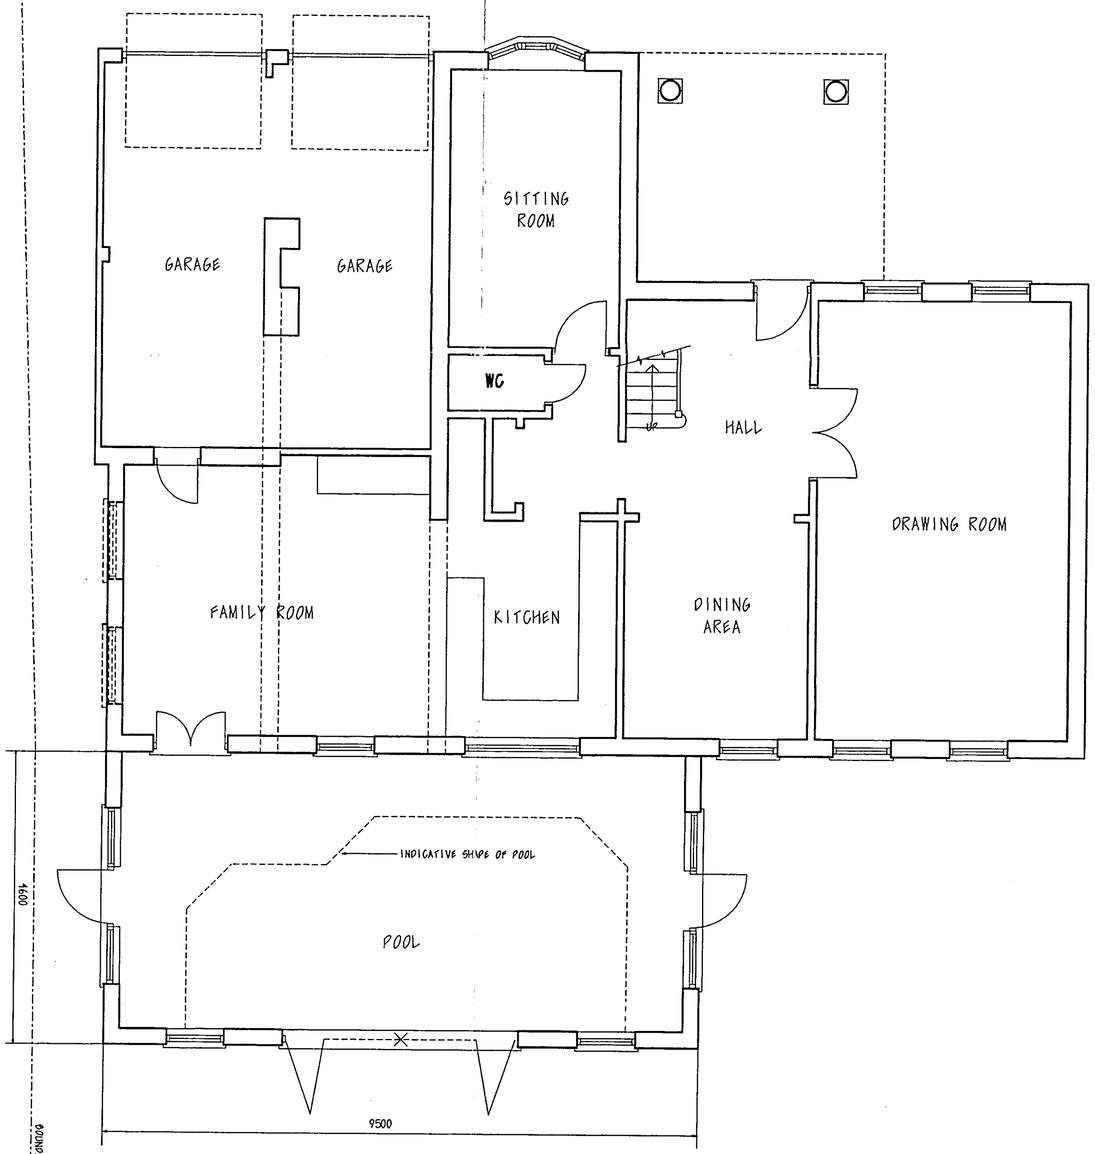

GROUND FLOOR PLAN AS PROPOSED

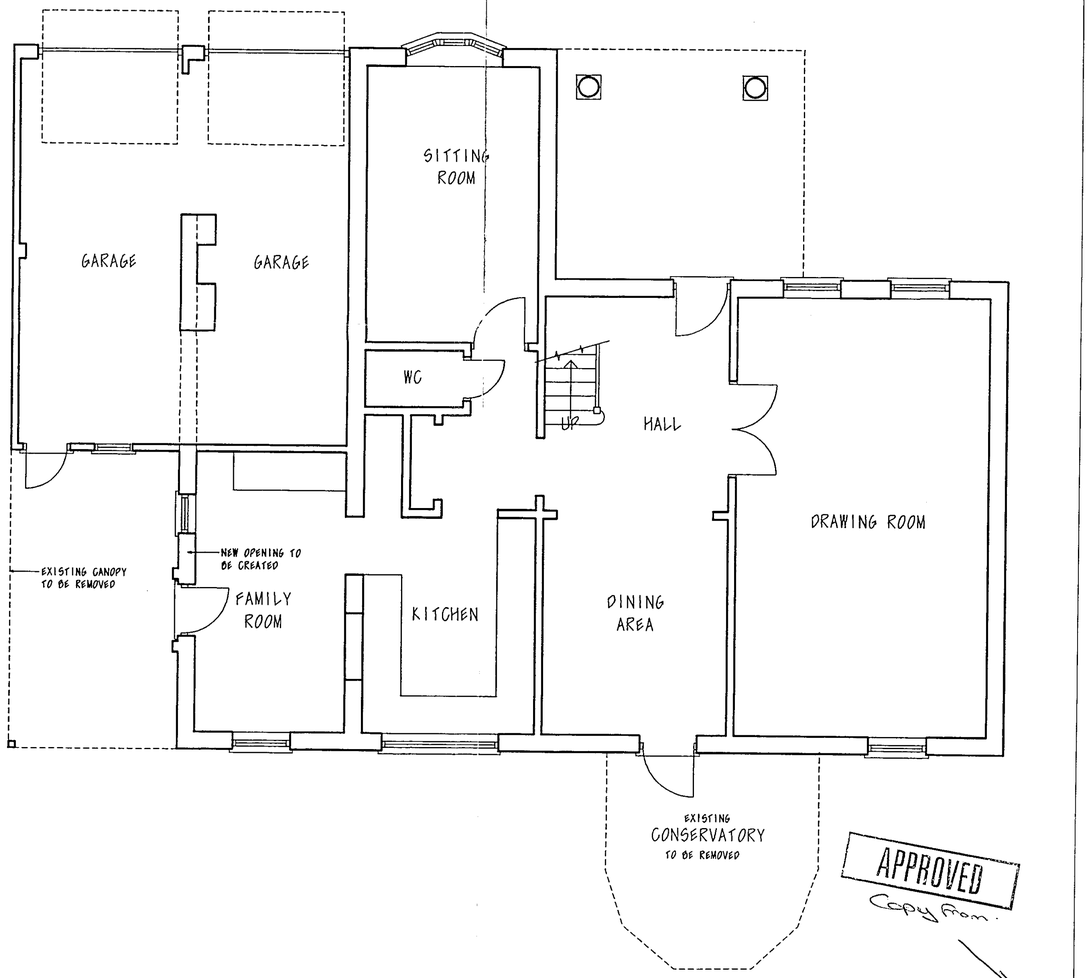

GROUND FLOOR PLAN AS EXISTING

APPROVED
Copy from

26.JUL.1999* 70187

NOTES
DIMENSIONS ARE NOT TO BE SCALED OFF THIS DRAWING EXCEPT FOR THE PURPOSE OF DETERMINING THE PLANNING APPLICATION.
ALL MATERIALS TO BE SELECTED TO MATCH EXISTING

CLIENT MR&MRS.R.O'BRIEN	DATE JULY 1999
TITLE HADLEY LODGE, 24 RIDGEWAY, WARGRAVE	SCALE 1:50,1:100& 1:500
CONTRACT SINGLE STOREY SIDE & REAR EXTENSIONS	DRG NO 9928/1

a:\9928.dgn Jul. 22, 1999 16:16:26