

NOTE

ALL MATERIALS INTENDED TO BE USED ON NEW EXTENSION ARE TO MATCH EXISTING.

THIS DRAWING HAS BEEN PREPARED WITHOUT THE BENEFIT OF AN ACCURATE SITE SURVEY

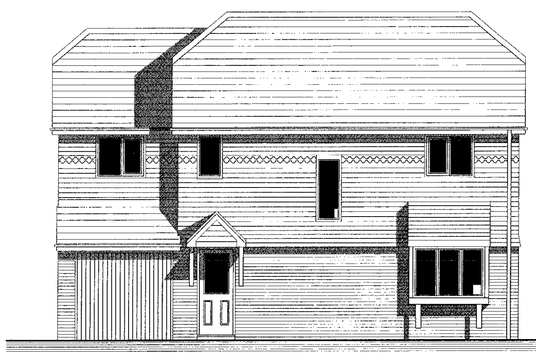


PROPOSED FRONT ELEVATION
ELEVATIONS SCALE 1:75

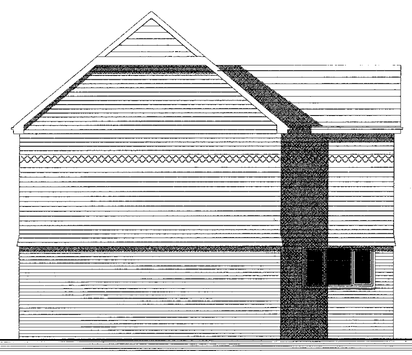


PROPOSED SIDE ELEVATION




PROPOSED REAR ELEVATION

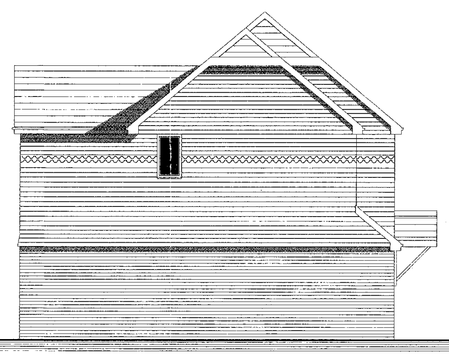


PROPOSED SIDE ELEVATION

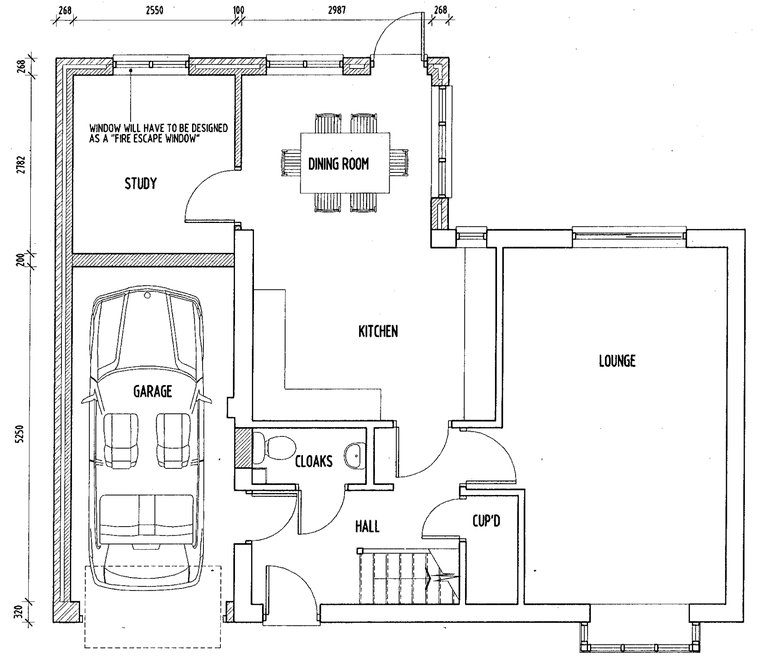

PROPOSED GROUND FLOOR LAYOUT

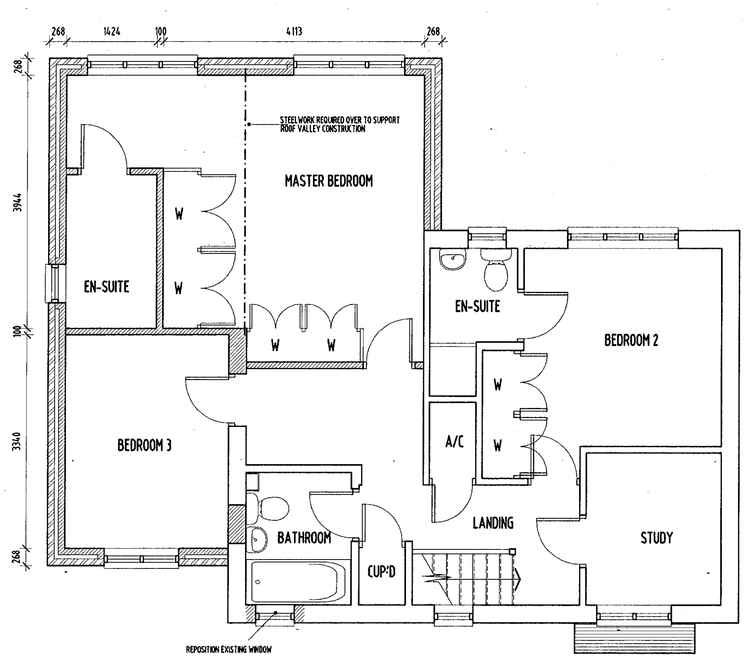

PROPOSED FIRST FLOOR LAYOUT

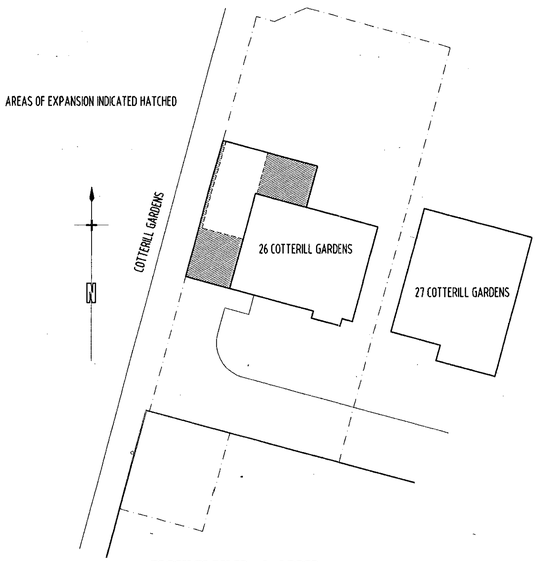

BLOCK PLAN (Scale 1:200)

APPROVED

0 10 20 30 40 50 60 70 80 90 100

REV.A. DRAWING REVISED FOR PLANNING RESUBMISSION 29th APRIL 2000.

RFDL

RICHARD FENN DESIGNS LIMITED
11 HARRIER CLOSE, WOODLEY, READING, BERKSHIRE. RG5 4PE.
Telephone: READING (0118) 9696684
Fax (0118) 9628618 E-Mail : RFENNDES@aol.com

PROPOSED TWO STOREY SIDE EXTENSION AND NEW DETACHED GARAGE AT 26 COTTERILL GARDENS, BROADHINTON WYVFORD for MR AND MRS CHRIS ROSS.

PLANNING DRAWING (2 of 2)

DATE	SCALE
JANUARY 10th 2000	1:50 1:75 1:200
DRAWING No.	REVISION
99 - 325 -02	a

05.MAY2000* 1447

17/4/00