NOTES

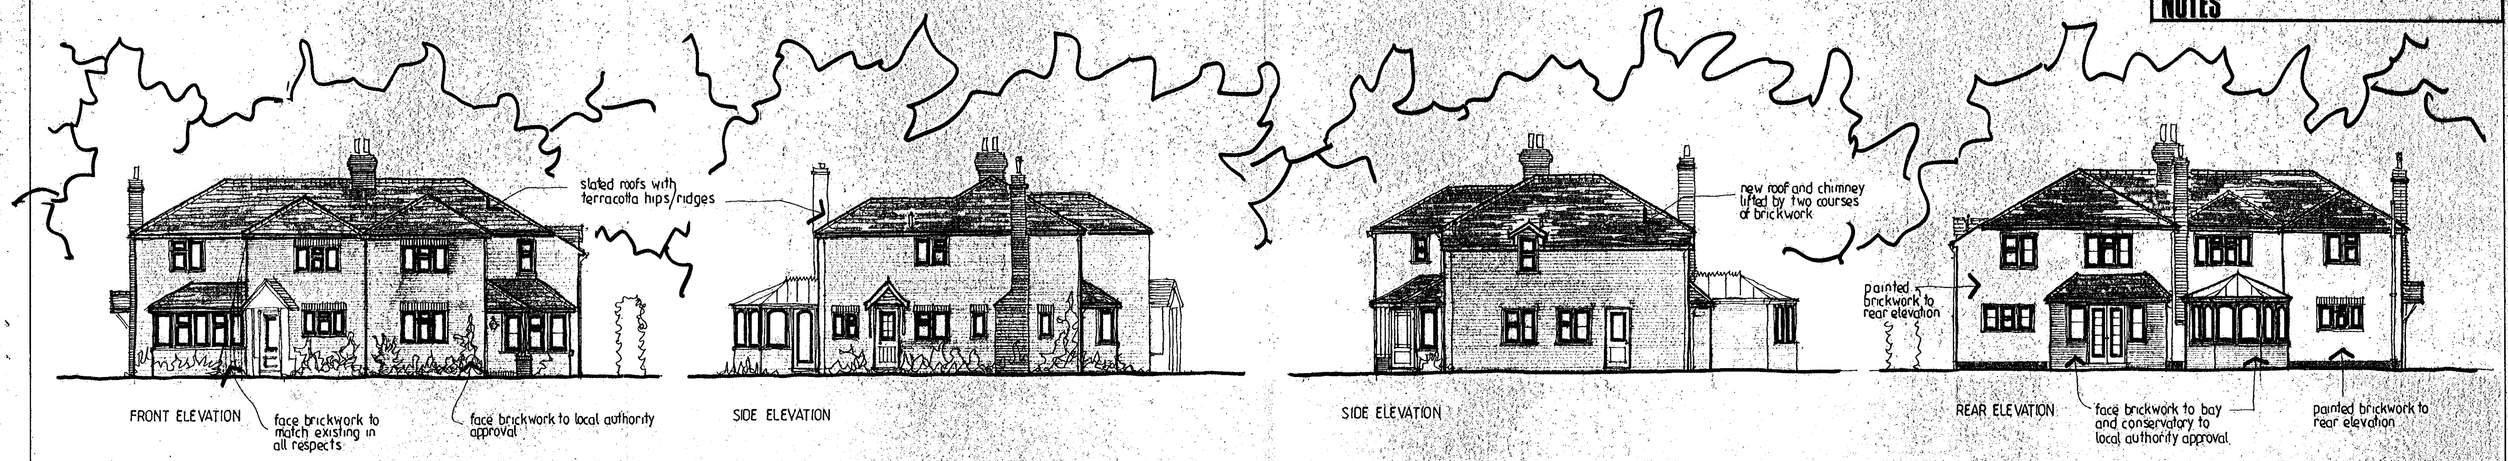

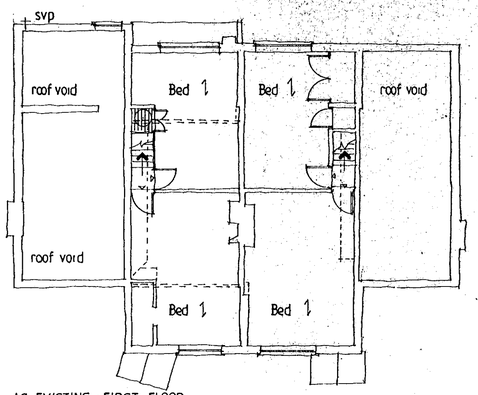

AS EXISTING · FIRST FLOOR

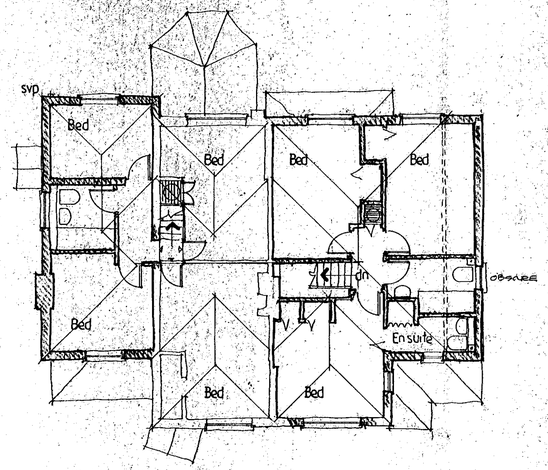

AS PROPOSED · FIRST FLOOR

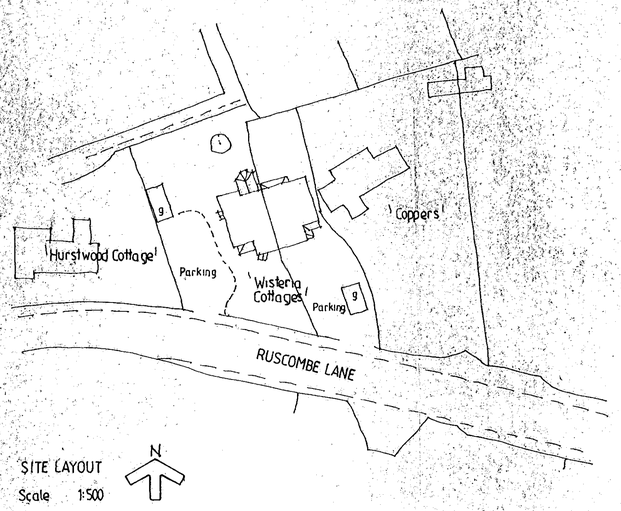

SITE LAYOUT
Scale 1:500

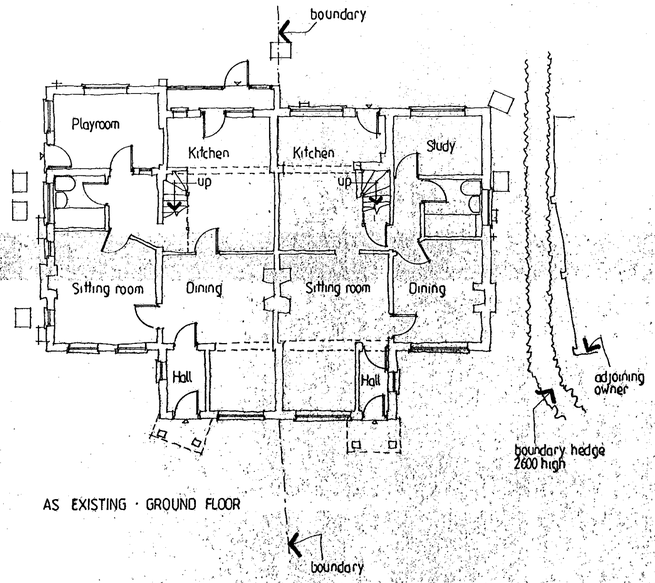

AS EXISTING · GROUND FLOOR

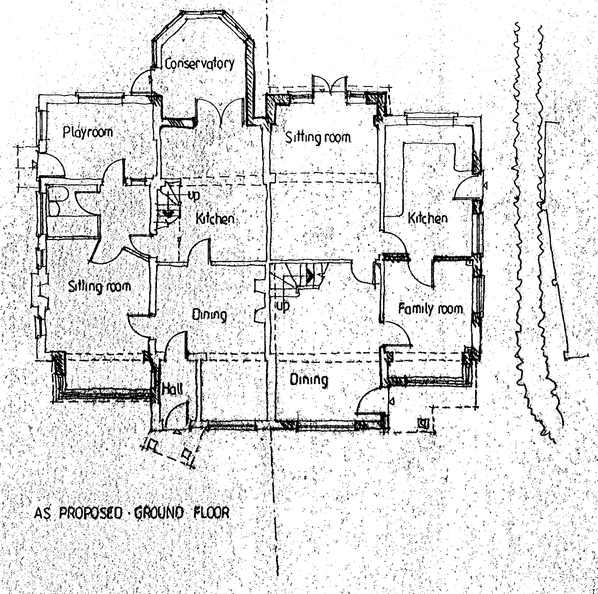

AS PROPOSED · GROUND FLOOR

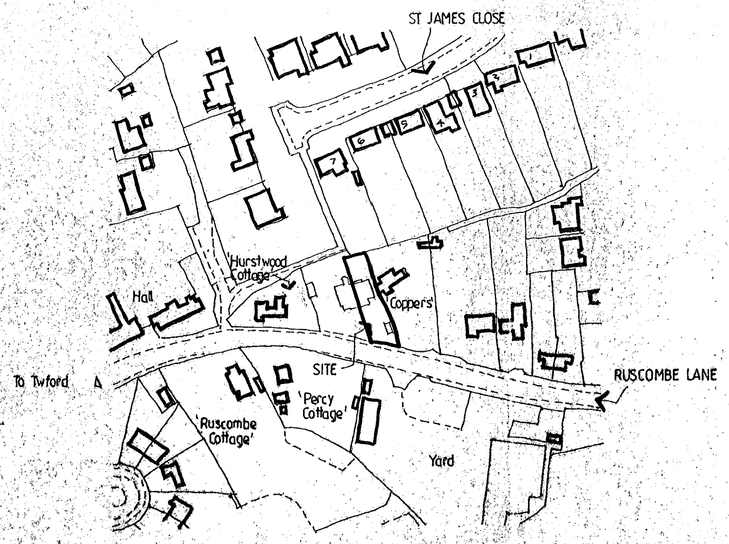

LOCATION PLAN
Scale 1:1250

REVISIONS AND PRINTS

6	PLANNING APP^N 1	5·5·2000
6	PLANNING APP^N 2	"
1	CLIENT 1	"
1	CLIENT 2	"

08 MAY 2000 1430

CLIENT APPROVED

[redacted] COULING
Wisteria Cottage,
Ruscombe Lane,
Ruscombe, Berkshire
RG10 9JP

PROPOSED EXTENSIONS AND ALTERATIONS.

Plans as existing
Elevations
Site/Location plans

DRAWN Alan Miller ACIOB

SCALE 1:100 1:1250 1:500 **DATE** 2 May 2000

WESSEX DESIGN CONSULTANTS
9 NIGHTINGALE GARDENS,
SANDHURST,
BERKSHIRE, GU47 9DQ.
Tel. 01252 872555 Fax: 01252 890127

DRAWING NO 1230/2

AMI SUPPLIES 1025

19/9/00