




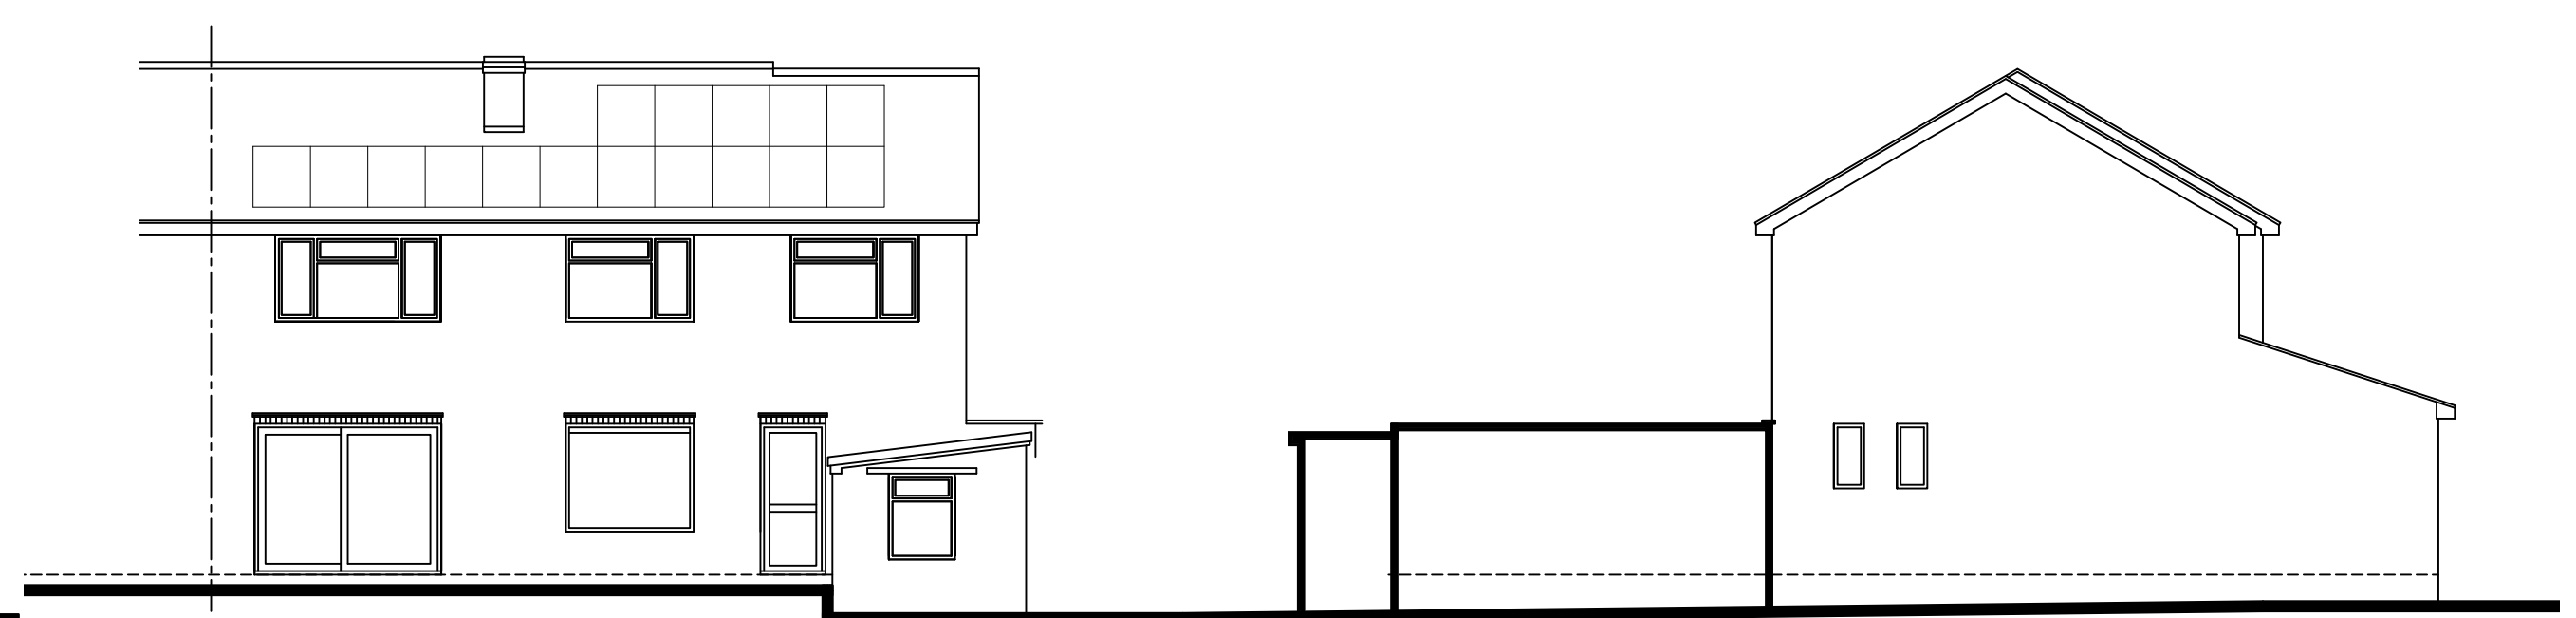


EXISTING SIDE ELEVATION

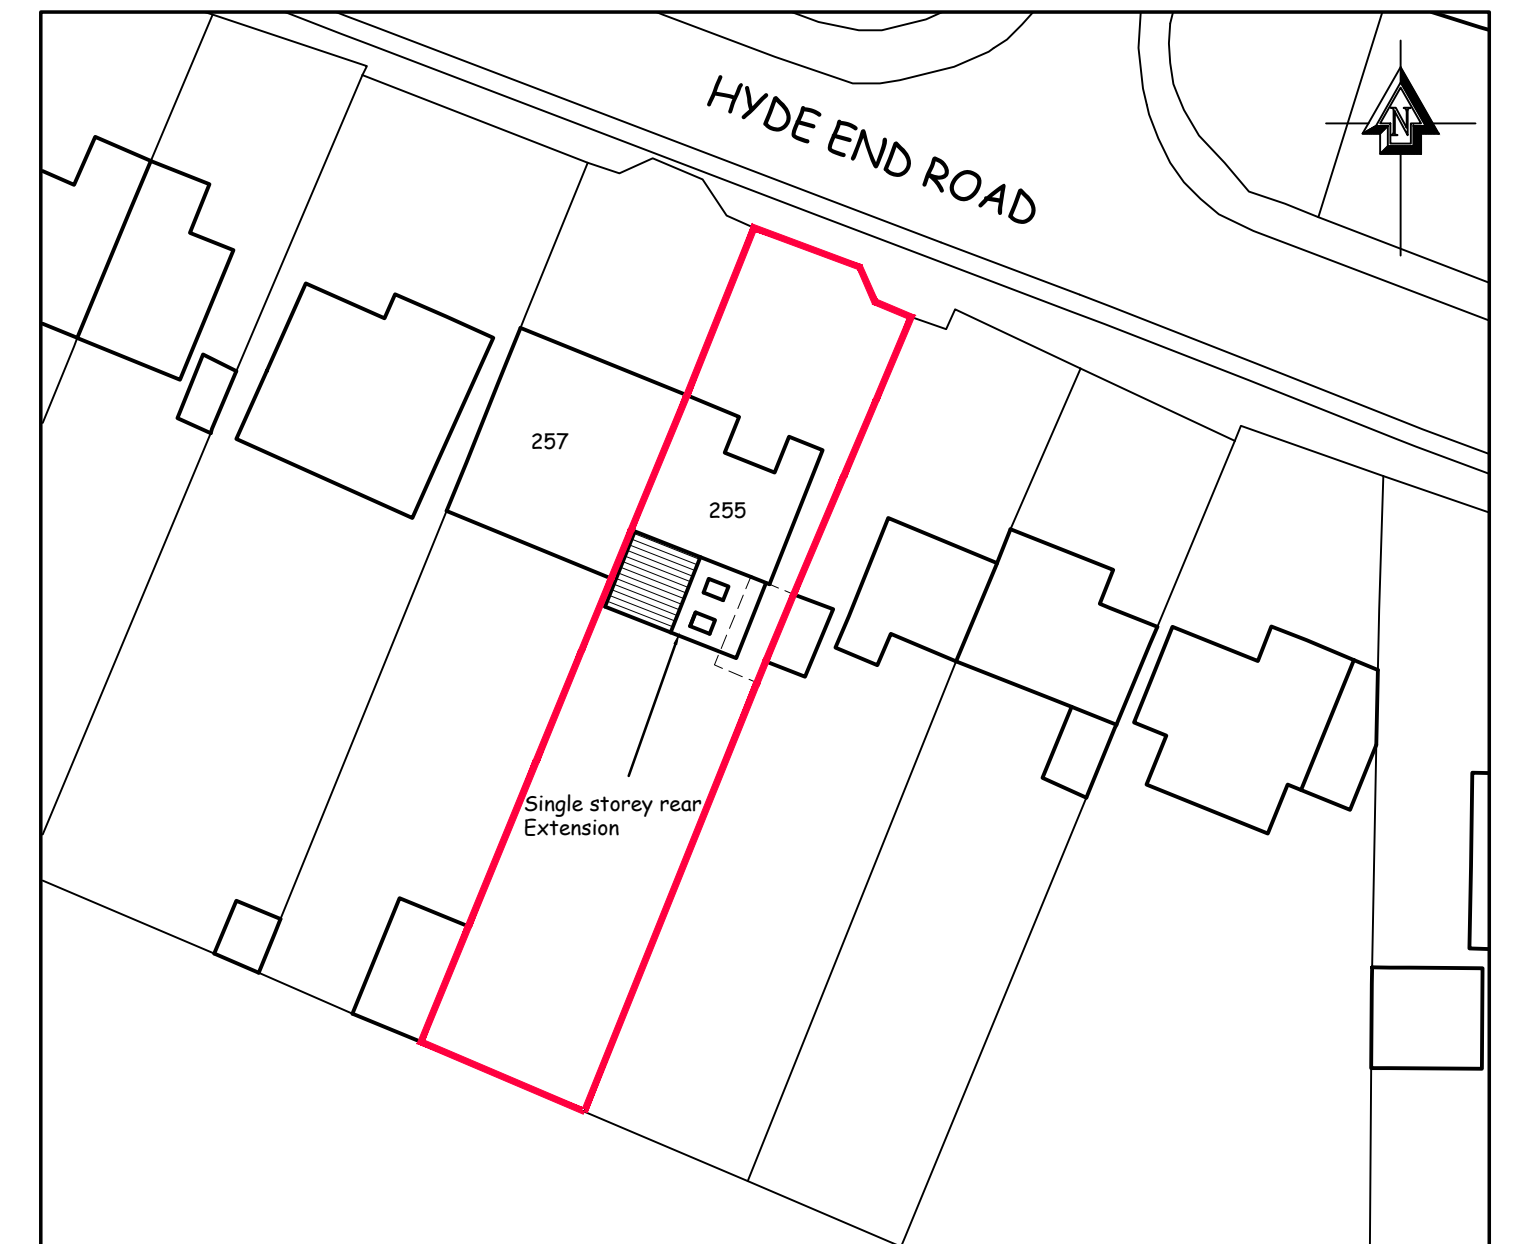

SITE LAYOUT PLAN -SCALE 1:500

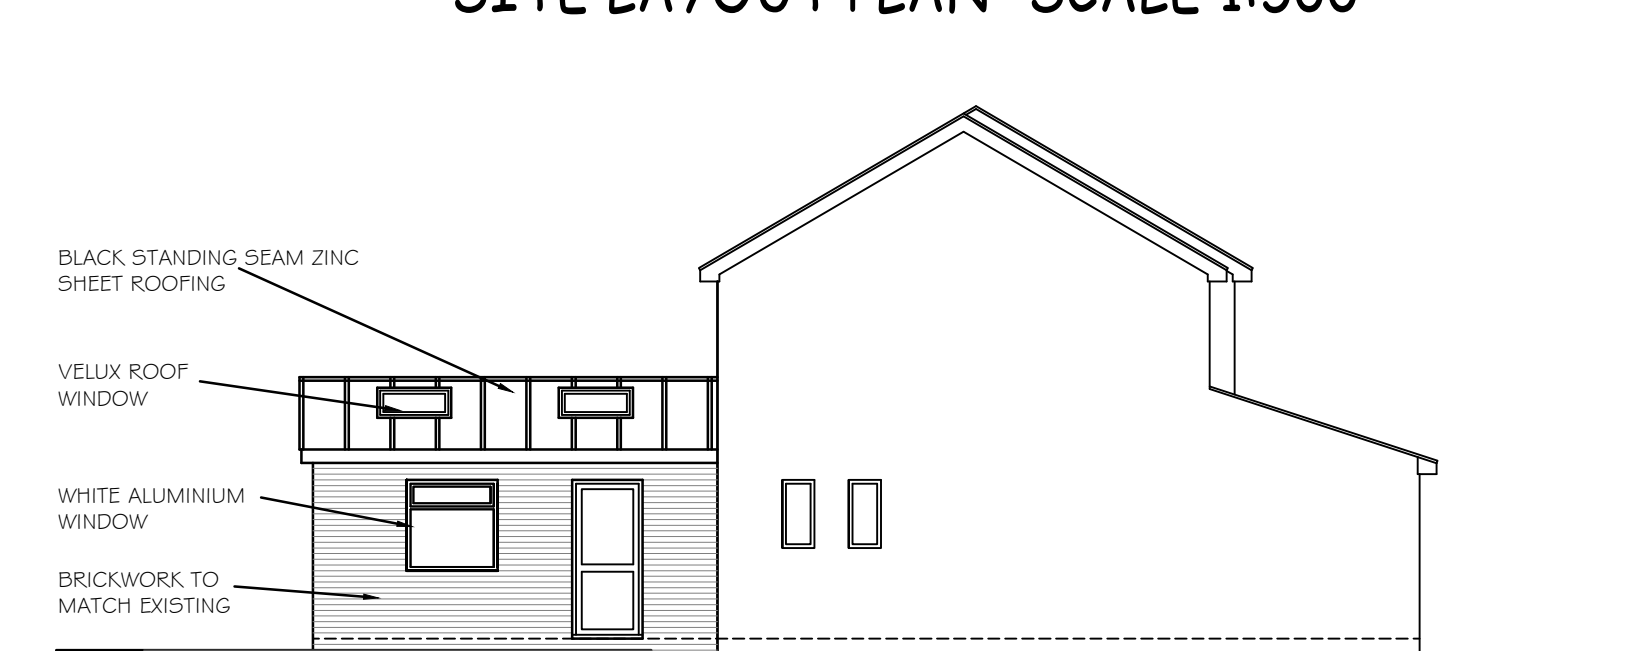

PROPOSED SIDE ELEVATION

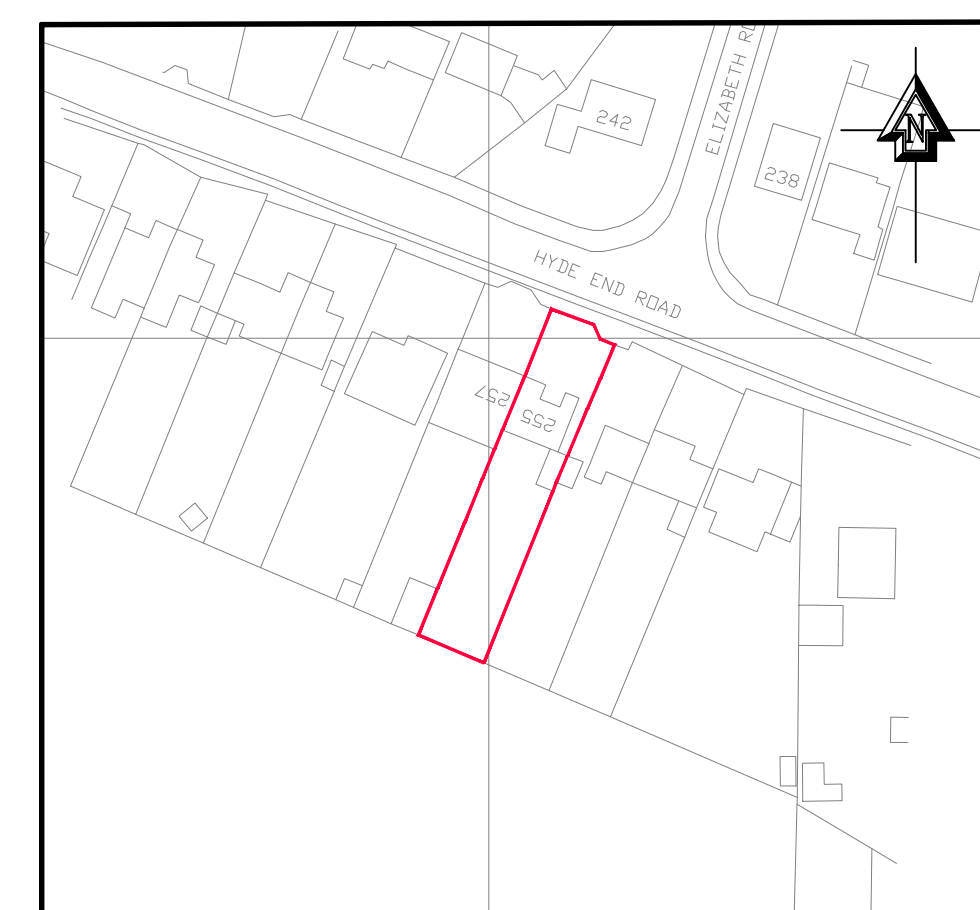

LOCATION PLAN -SCALE 1:1250

Rev.	Date	Amendment	
 SD Architecture PLANNING • DESIGN • COSTS The Stables, Ash Park Business Centre, Ash Lane Little London, Hampshire, RG26 5EL Tel : 07496 285321 email: info@sdarchitecturebds.com			
Client			
Cathrine Parrot-Lambert			
Job			
255 Hyde End Road Spencers Wood RG7 1DA			
Title			
Existing and Proposed Plans, Elevations, Site and Location Plan			
Date	Dec 2025	Scale	1:1250, 1:500 & 1:100
Drawing No.		Rev.	By
CP-Plans-01			SD