


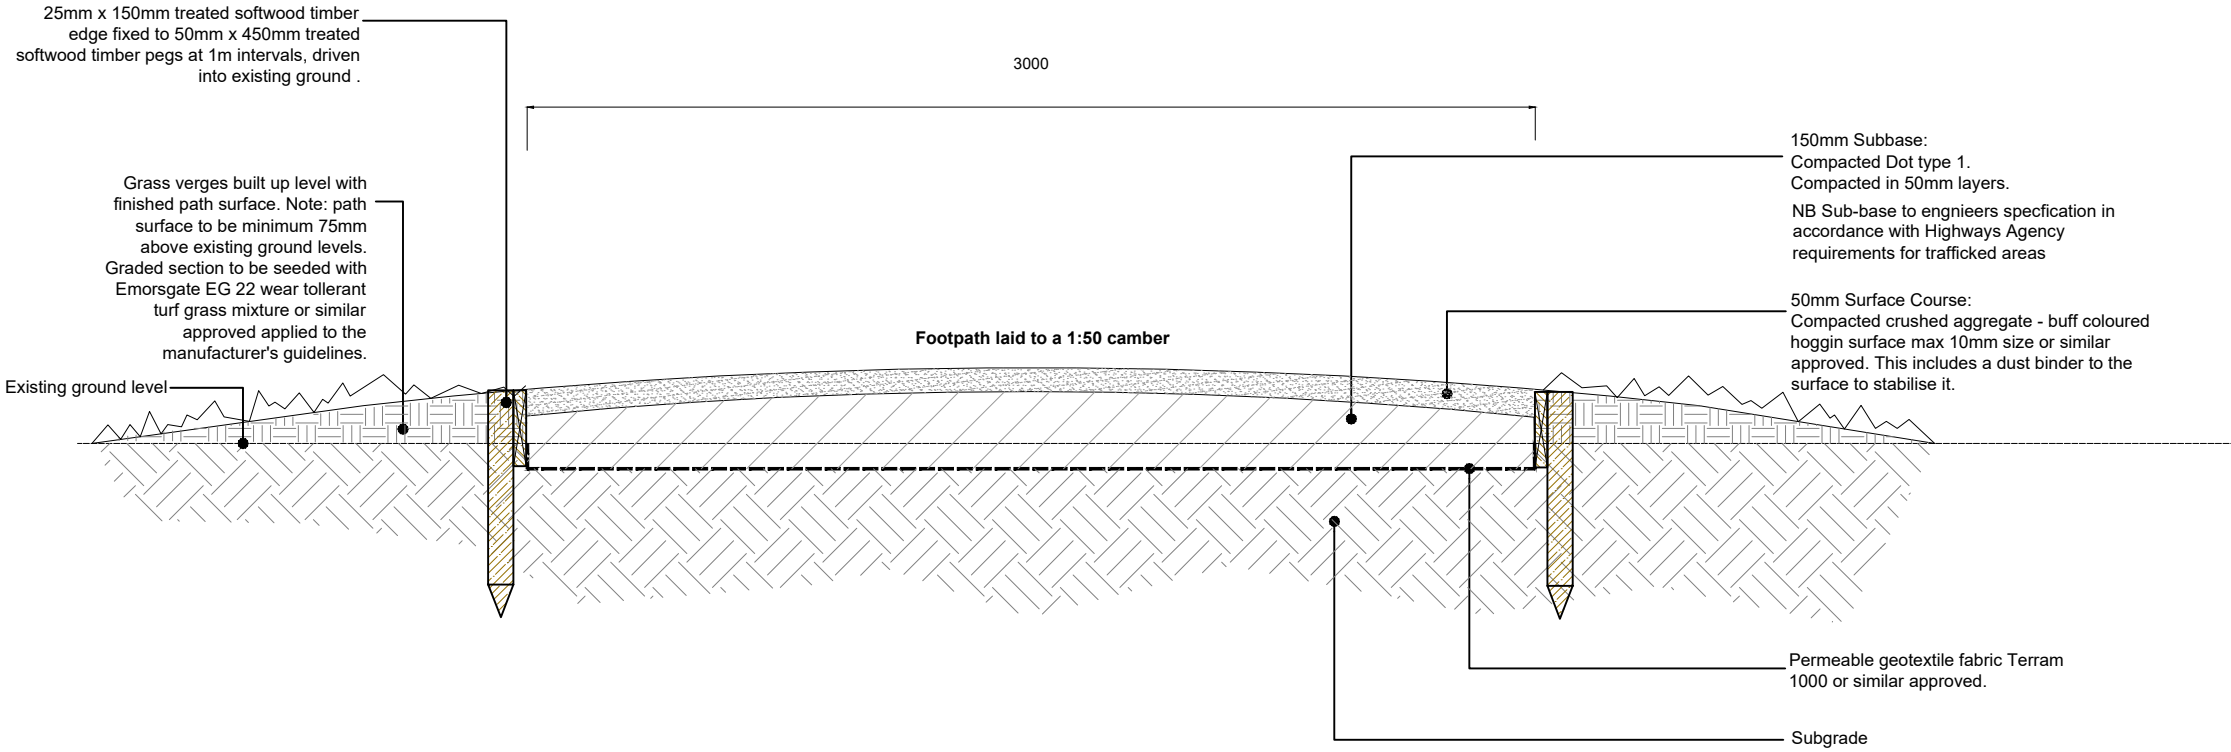

01 Section View
TYPICAL TIMBER EDGE HOGGIN FOOTPATH DETAIL 1:50


Image example of Bollard with share use symbol



- NOTES:
Based upon the Ordnance Survey map with permission of The Controller of Her Majesty's Stationery Office, © Crown Copyright.
Aspect Landscape Planning Ltd, West Court, Hardwick Business Park, Noral Way, Banbury OX16 2AF.
Licence 100045345
Copyright reserved
- 1:200 @ A1
0m 2m 4m 8m
- Key
- Site Boundary
 - Asphalt
Located on Driveways and Paths
 - Compacted crushed aggregate 3m wide hoggin footpaths
Buff or similar approved.
 - Road Permeable Block Paving
Hydropave Pedesta or Similar
Bracken or similar approved.
Staggered Pattern
(200 x100 x 80mm)
Boarder double row block
(200 x100 x80mm)
 - Driveway Permeable Block Paving
Hydropave Tegula Duo or Similar
Cedar or similar approved.
Staggered Pattern
(208,173 x 173 x 60mm)
Boarder single row tegula block
(173 x173 x60mm)
 - Tobermore Textured Flags
Located to dwelling frontages
Buff or similar approved.
Stack Bond Pattern
(600 x 600 x 50mm)


Footpath Inset 1

During construction

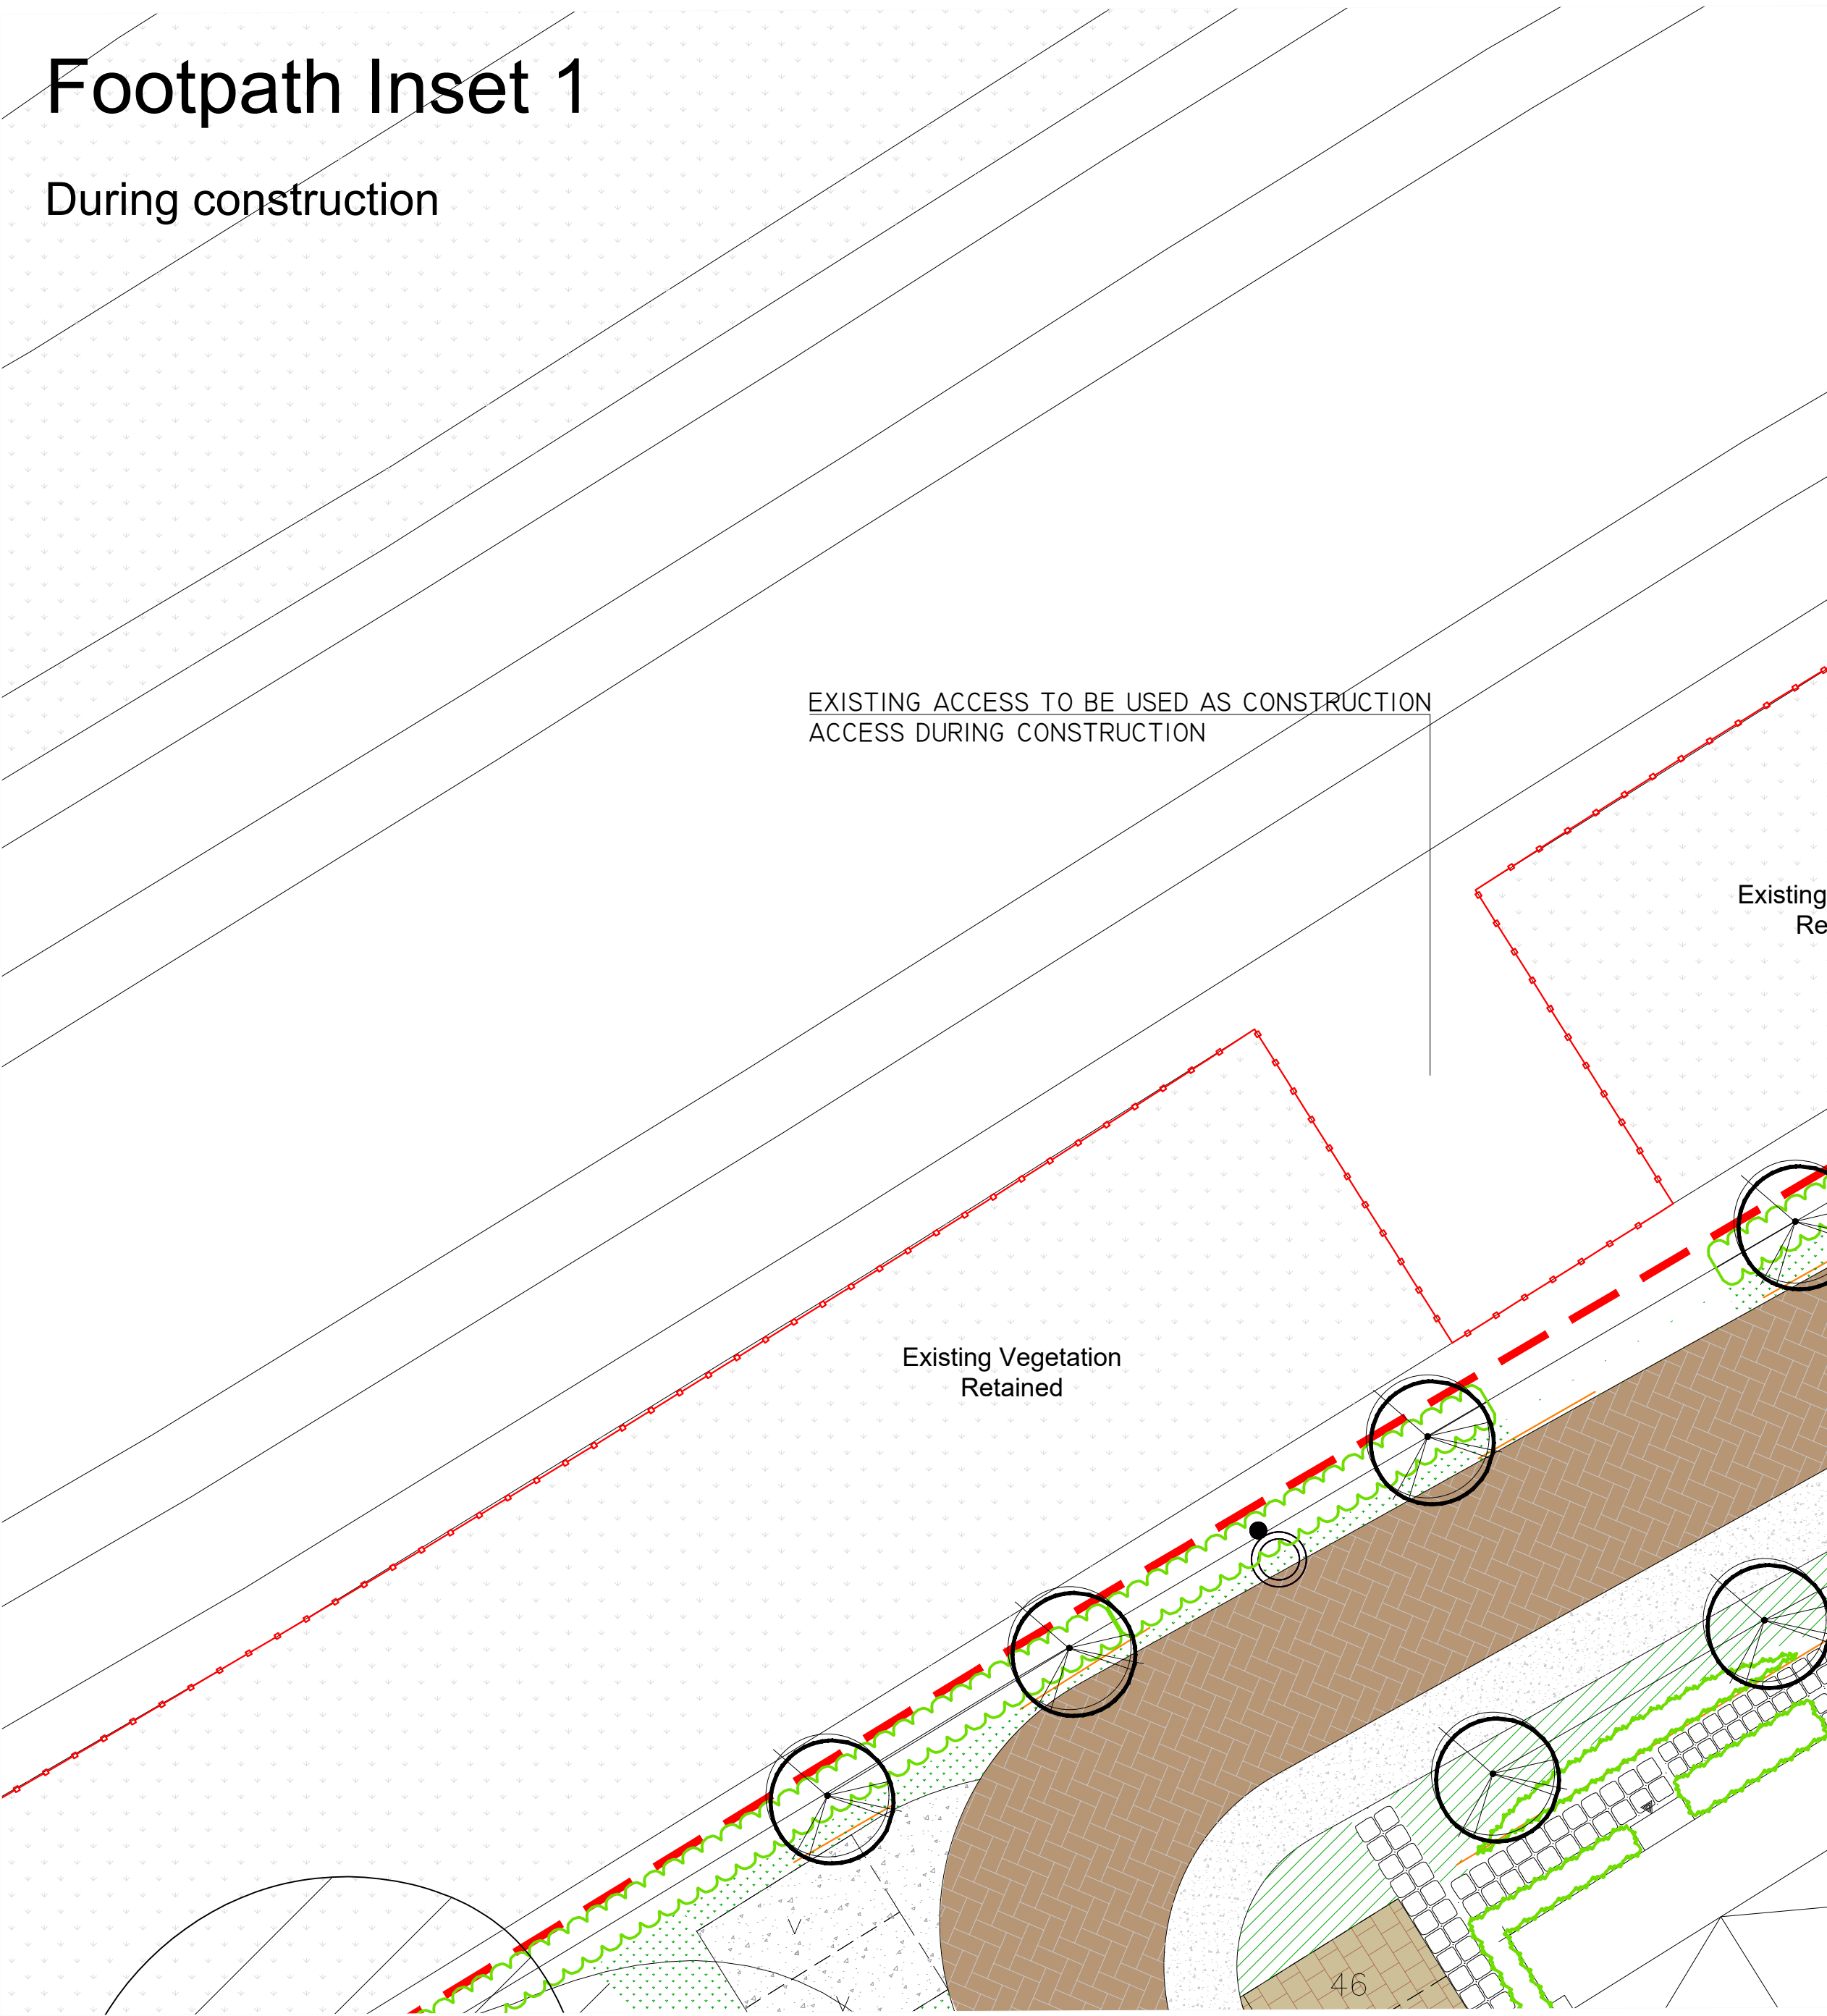

Footpath Inset 1

Completion

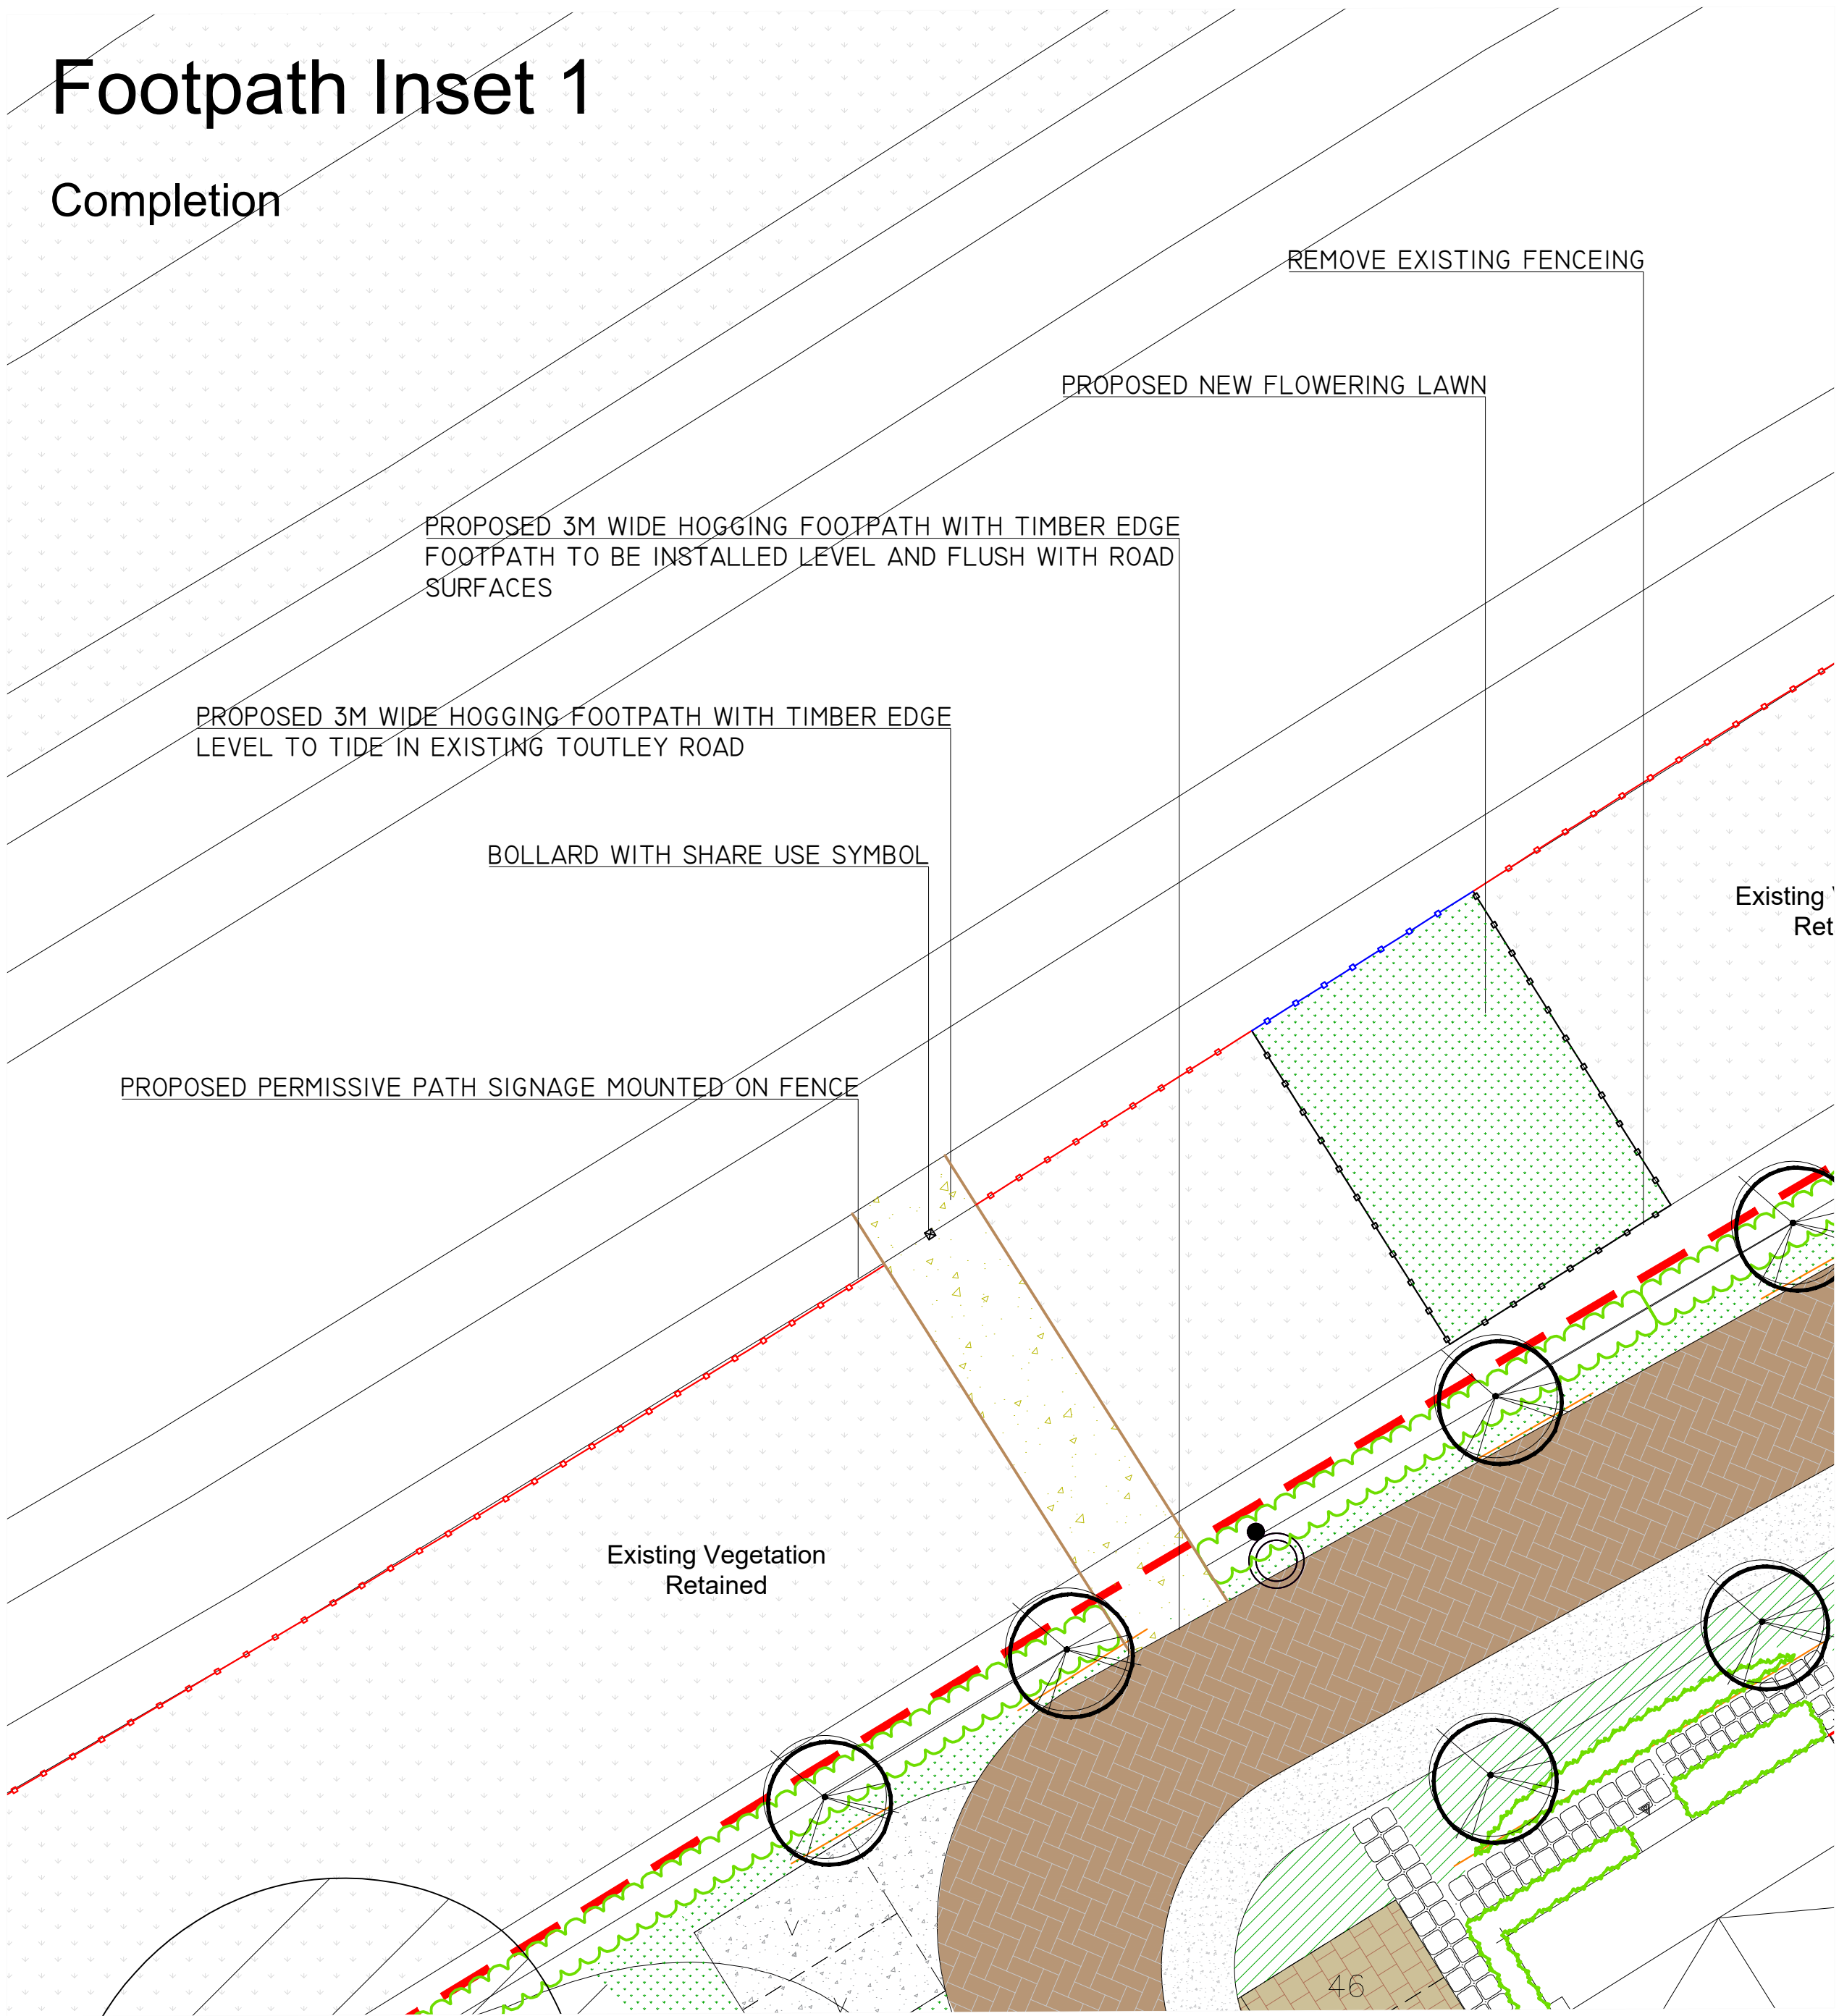

HARD LANDSCAPE NOTES
All detailed hard surface information is to be built up to required depths set out by the project engineer and reviewed to ensure sufficient construction requirements are achieved. For specific build up and kerb requirements to specified products please see supplier technical information and relevant BS requirements. All Kerbs and Edging to be used when necessary where there is a change in surface. Any additional safety attenuation fencing should be confirmed by the drainage and CDM coordinator to ensure sufficient safety measures are in place and included within the drainage design information.

C	23.02.2026	Updated to latest layout	ML	CW
B	21.01.2026	Remove left footpath connection	ML	CW
A	25.11.2025	Update to comments	ML	CW
REV	DATE	NOTE	Drawn	Chk'd

aspect landscape planning

TITLE
Old Forest Road, Winnersh
Illustrative Footpath Connection Plan

CLIENT
Elstree Land

SCALE	DATE	DRAWN	CHK'D
1:150@A1	NOV 2025	CW	CW
DRAWING NUMBER	REVISION		
8814.FCP.3.0	C		