
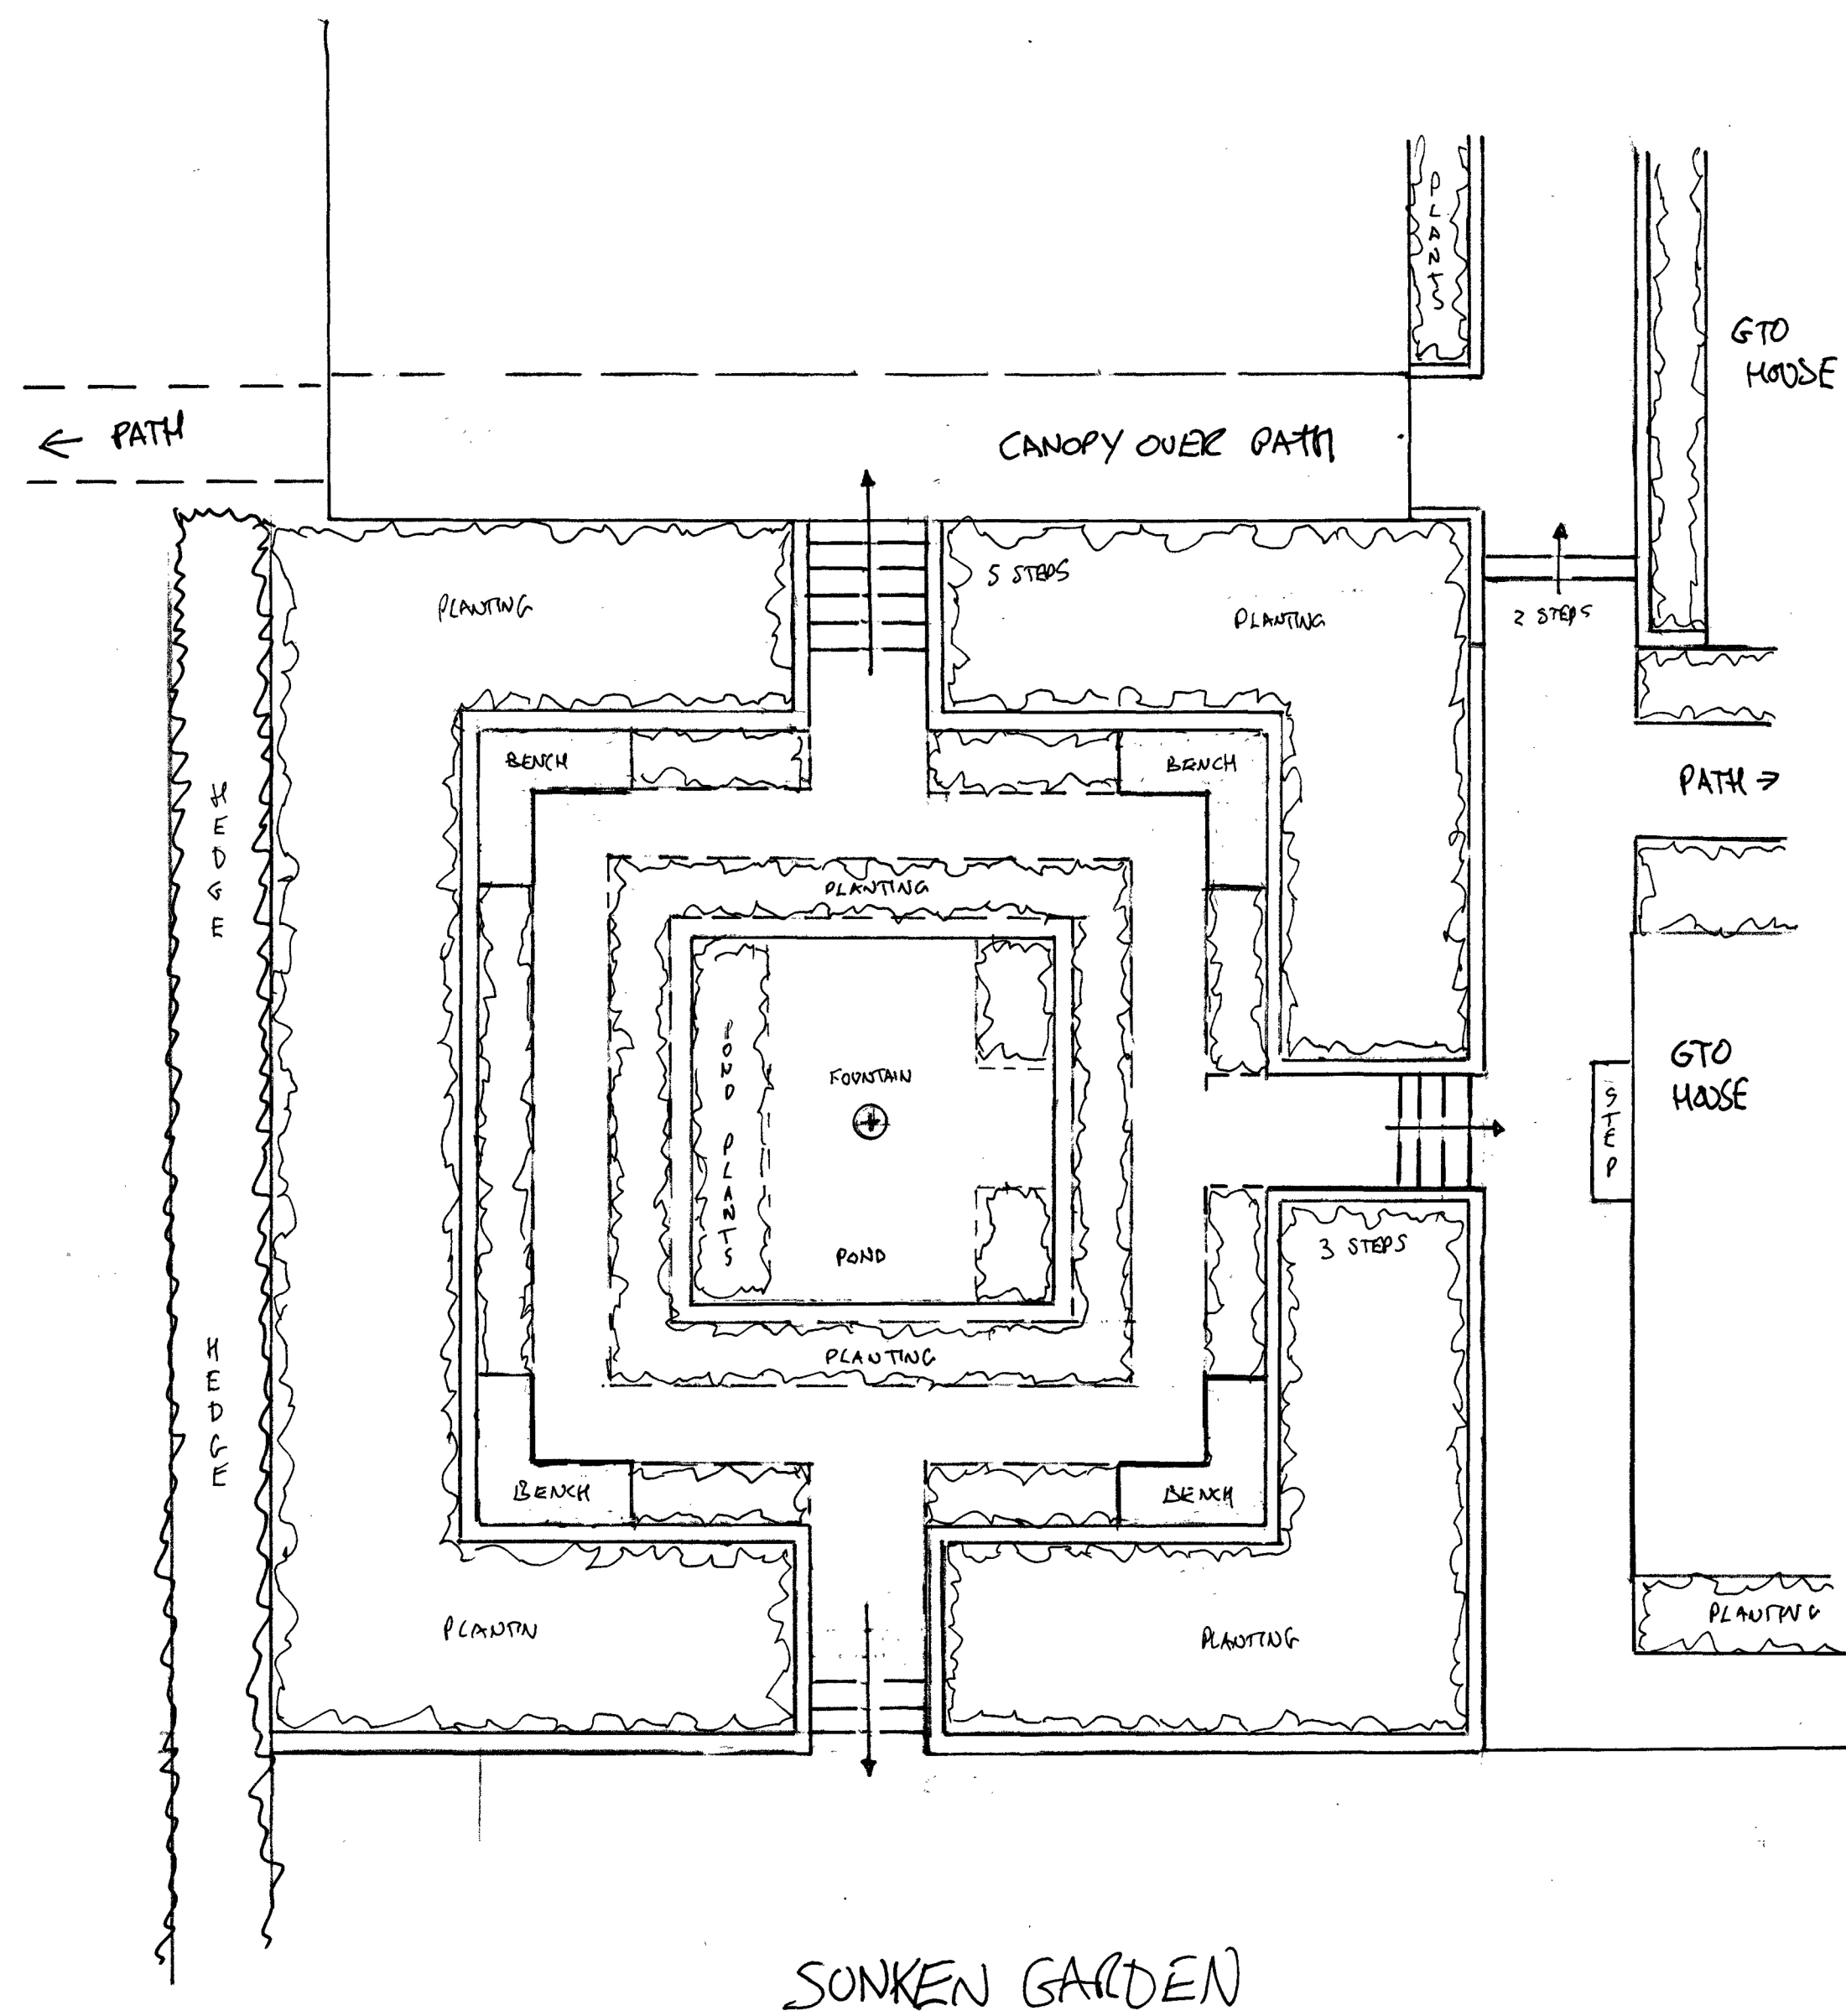


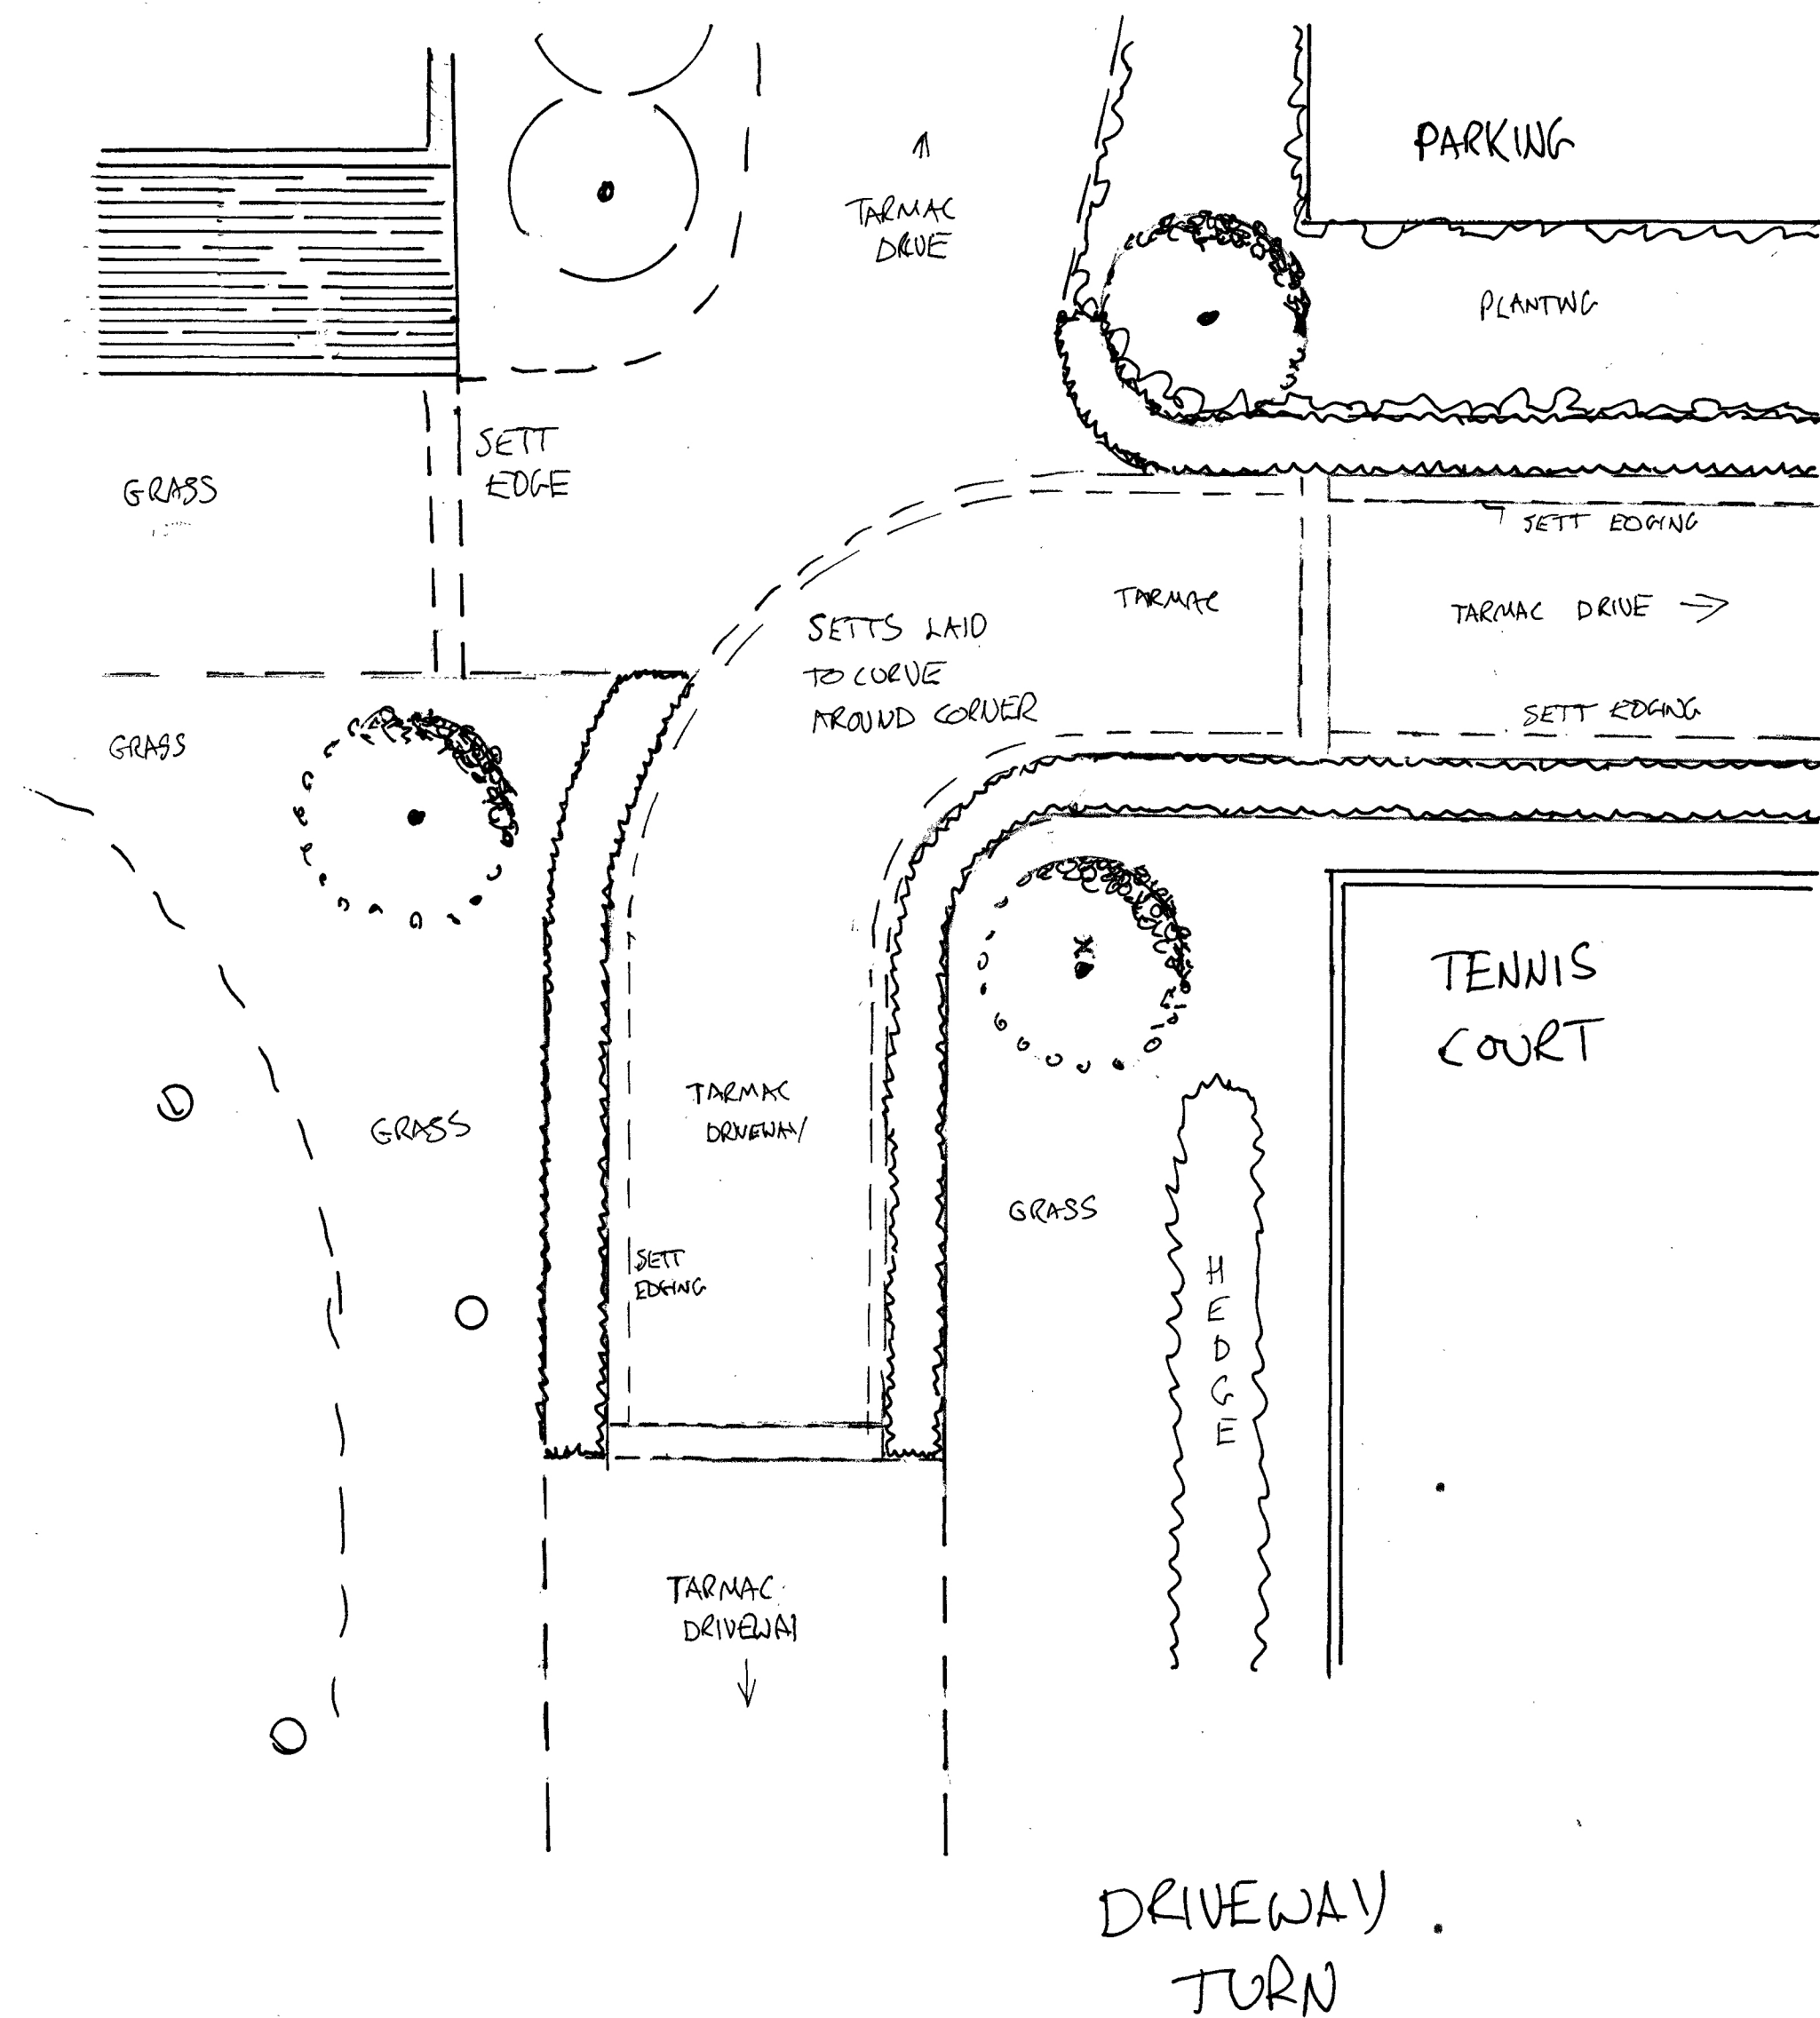

NOTES  
All dimensions must be checked on site and not scaled from this drawing.

|   |        |                           |
|---|--------|---------------------------|
| E |        |                           |
| D |        |                           |
| C |        |                           |
| B |        |                           |
| A | 26 APR | BENCH AND TARMAC ON ORDER |
|   | Date   | Revisions                 |

© copyright

ROBIN IDEON DESIGN  
24 WILFORD RD  
CREATON  
NORTHANTS  
NN6 8XH  
01604 385058  
07974 797115

Client  
GTO ENGINEERING

Job Title  
GTO HQ

Drawing Title  
DESIGN DETAIL  
DRIVEWAY TURN  
AND  
SUNKEN GARDEN

Scale 1:200 0 1 2 3 4

Date 26 APR Drawn by RLMT

Drg. No. 2608/02 Rev. A