

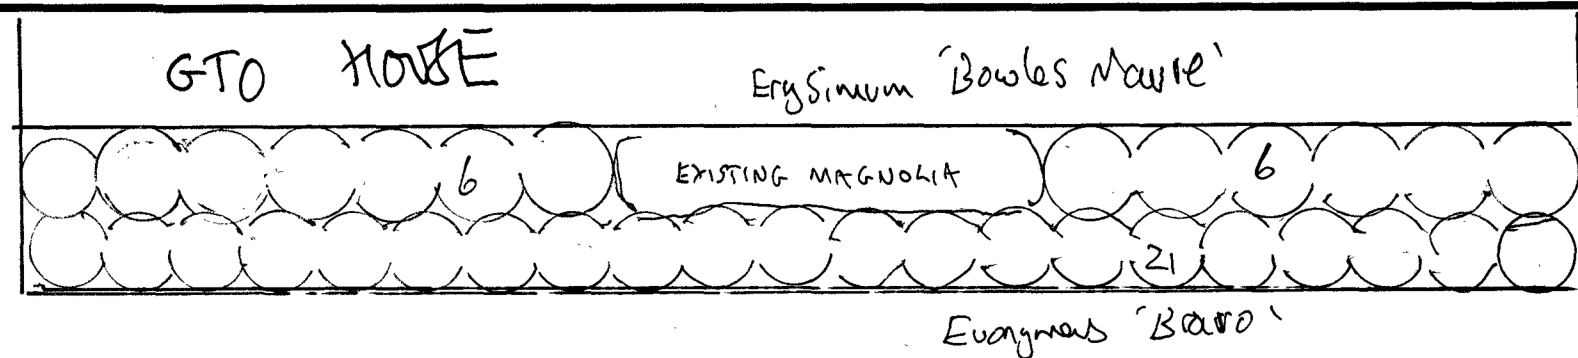


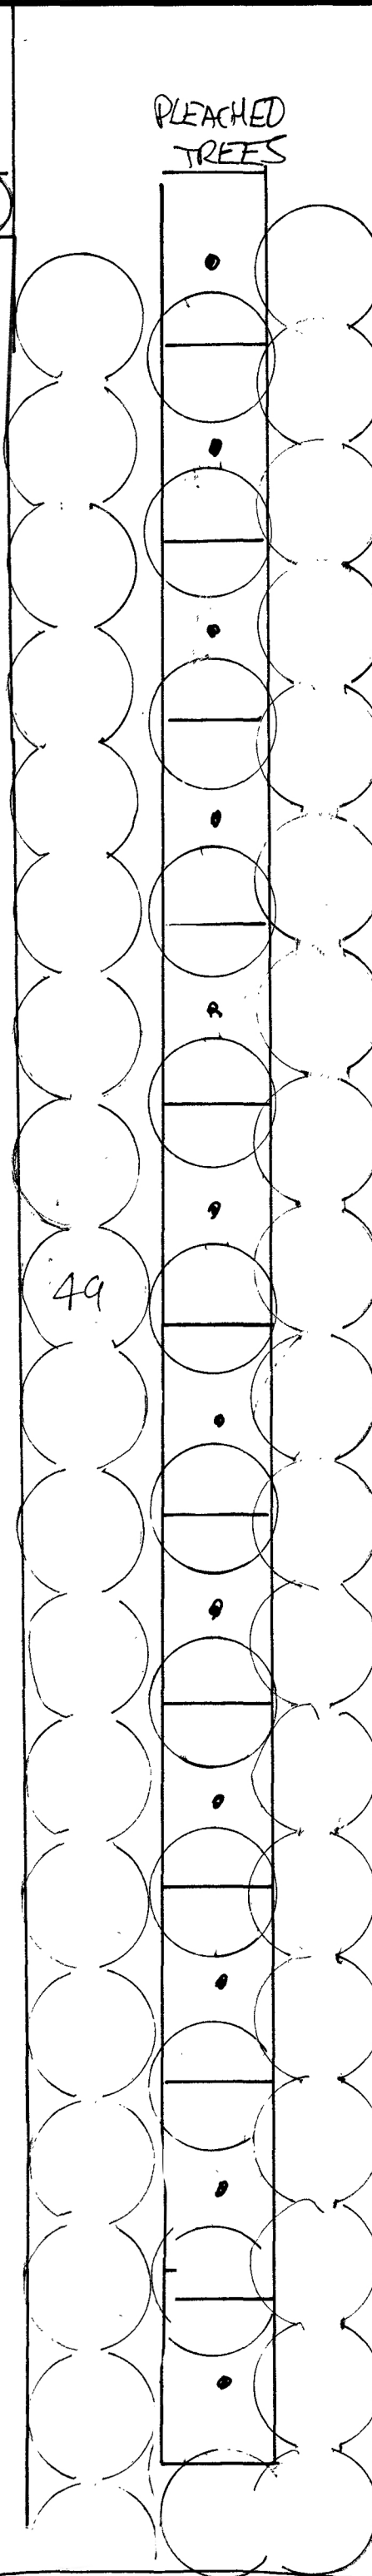

GTO HOUSE

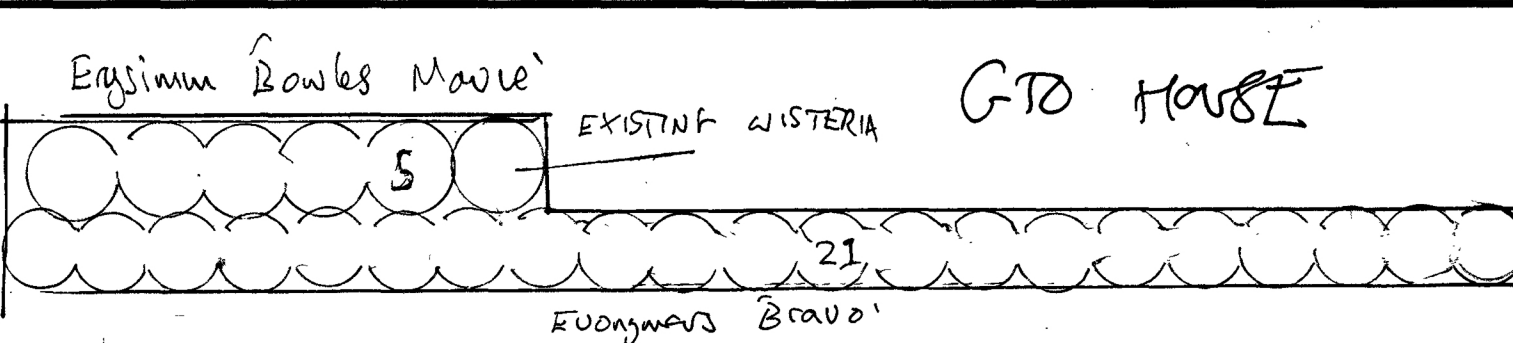

FENCE

FENCE

FENCE

PARKING

PARKING AREA

Pachysandra
terminalis

PARKING

PARKING

GRASS

GRASS

NOTES
All dimensions must be checked on site and not scaled from this drawing.

E		
D		
C		
B		
A		
	Date	Revisions

© copyright

ROBIN IDESON DESIGN
21 WELFORD RD
GREATON
NORTHANTS
NN6 8PH
01604 35085
07774 797415

Client
GTO ENGINEERING

Job Title
GTO HOUSE

Drawing Title
PLANTING PLAN (S)
FRONT OF GTO HOUSE

Scale 1:80 @ A2 1 2

Date APR 28 Drawn by RMI

Drg. No. 2508/07 Rev.