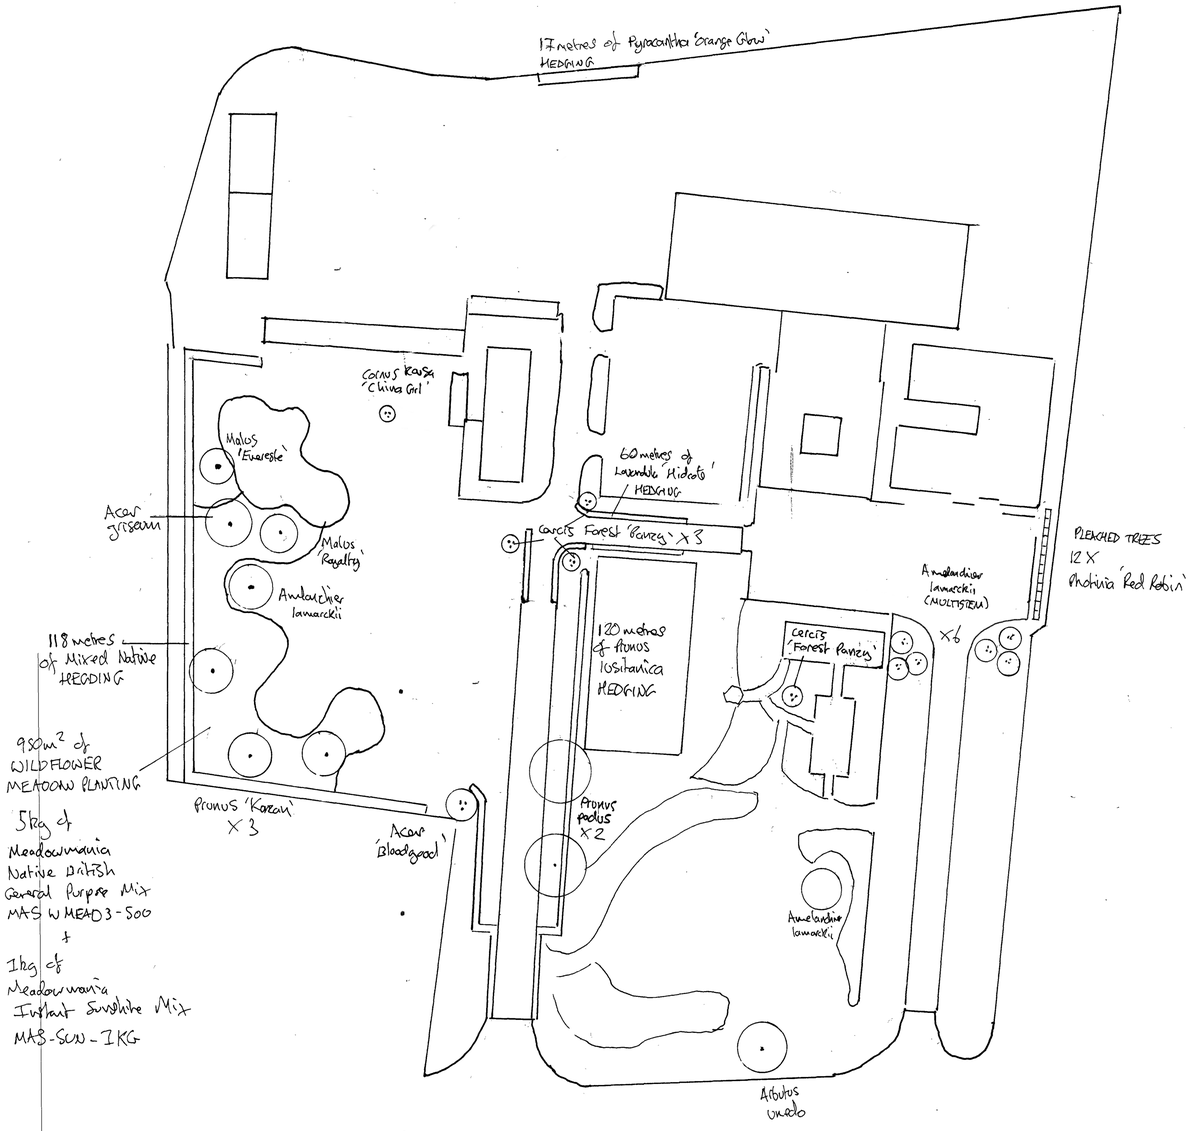

NOTES

All dimensions must be checked on site and not scaled from this drawing.

E		
D		
C		
B		
A		
	Date	Revisions

© copyright

ROBIN IDEON DESIGN
21 WELFORD ROAD
CREATON
NORTHANTS
NN6 8NH
01604 505085
07974 797415

Client: GTO ENGINEERING

Job Title: GTO HOUSE

Drawing Title: NEW TREE, HEDGE AND WILDFLOWER PLAN

Scale: 1:500 @ A1 (0, 10m, 20m)

Date: APR 26 | Drawn by: RLMI

Drg. No.: 2608/09 | Rev.: